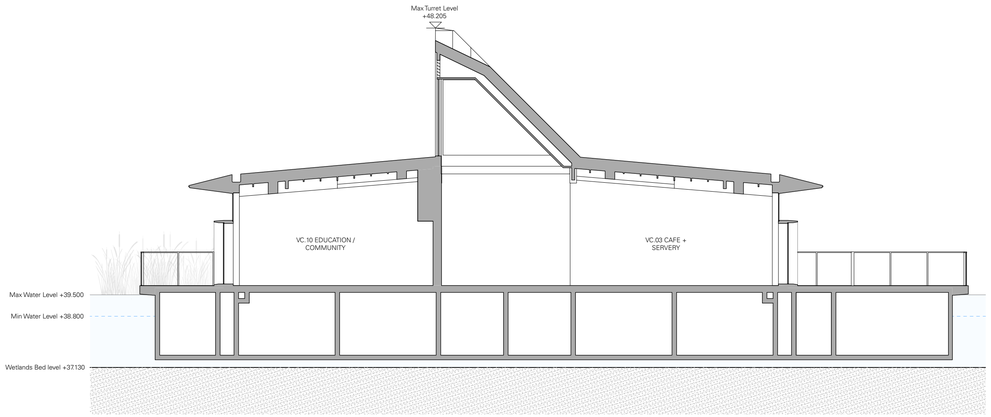

SECTION A-A

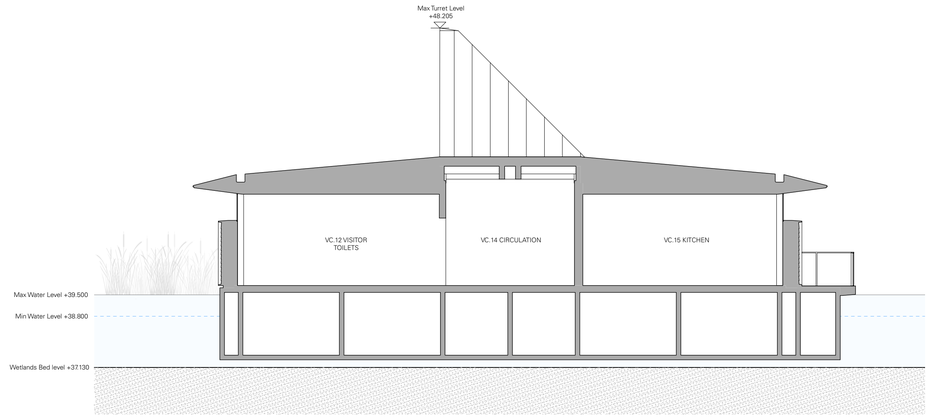

SECTION B-B

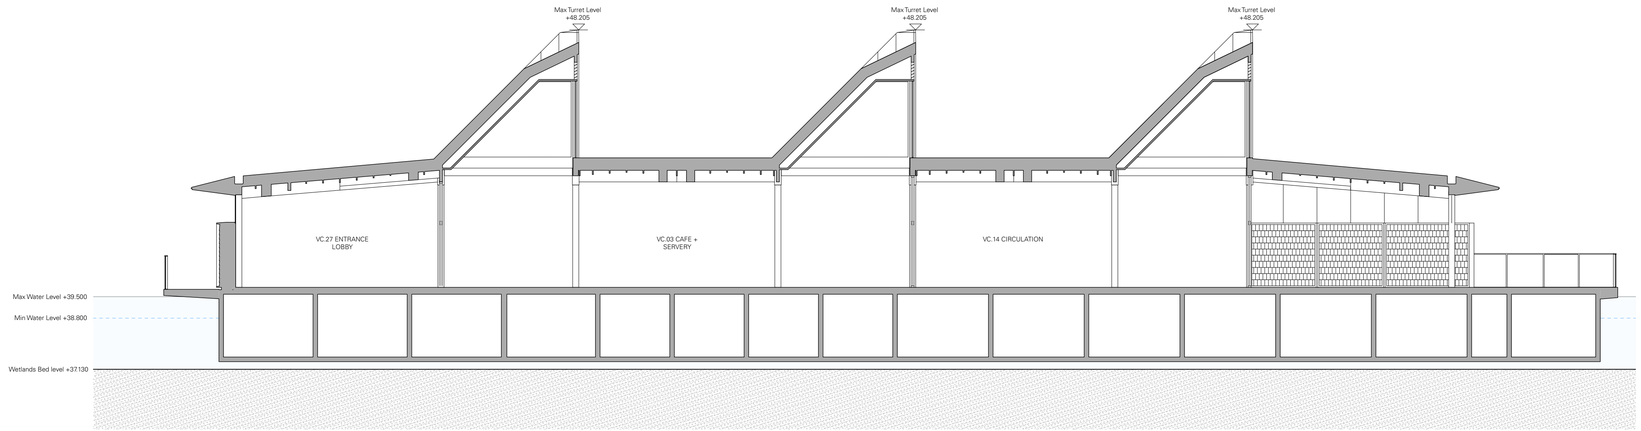

SECTION C-C

DRAWING NOTES

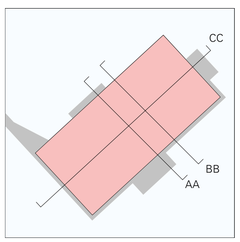

REVISION	DATE	COMMENT

PROJECT TITLE

HAVANT THICKET RESERVOIR VISITOR CENTRE & RECREATIONAL FACILITIES

DRAWING TITLE

VISITOR CENTRE SECTIONS AS PROPOSED

PROJECT	ORG	VOL	LVL	TYPE	ROLE	DRAWING NUMBER
2462	UF	XX	ZZ	DR	A	0031

DRAWN BY	CHECKED BY	SCALE	REVISION NUMBER	PORTSMOUTH WATER DRAWING REF:
AL	RW	1:100 @ A1	P0	HTR - UFA - VC - VC - DR - A - 0031

DRAWINGS ARE BASED ON SURVEY DATA AND MAY NOT ACCURATELY REPRESENT WHAT IS PHYSICALLY PRESENT. DO NOT SCALE FROM THIS DRAWING. ALL DIMENSIONS ARE TO BE VERIFIED ON SITE BEFORE PROCEEDING WITH THE WORK. ALL DIMENSIONS ARE IN MILLIMETRES UNLESS OTHERWISE STATED.

0 2000 4000 10000mm

urban fabric
info@urbanfabric.co.uk www.urbanfabric.co.uk