




ELEVATION FACING PLAZA

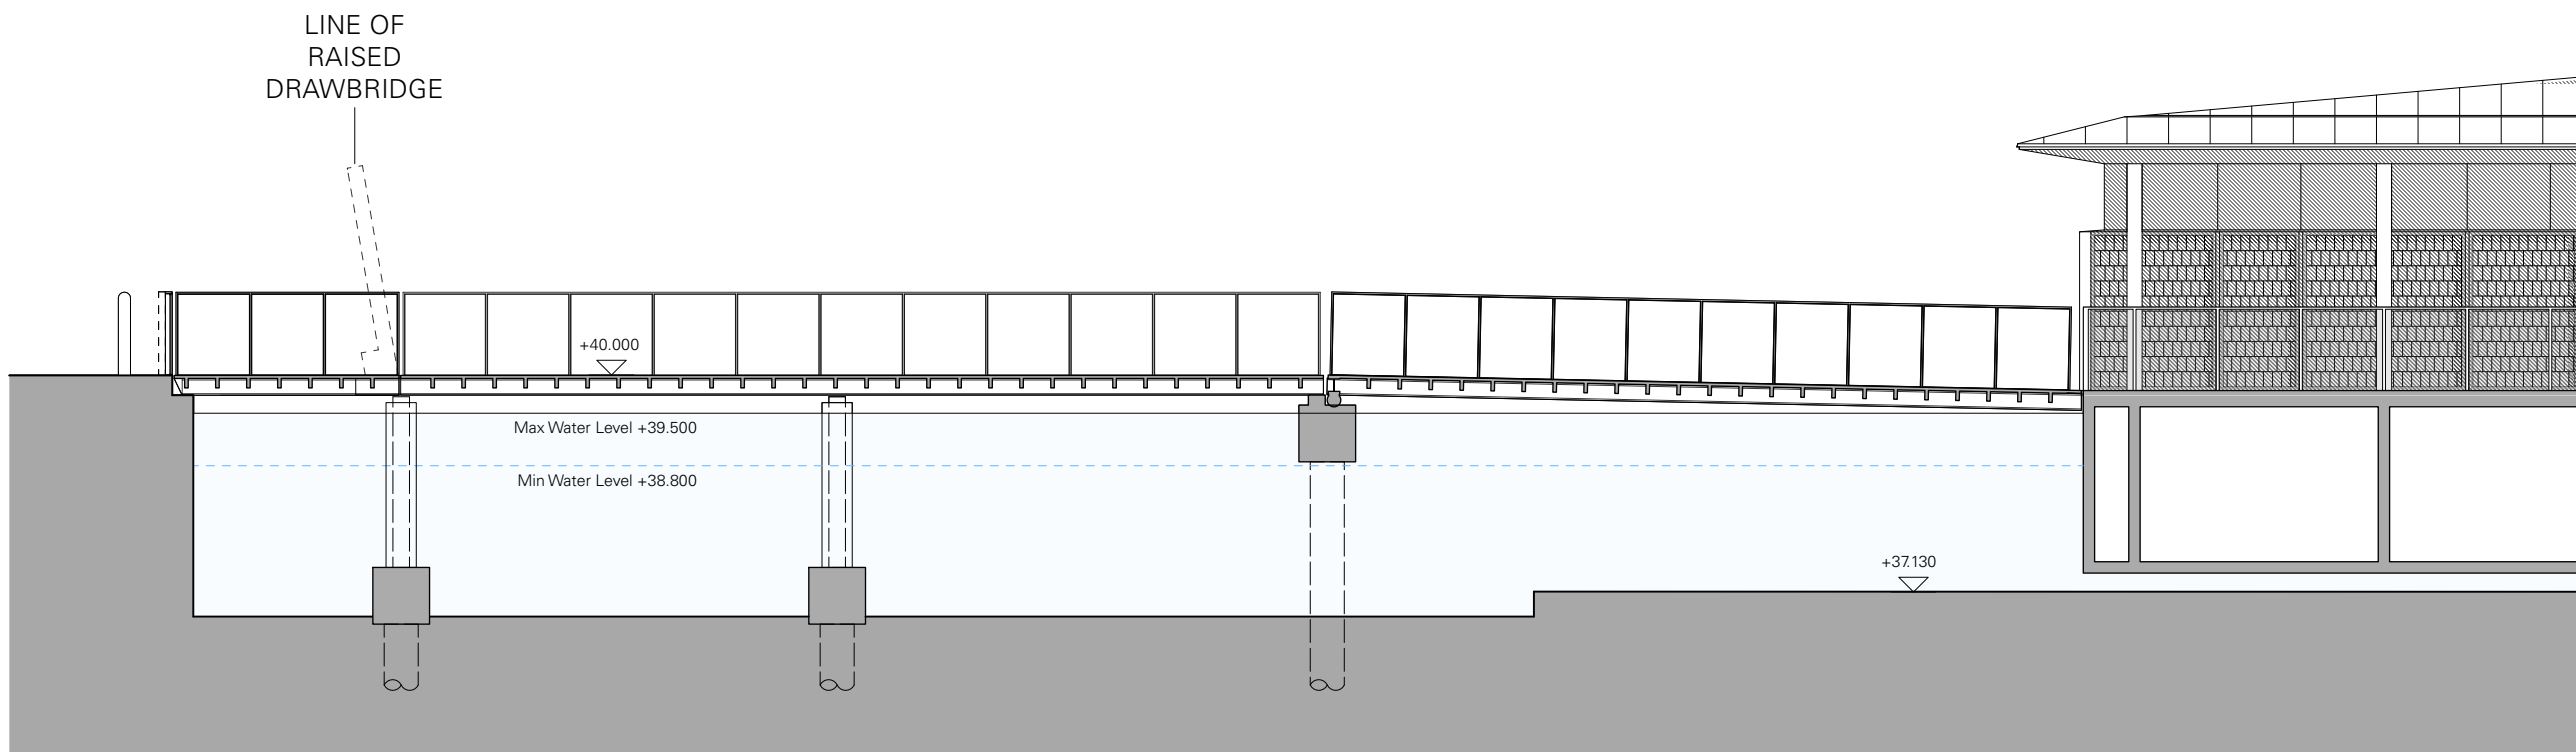

SECTION A-A

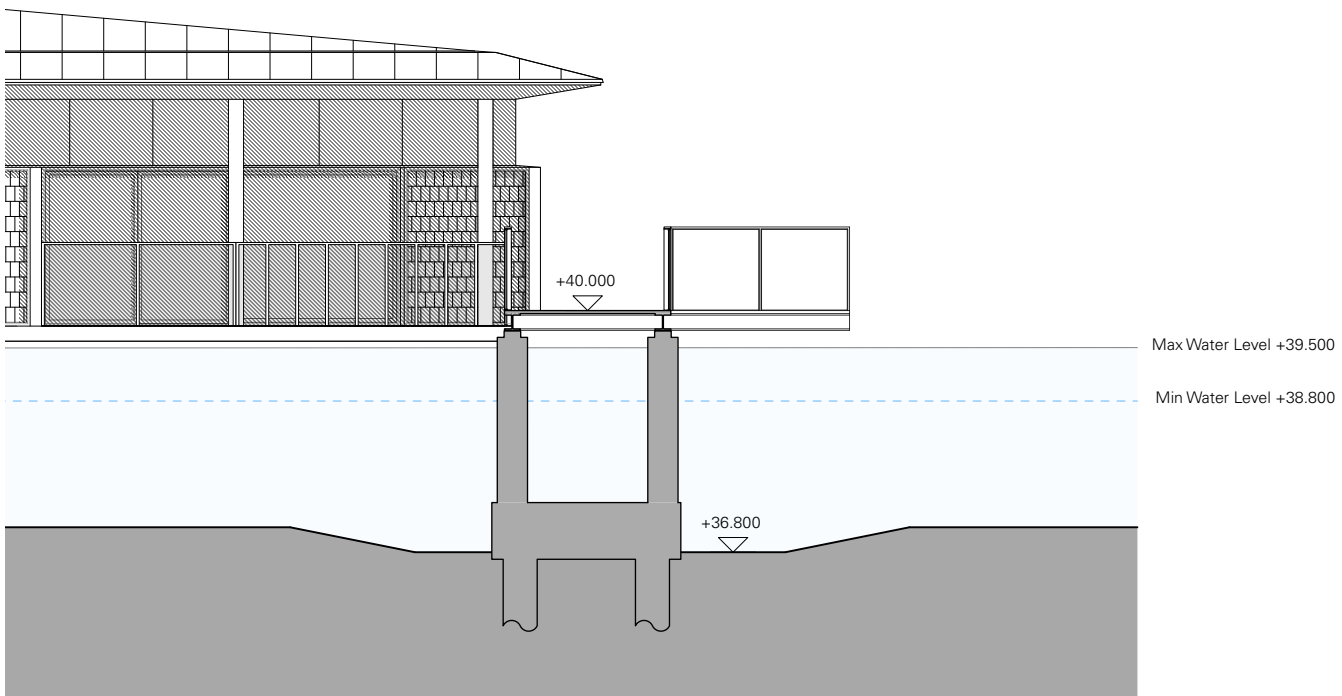

SECTION B-B

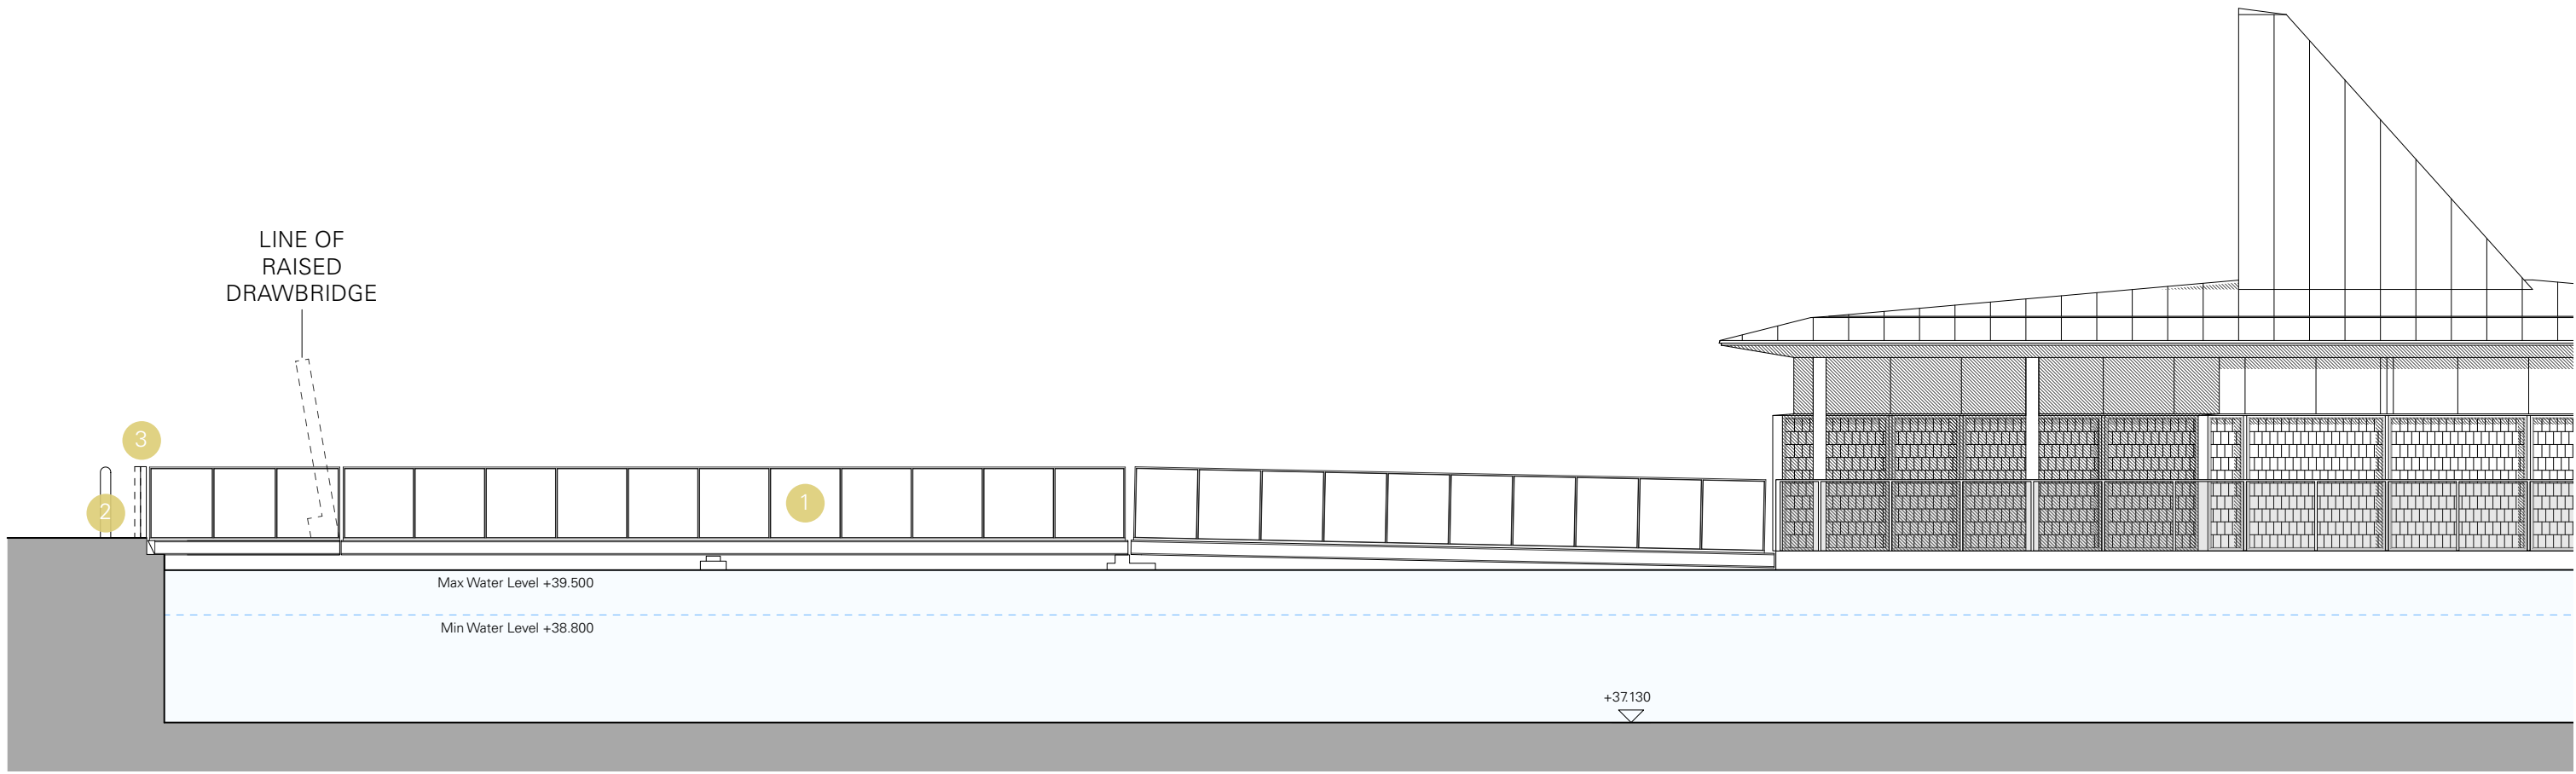

SECTION C-C

DRAWING NOTES

- 1 PPC FRAMED GLAZED BALUSTRADING WITH OAK CAPPING
- 2 SECURITY BOLLARD
- 3 SECURITY SWING GATE

REFER TO DRAWING 2462-UF-XX-GF-DR-A-0012 FOR MORE DETAIL.

REVISION	DATE	COMMENT
----------	------	---------

PROJECT TITLE

HAVANT THICKET RESERVOIR VISITOR CENTRE & RECREATIONAL FACILITIES

DRAWING TITLE

VISITOR CENTRE ACCESS WALKWAY ELEVATIONS AND SECTIONS AS PROPOSED

DRAWN BY	CHECKED BY	SCALE	REVISION NUMBER
AL	RW	1:100 @ A1	P0

PROJECT	ORG	VOL	LVL	TYPE	ROLE	DRAWING NUMBER
---------	-----	-----	-----	------	------	----------------

2462 - UF - XX - ZZ - DR - A - 0052

PORTSMOUTH WATER DRAWING REF:

HTR - UFA - VW - VC - DR - A - 0052

DRAWINGS ARE BASED ON SURVEY DATA AND MAY NOT ACCURATELY REPRESENT WHAT IS PHYSICALLY PRESENT. DO NOT SCALE FROM THIS DRAWING. ALL DIMENSIONS ARE TO BE VERIFIED ON SITE BEFORE PROCEEDING WITH THE WORK. ALL DIMENSIONS ARE IN MILLIMETRES UNLESS OTHERWISE STATED.



urban fabric
info@urbanfabric.co.uk www.urbanfabric.co.uk