
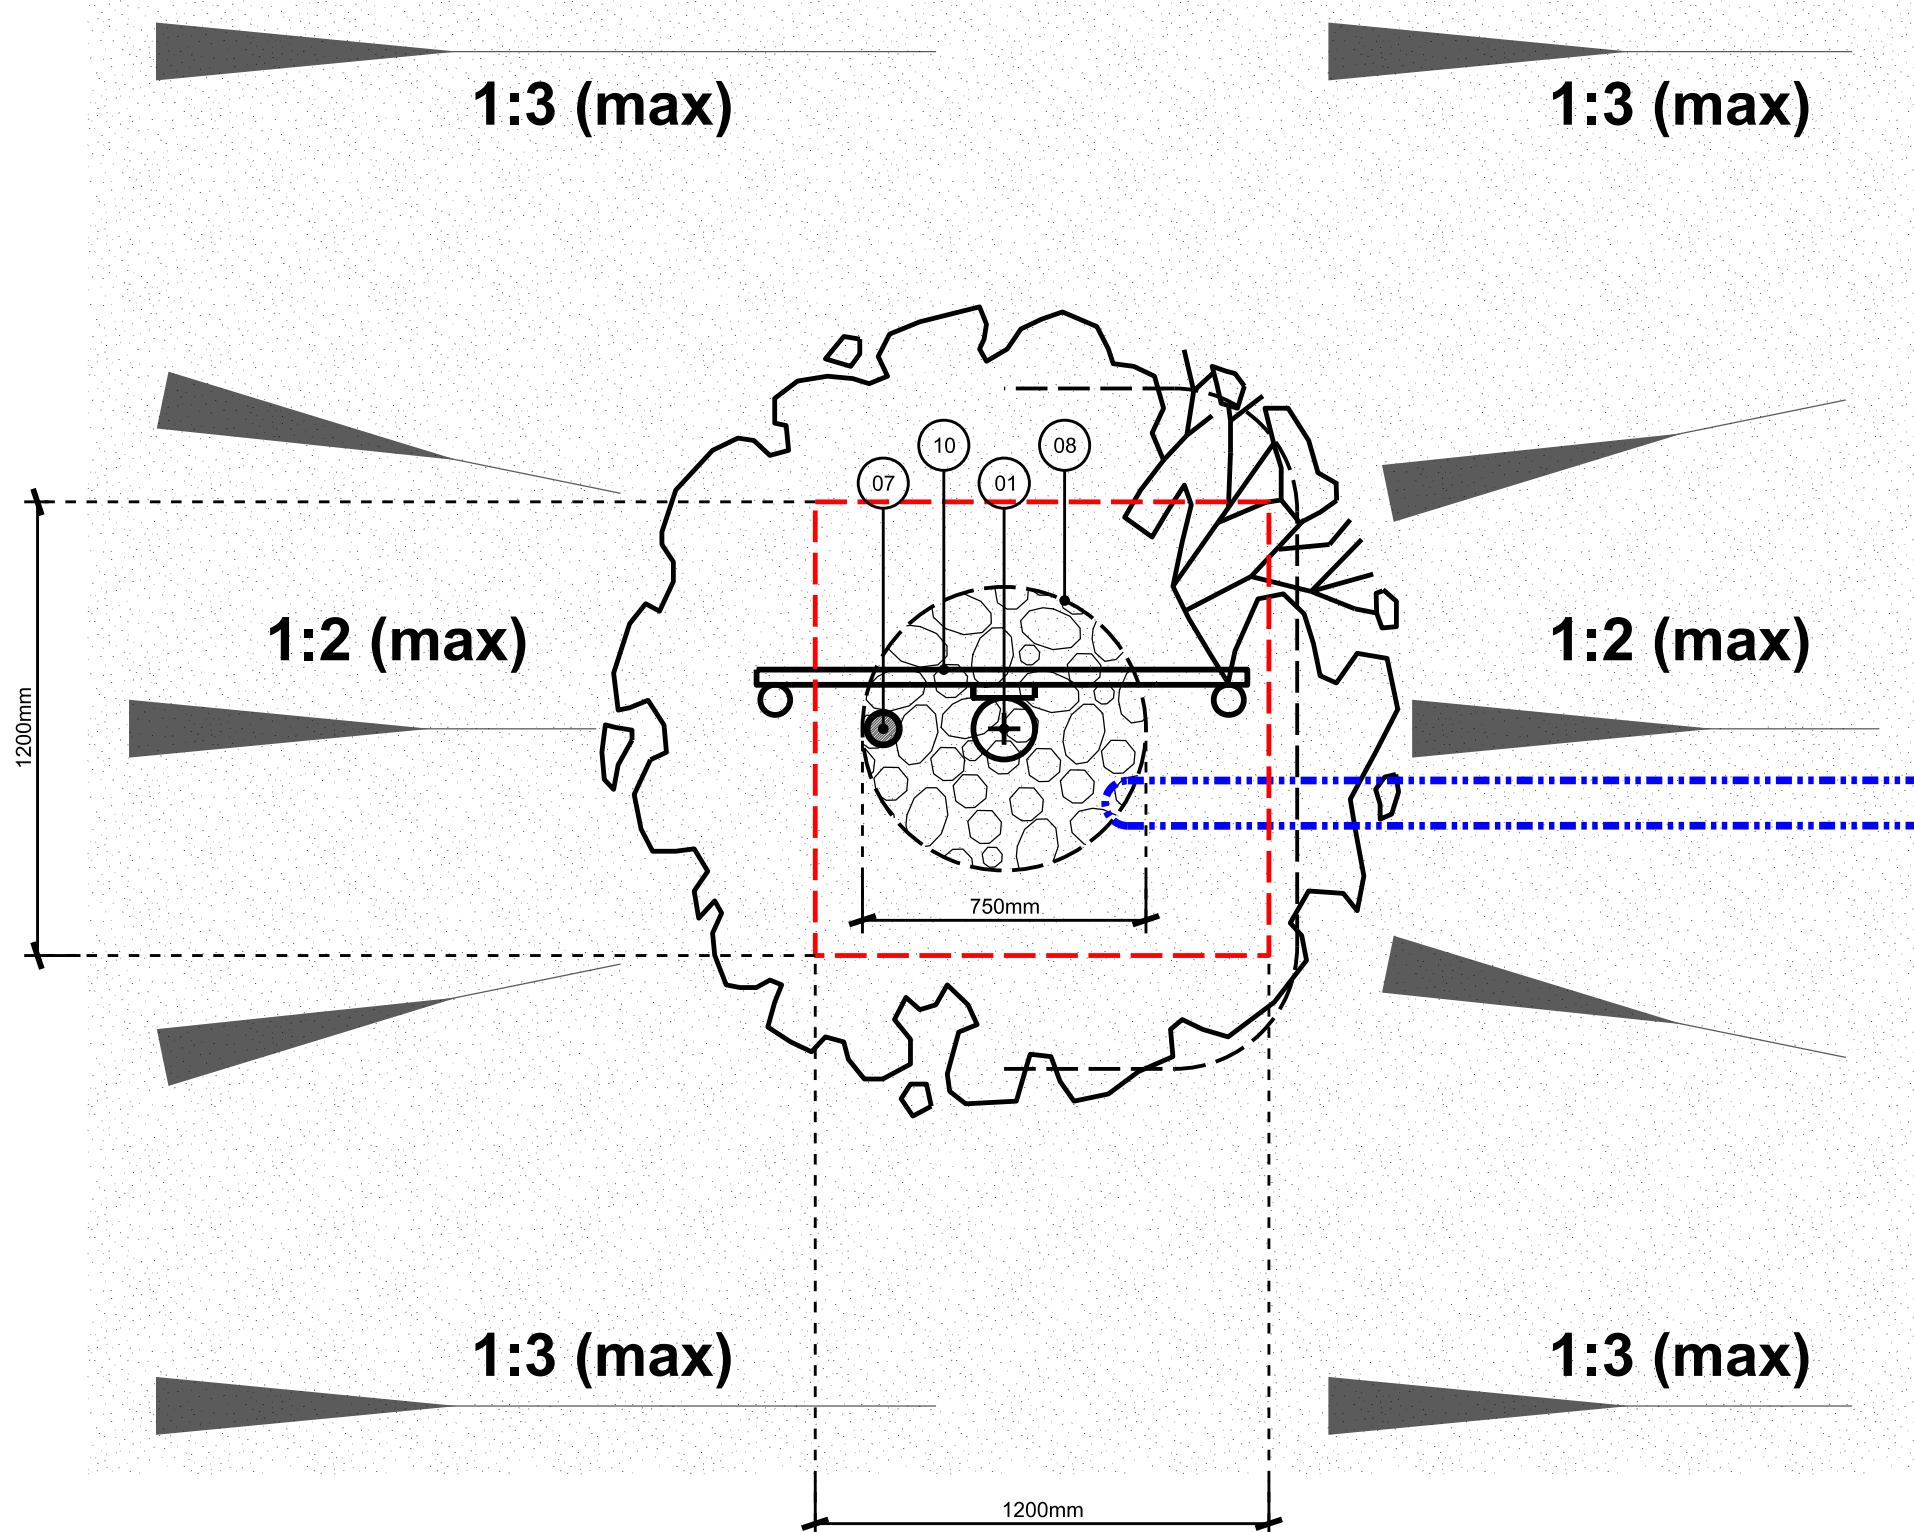
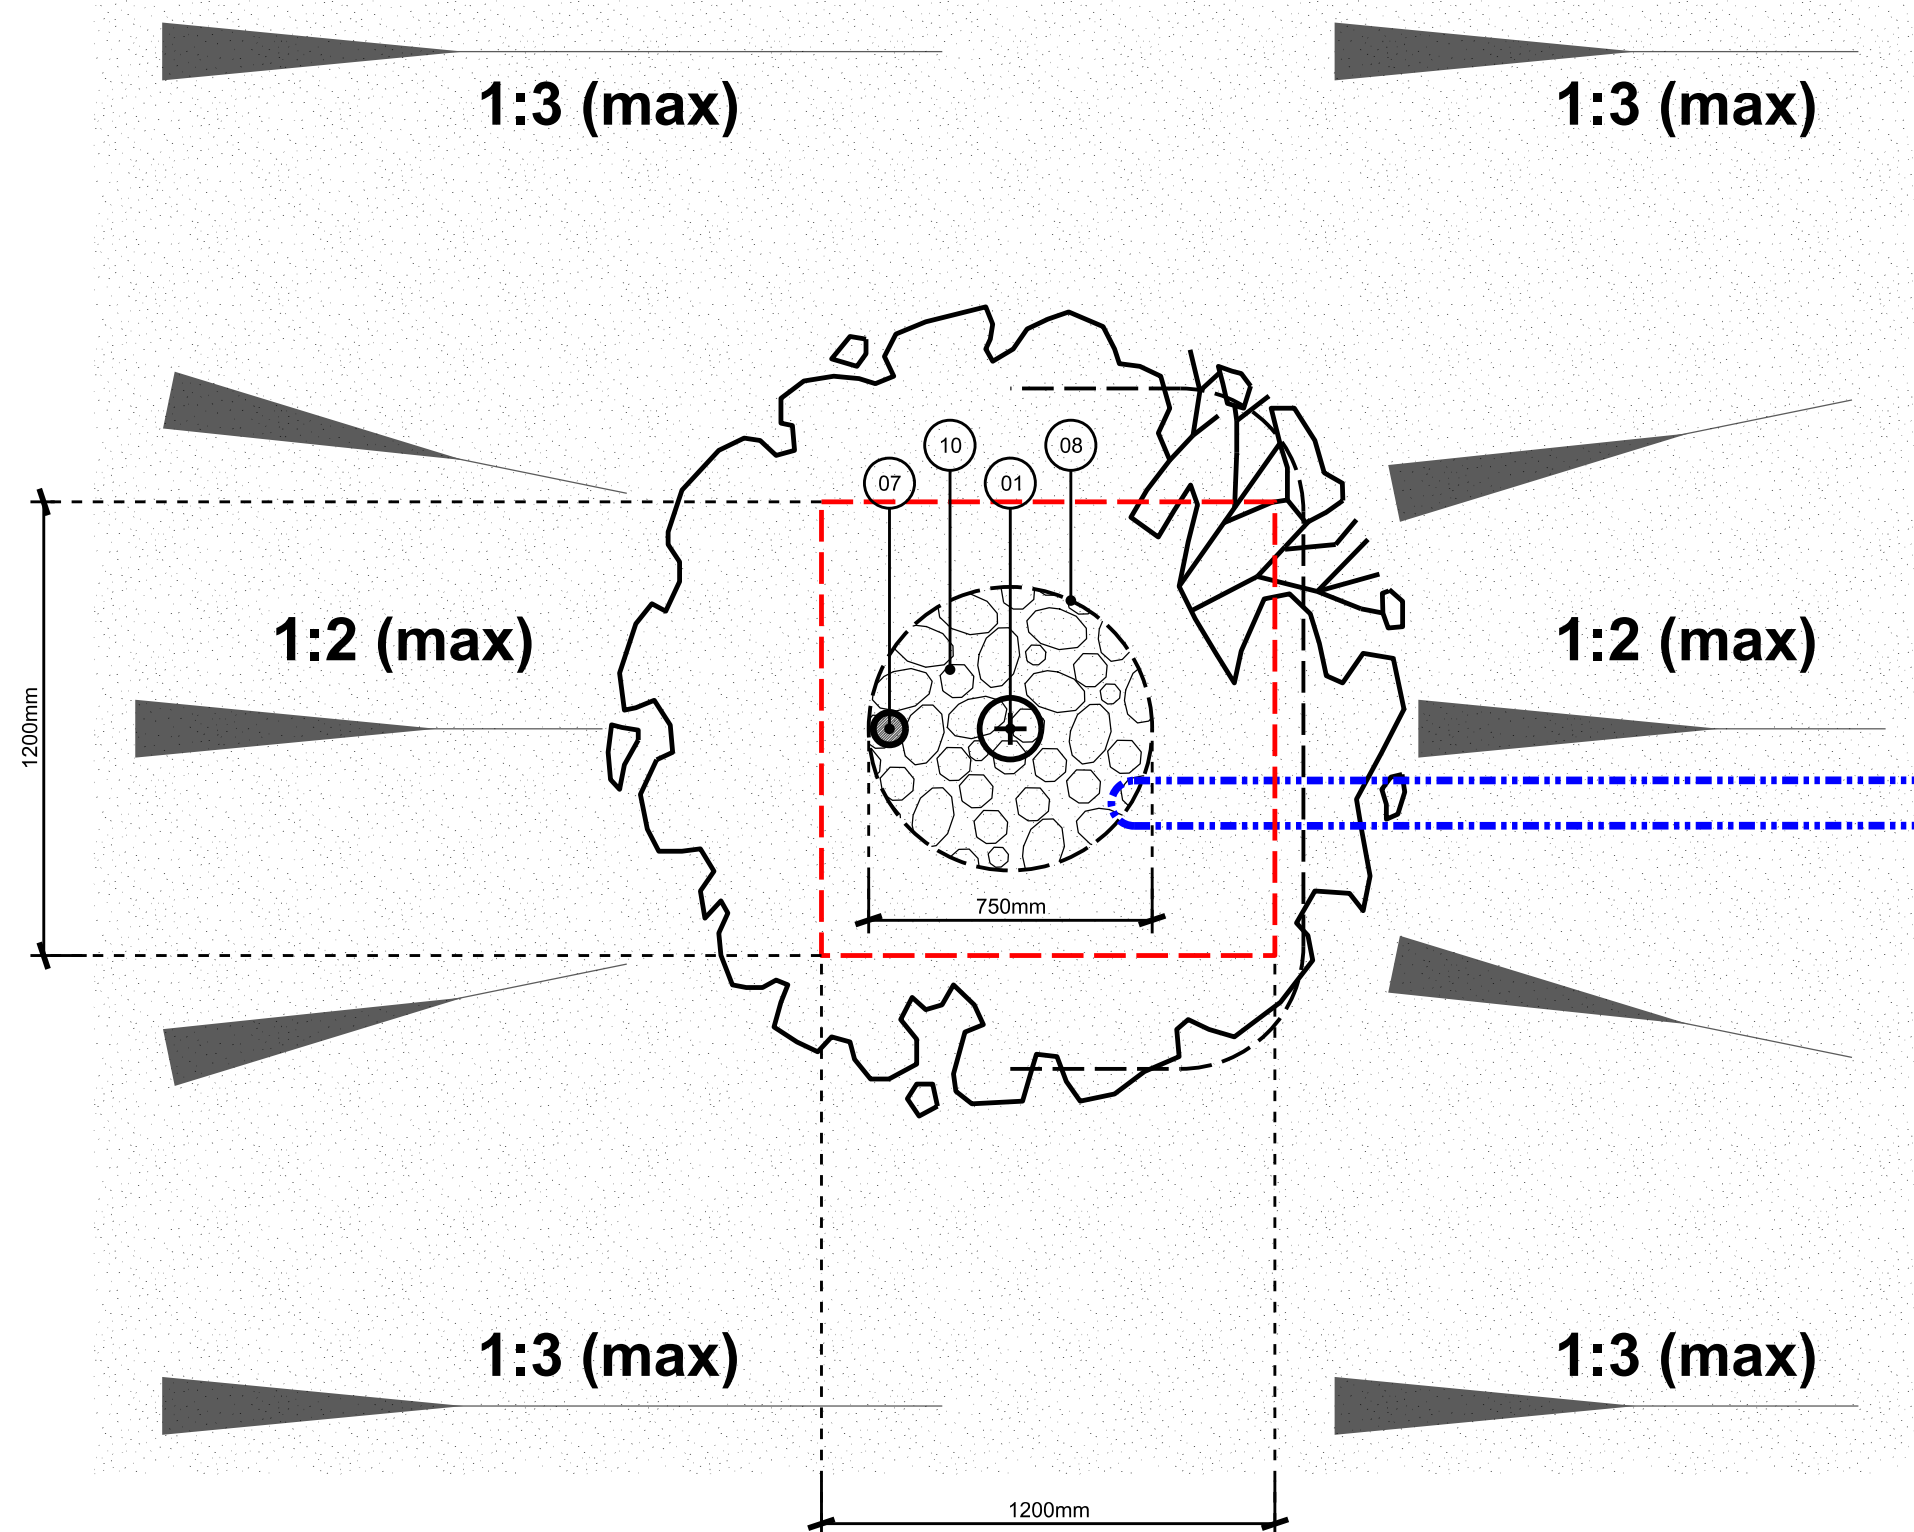
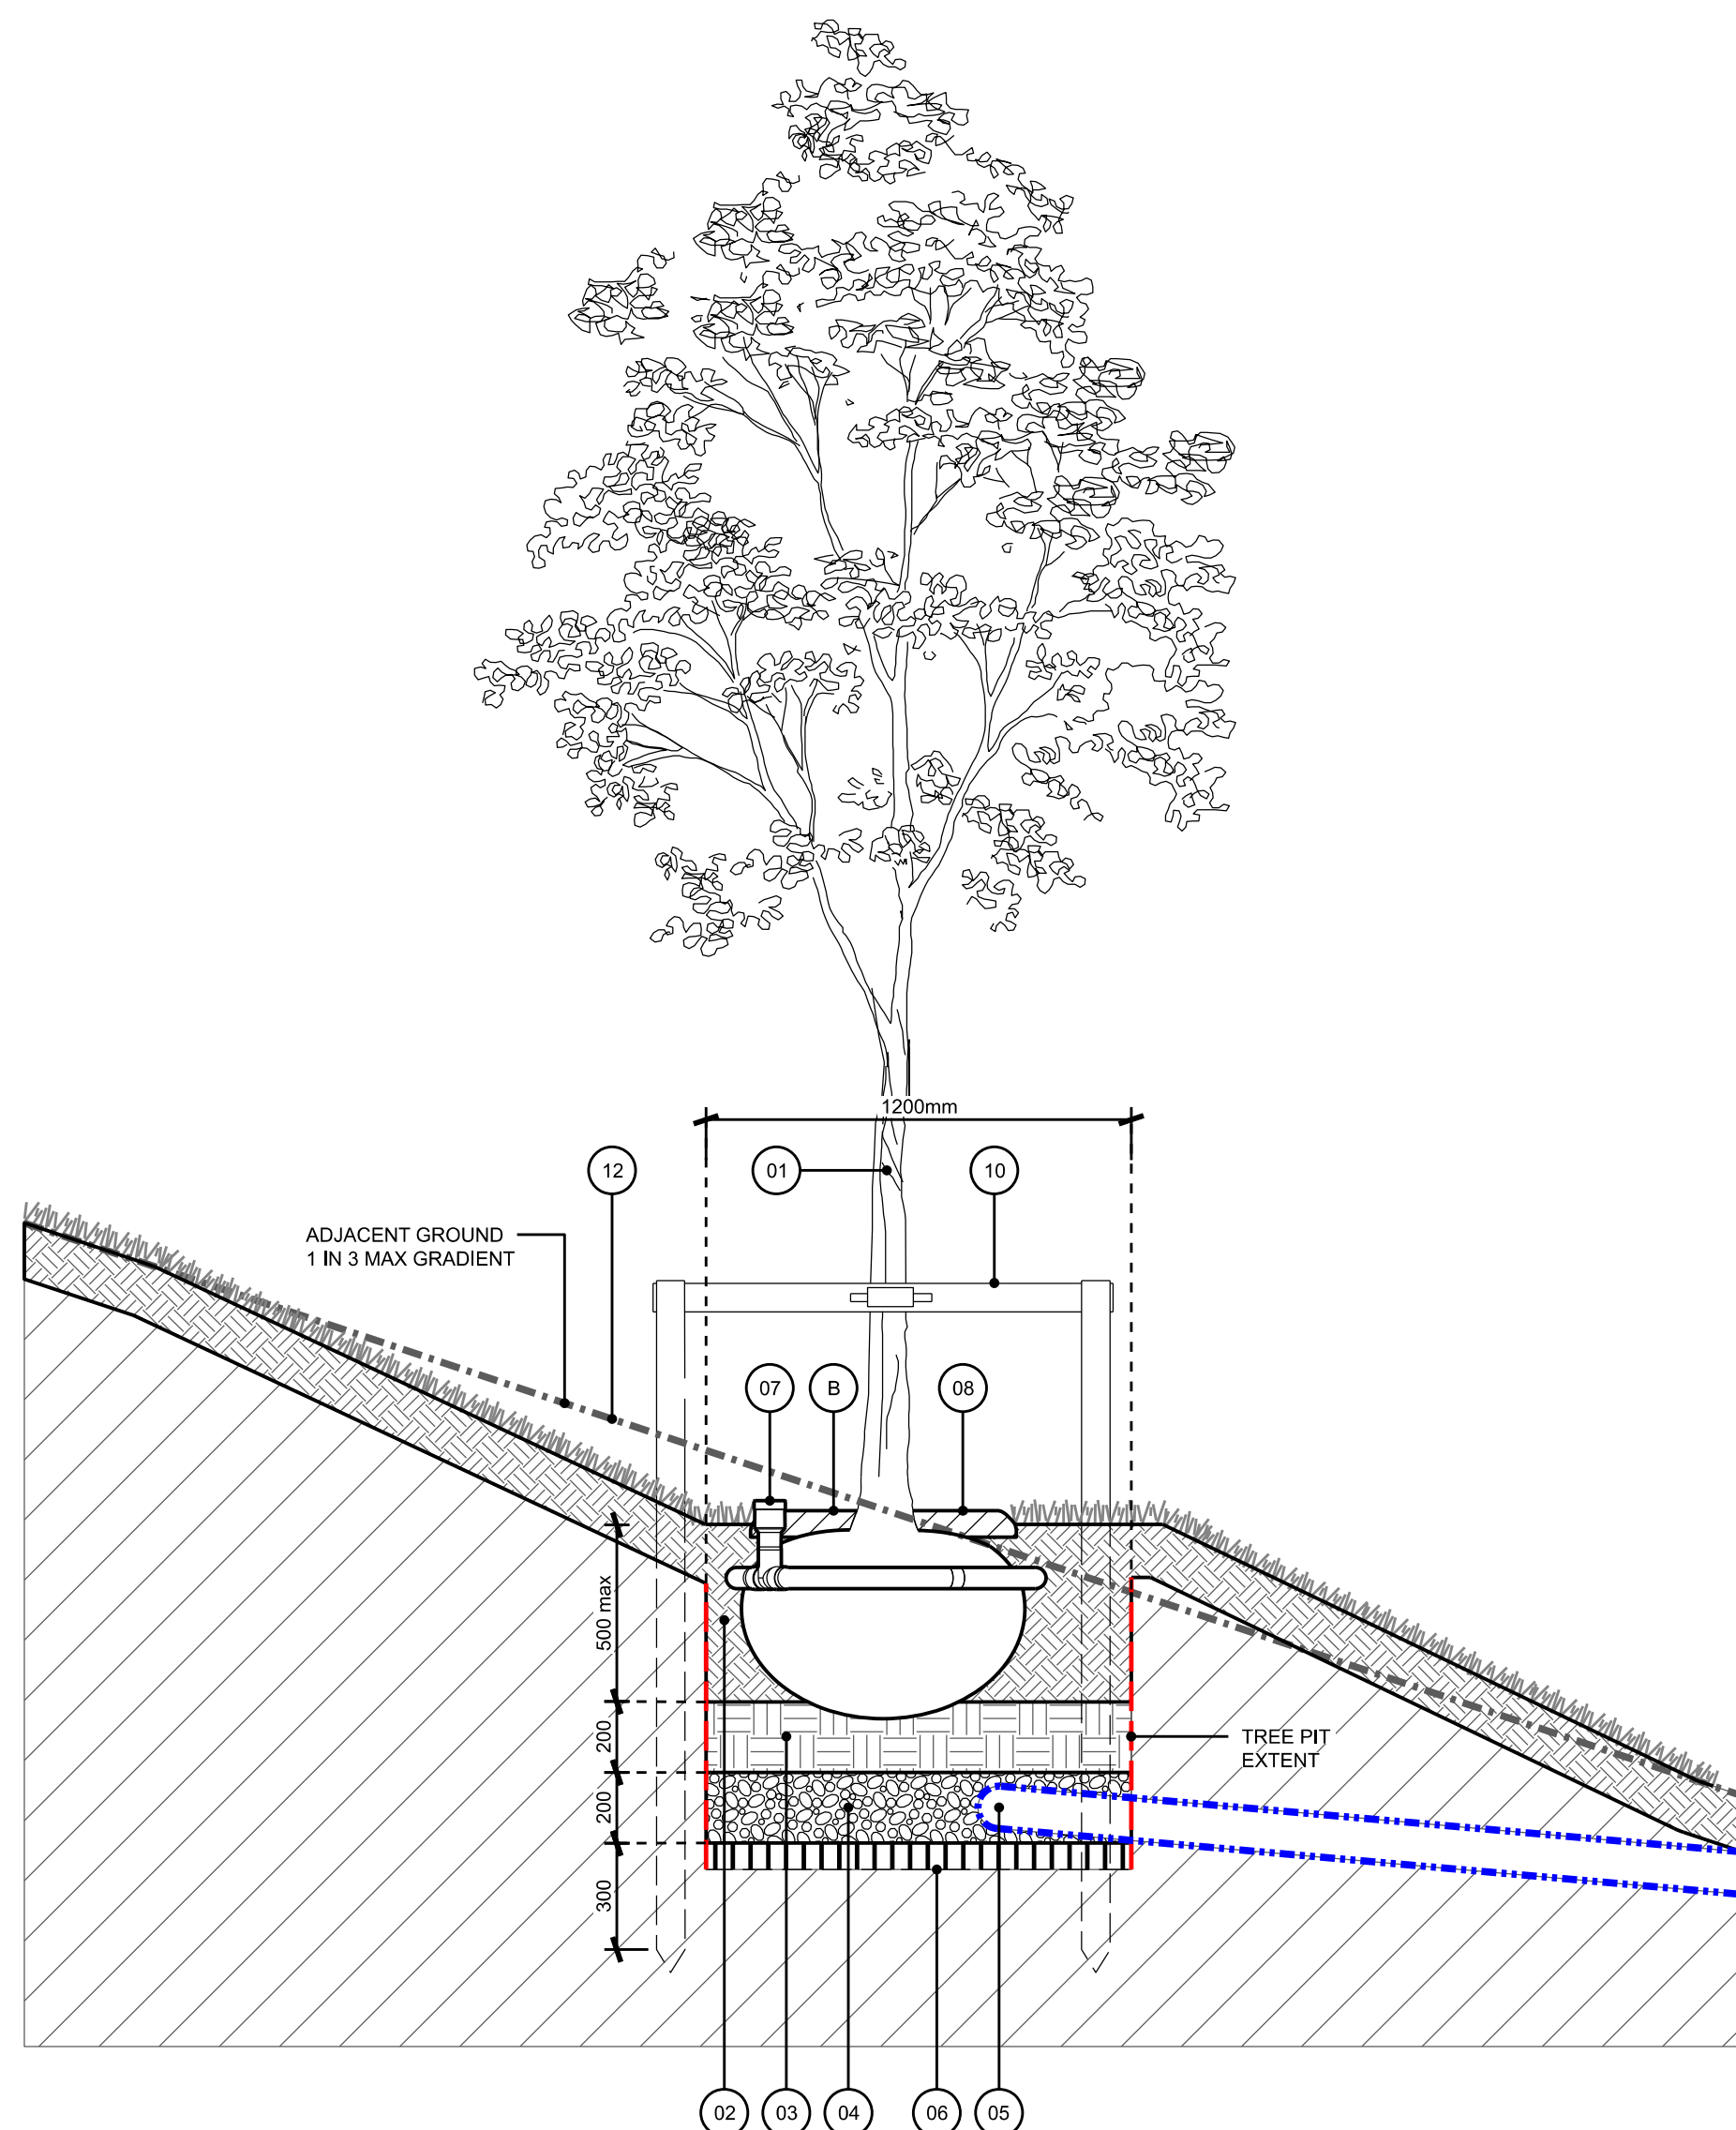


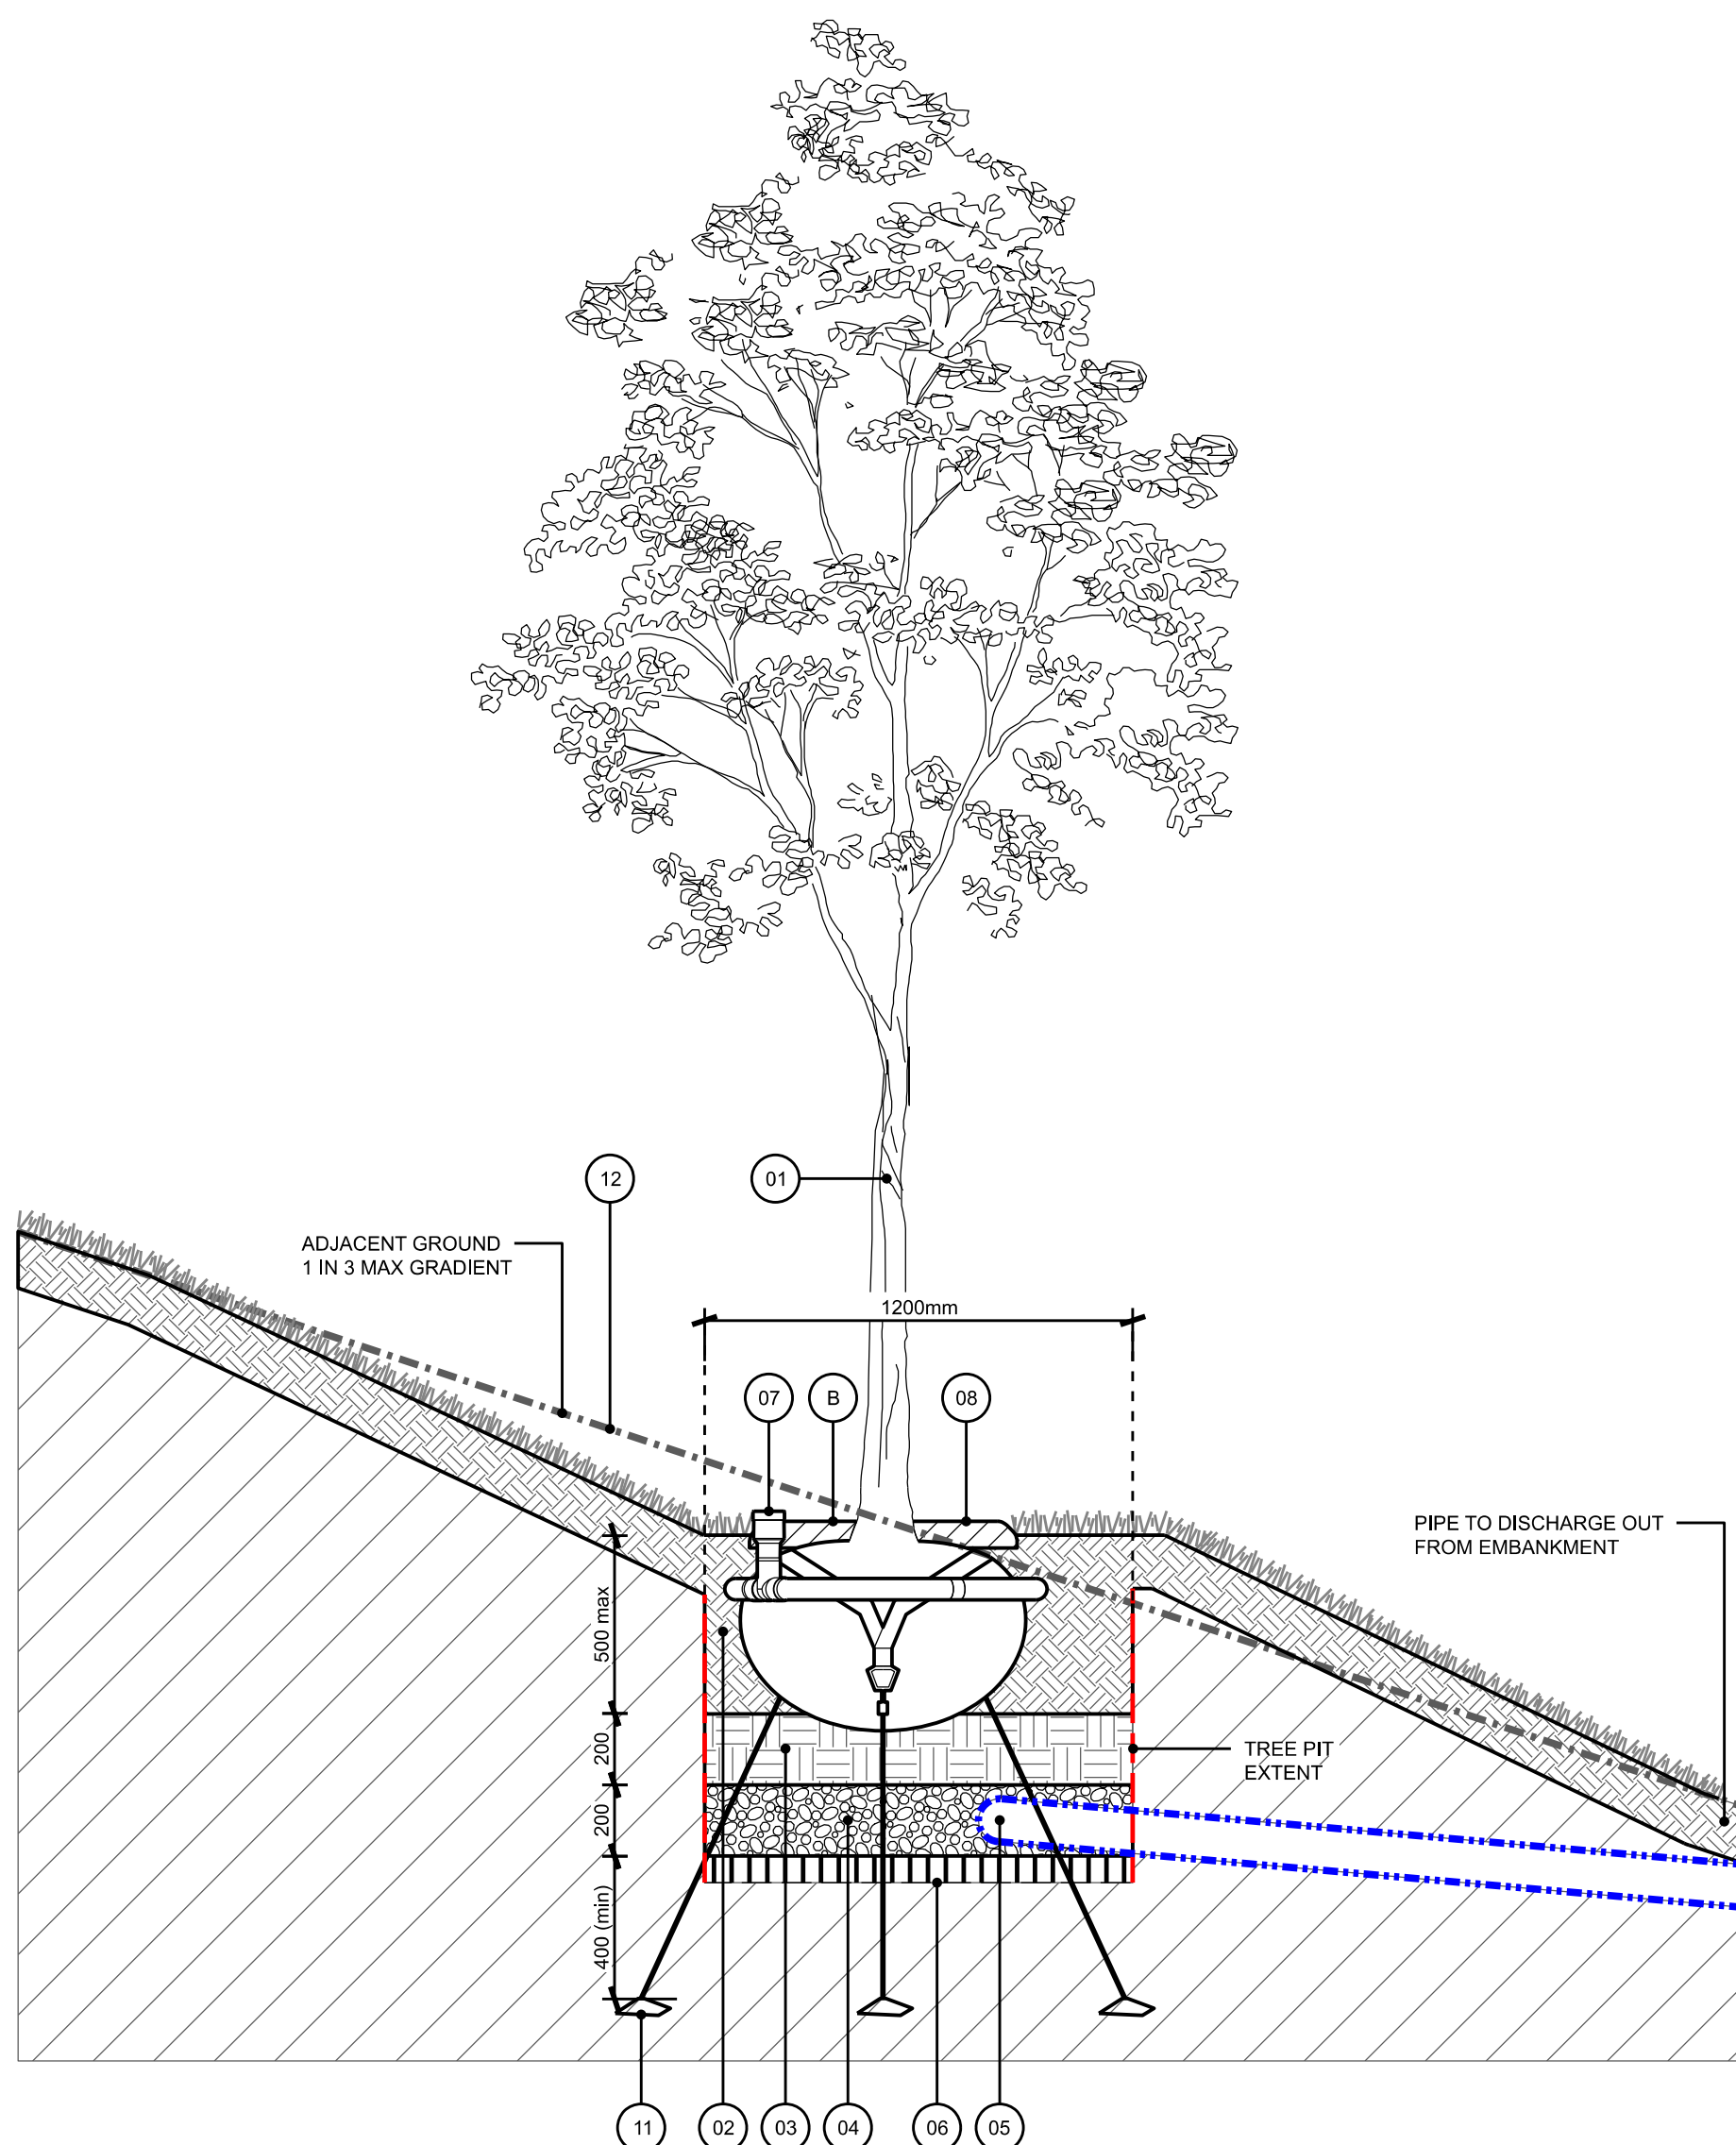


01
4002 TREE PIT ON SLOPE WITH STAKING
SCALE 1:20 @ A1

02
4002 TREE PIT ON SLOPE WITH UNDERGROUND GUYING
SCALE 1:20 @ A1

- PROPOSED TREE, REFER TO LANDSCAPE PLANTING PLANS AND SCHEDULES FOR SIZES
 - TREE PIT TOPSOIL Q31/586, REFER TO Q31/505 FOR TOPSOIL DEPTH CRITERIA
 - FREE DRAINING SUBSOIL OR WASHED SAND Q31/505
 - CLEAN FREE DRAINING GRAVEL Q31/515
 - PERFORATED DRAINAGE PIPE WITH POSITIVE OUTFALL Q31/515 (CAN BE OMITTED ONLY IF SOAKAWAY TEST DEMONSTRATES THAT TREE PIT IS FREE DRAINING)
 - BOTTOM OF PIT BROKEN UP TO ACHIEVE DRAINAGE Q31/505
 - AERATION AND WATERING PIPE WITH CAP Q31/512
 - MULCH SURROUND Q31/590 (REFER TO NOTE C)
 - TREE SURROUND (GRASS SEEDING UNLESS OTHERWISE STATED ON GENERAL ARRANGEMENT DRAWINGS)
 - TREE STAKING SYSTEM Q31/535 AND 575, TREE TIES Q31/536
 - UNDERGROUND GUYING SYSTEM Q31/582 (TO ACCOMMODATE VARIOUS TREE SIZES)
 - ADJACENT GROUND LEVEL, REFER TO PLAN ABOVE NOTES
- A. REQUIRED TREE PIT ON SLOPE DIMENSIONS BASED UPON SPECIFIED TREE SIZE:
- ALL TREES ON STEEP SLOPES: 1200x1200mm
- B. REQUIRED TREE MULCH SURROUND DIAMETER BASED UPON SPECIFIED TREE SIZE:
- ALL TREES ON SLOPE: 750mm
- C. DETAILS ON WATER SUPPLY FOR IRRIGATION TO BE PROVIDED TO FIRA AHEAD OF TREE PLANTING. IF A WATER SUPPLY IS NOT AVAILABLE, FIRA, THE LANDSCAPE CONTRACTOR AND ESTATES MANAGEMENT COMPANY SHOULD BE CONTACTED TO REVIEW WATERING STRATEGY AS PART OF ESTABLISHMENT / MAINTENANCE PLAN.

Do not scale this drawing. All dimensions to be verified on site.
Drawings are to be read in conjunction with all related architectural and engineering drawings, details and all other relevant information.
Any discrepancies between this drawing and any other information should be reported to the landscape architect.
Copyright © Fira Landscape Ltd.

Revision	Date	Drawn by	Amendments:
P01	29.05.2026	JP	Issued for planning review
P02	29.07.2026	JP	Pre-commencement planning information.
P03	19.08.2026	JP	Pre-commencement planning information.

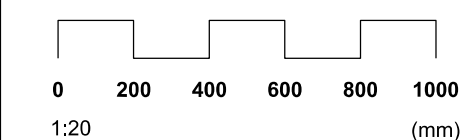

Notes:
Construction drawing to be read in conjunction with the following:
Refer to Civil Engineer's drawing and specification for all drainage levels, falls and gradients, highway requirements, service yard finishes, paving loading over-runs, white lining and setting out of all roads, car parks and vehicular areas.
Refer to M&E Engineer's drawings and specifications for all lighting (including sports pitches where appropriate), CCTV and barrier, bollard and controlled access.
Refer to Structural Engineer's drawings and specifications for all guardrail and barrier loading, vehicular gates and retaining structures.
Refer to Architect's drawings and specifications for fire routes, bin stores, setting out of all buildings including ancillary structures and finished floor levels.
Sports layout and fencing shown in outline. Refer to specialist contractor's details and specification, including setting out and line marking.
All final service routes in relation to tree locations to be coordinated and appropriate root barriers installed.
Refer to arboricultural advice, details and specifications for the protection of retained trees in relation to construction.
Contractors are to verify all site dimensions and conditions before construction.
This drawing is to be read in conjunction with all other relevant drawings. Main Contractor to be notified of any discrepancies in figured dimensions from site.

Project:
Havant Thicket Reservoir Visitor Centre
Portsmouth Water

Job Number:
LP2412

Drawing Title:
Typical Landscape Details
Tree Pits on Mounds


Portsmouth Water Drawing Number:
HTR-FIR-XX-ZZ-DE-L-4002

Fira Drawing Number:
LP2412-FIR-XX-XX-DR-L-4002

Drawing Status:
PLANNING

First Issue Date:
29.05.2026
Scale:
1:20 @ A1

Revision:
P03
Authorised:
JP
Drawn by:
PT

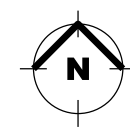

fira

0121 790 1000 | mail@fira-la.com