

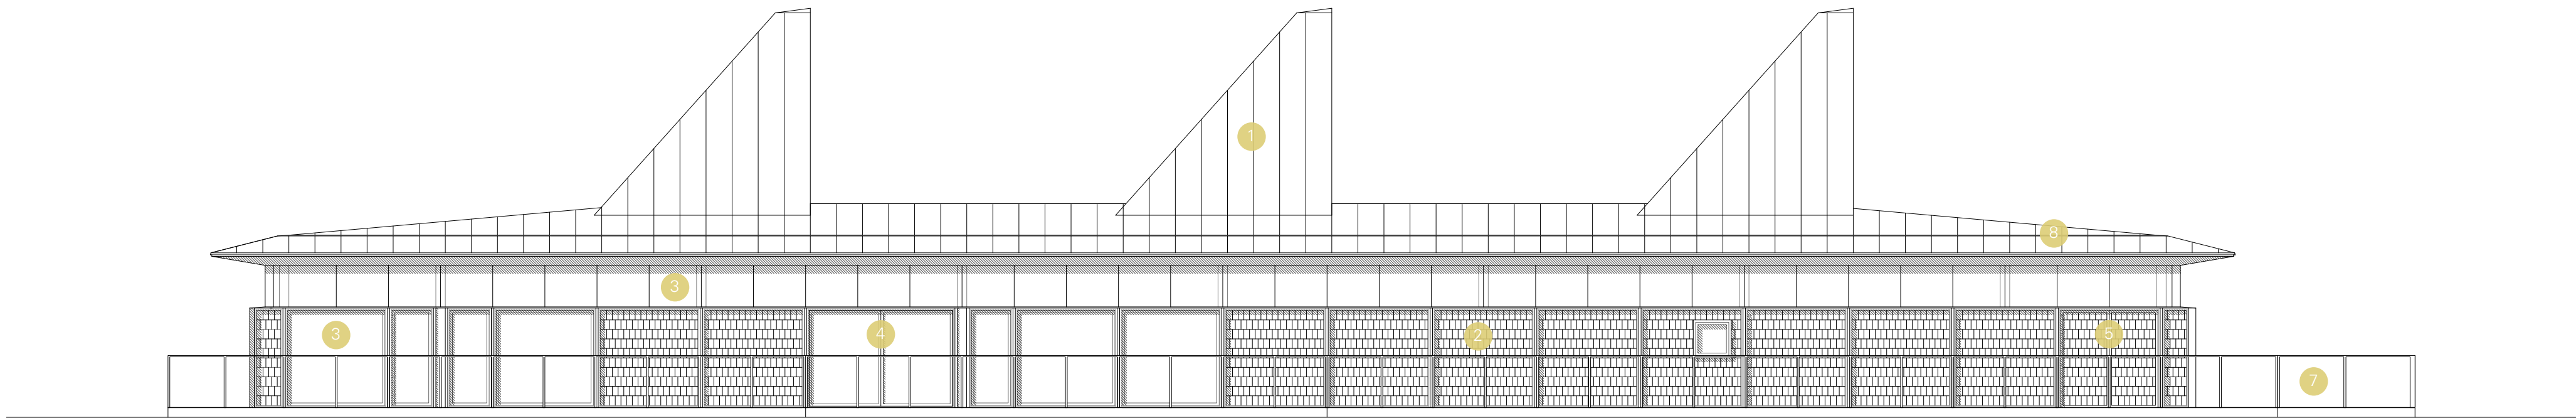


SOUTH FACING ELEVATION

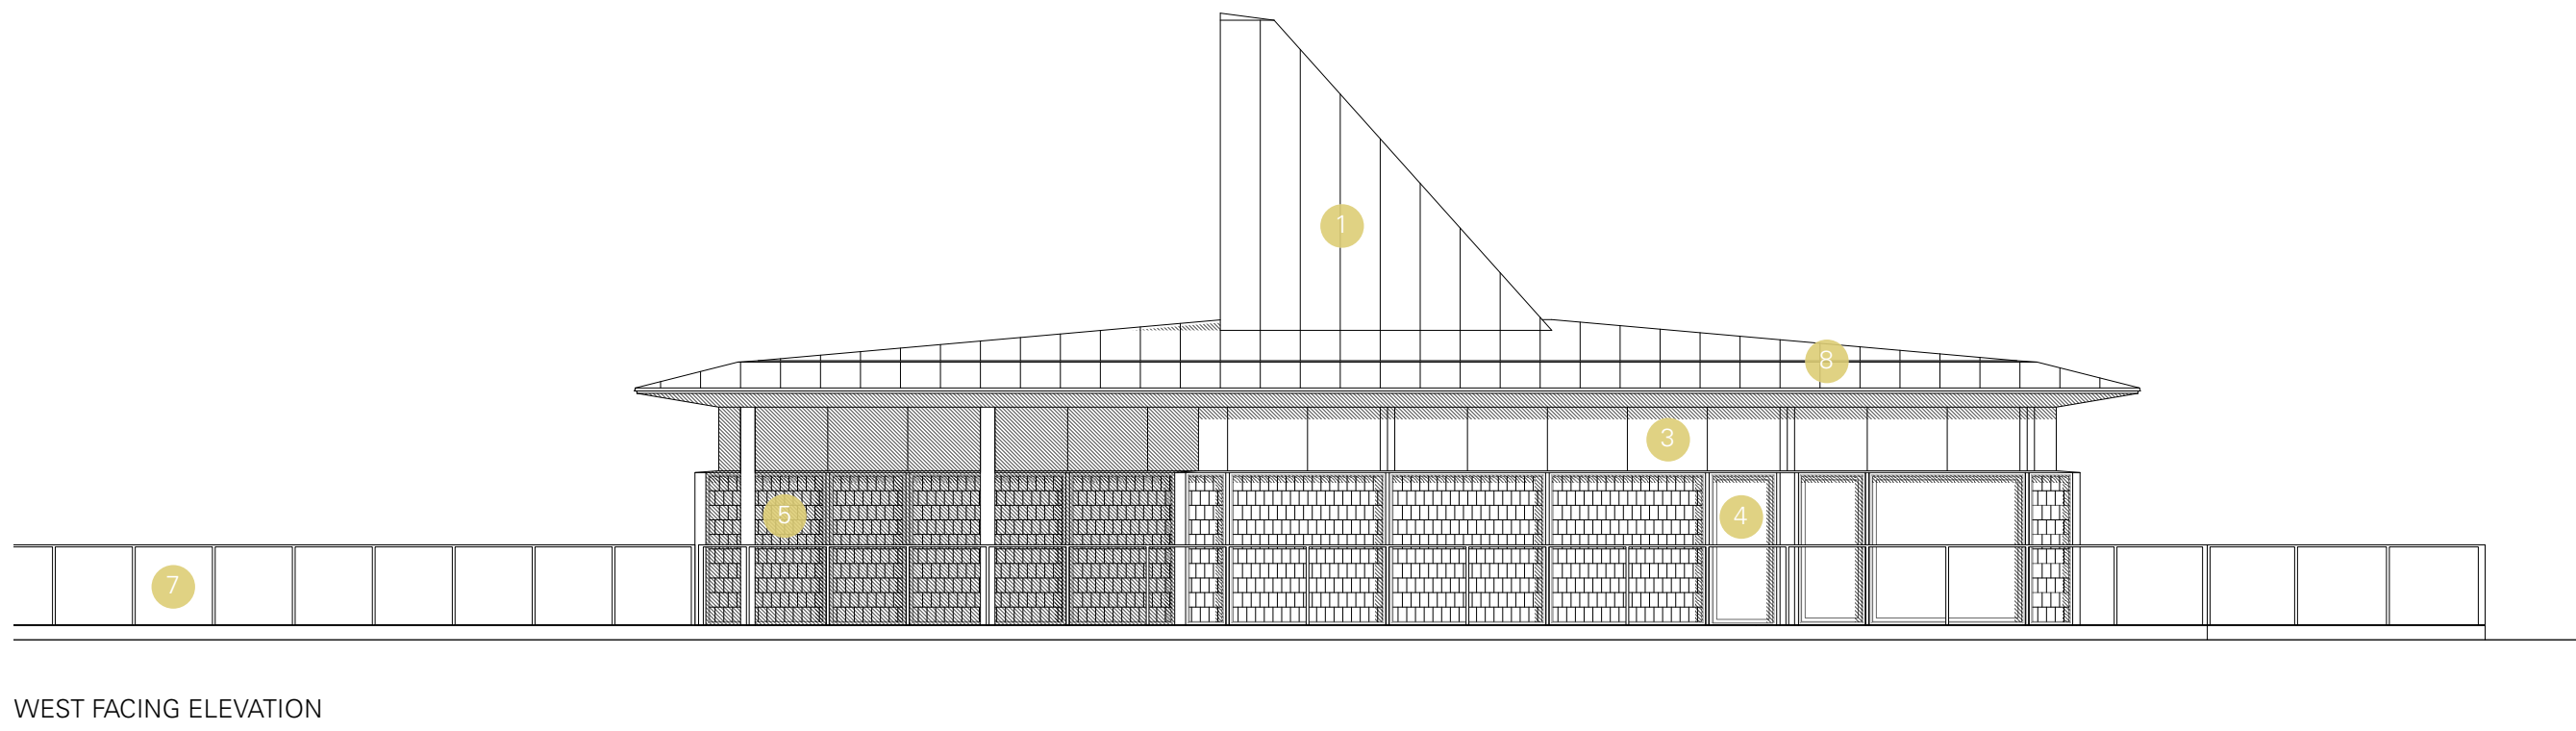

EAST FACING ELEVATION

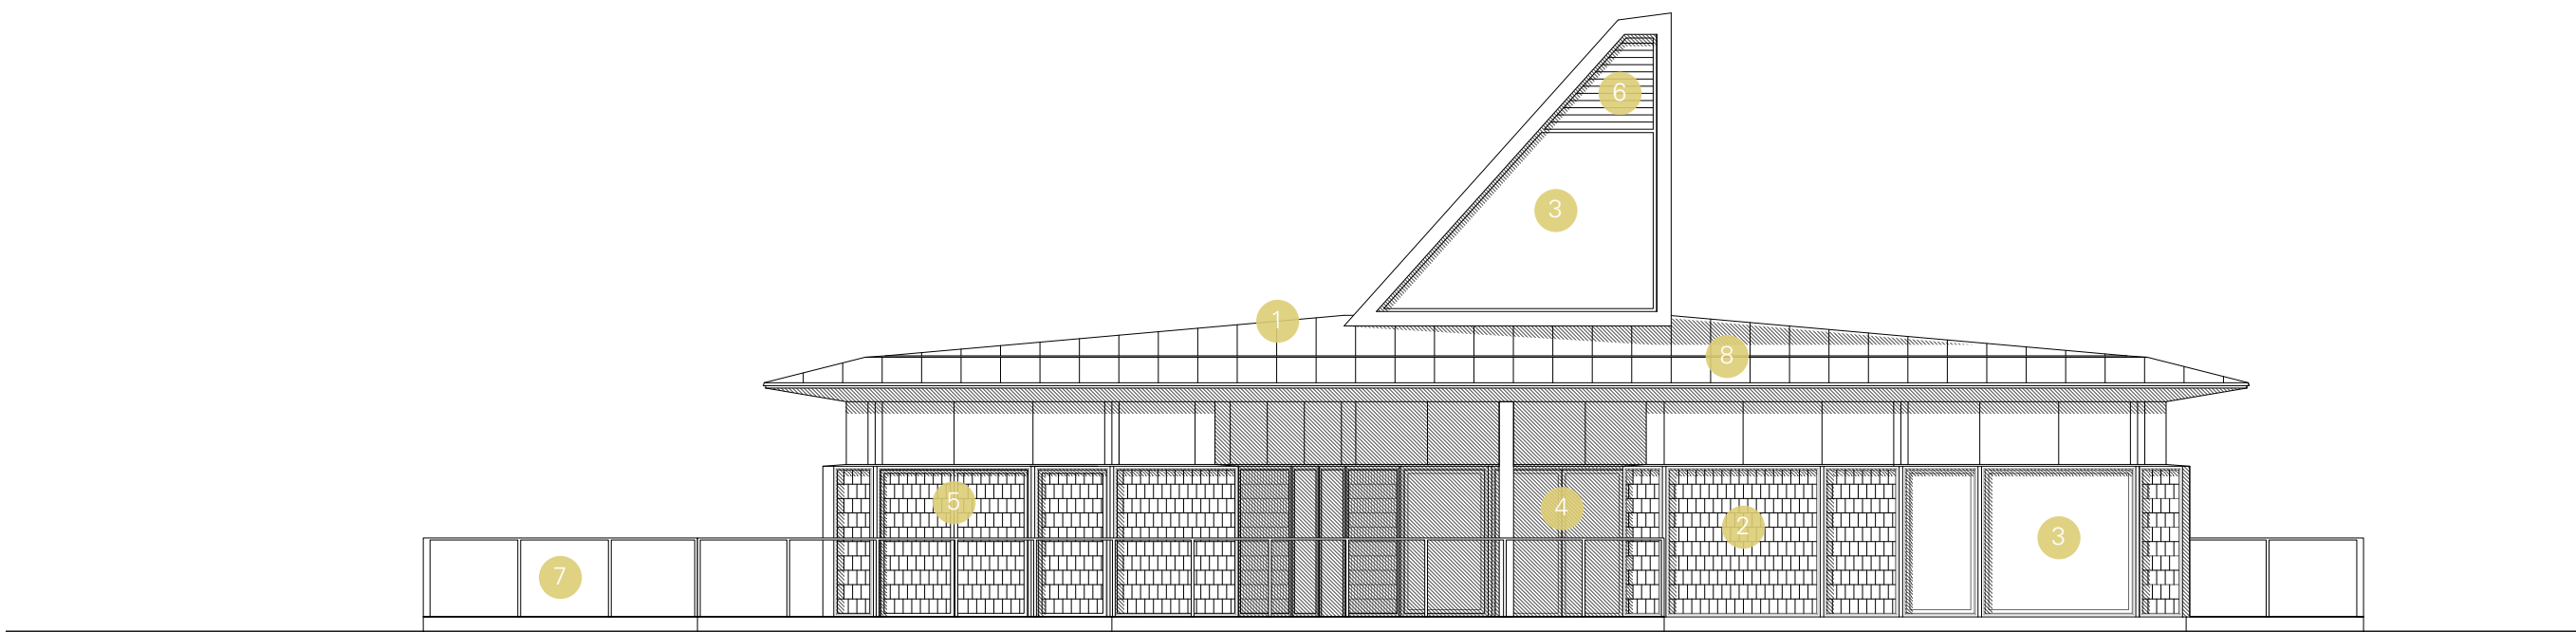

DRAWING NOTES

- 1 FULLY SUPPORTED STANDING SEAM STAINLESS STEEL ROOFING
- 2 RIVEN OAK SHINGLE CLADDING
- 3 PPC ALUMINIUM FRAMED DOUBLE-GLAZED WINDOWS
- 4 PPC ALUMINIUM FRAMED DOUBLE-GLAZED EXTERNAL DOORS
- 5 RIVEN OAK SHINGLE CLADDING ACCESS DOORS
- 6 PPC ALUMINIUM LOUVRES
- 7 PPC FRAMED GLAZED BALUSTRADING WITH OAK CAPPING
- 8 SECRET GUTTER WITHIN STAINLESS STEEL ROOFING

REFER TO DRAWINGS 2462-UF-XX-GFDR-A-0011, 2462-UF-XX-RP-DR-A-0021 AND 2462-UF-XX-ZZ-DR-A-0031 FOR MORE DETAIL.

REVISION DATE COMMENT

PROJECT TITLE

**HAVANT THICKET RESERVOIR VISITOR CENTRE & RECREATIONAL FACILITIES**

DRAWING TITLE

**VISITOR CENTRE ELEVATIONS AS PROPOSED**

DRAWN BY

**AL**

CHECKED BY

**RW**

SCALE

**1:100 @ A1**

REVISION NUMBER

**P0**

PROJECT ORG VOL LVL TYPE ROLE DRAWING NUMBER

**2462 - UF - XX - ZZ - DR - A - 0050**

PORTSMOUTH WATER DRAWING REF:

**HTR - UFA - VC - VC - DR - A - 0050**

DRAWINGS ARE BASED ON SURVEY DATA AND MAY NOT ACCURATELY REPRESENT WHAT IS PHYSICALLY PRESENT. DO NOT SCALE FROM THIS DRAWING. ALL DIMENSIONS ARE TO BE VERIFIED ON SITE BEFORE PROCEEDING WITH THE WORK. ALL DIMENSIONS ARE IN MILLIMETRES UNLESS OTHERWISE STATED.



**urban fabric**  
info@urbanfabric.co.uk www.urbanfabric.co.uk