
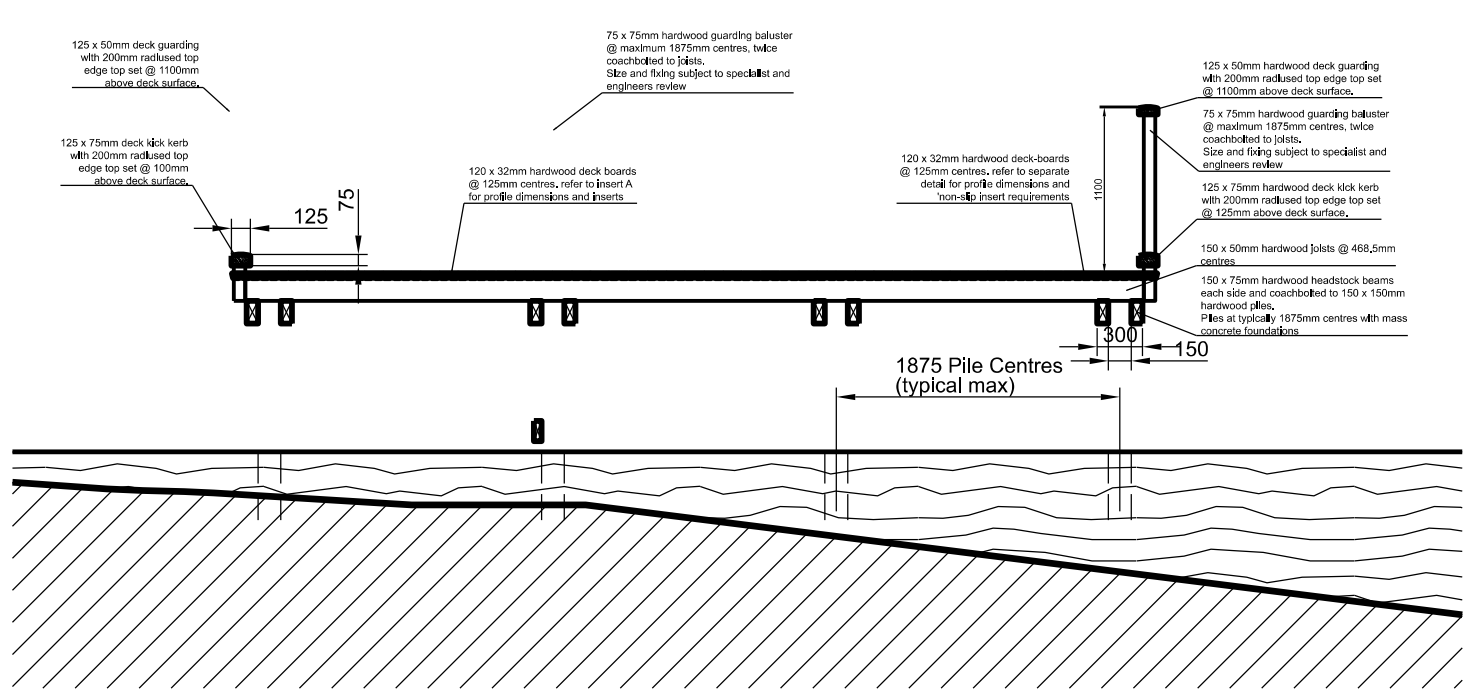


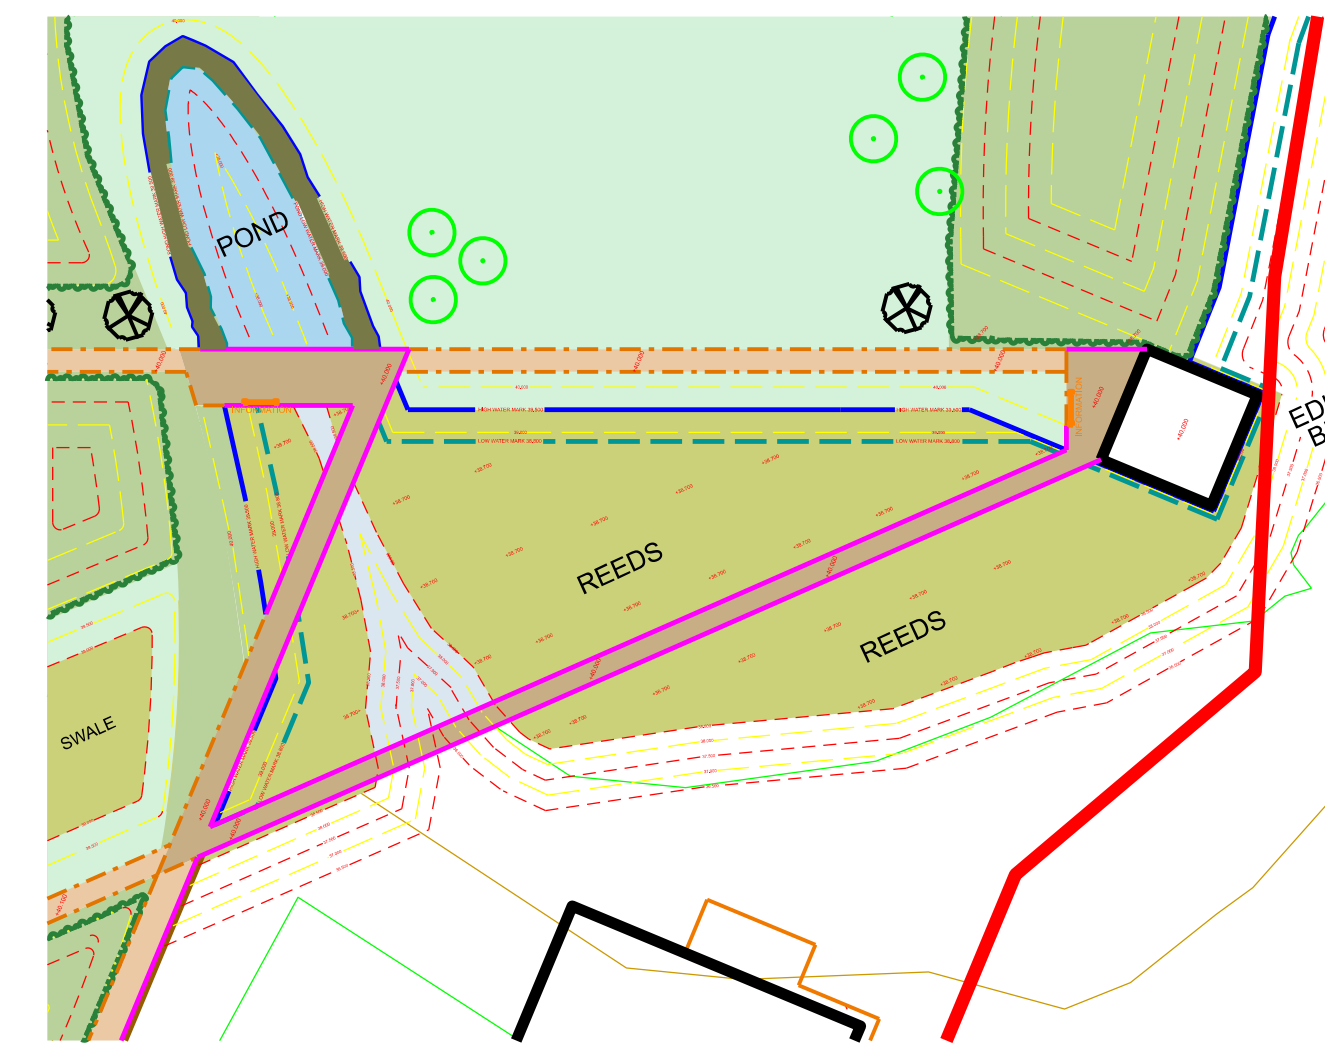

Do not scale this drawing. All dimensions to be verified on site.


Drawings are to be read in conjunction with all related architectural and engineering drawings, details and all other relevant information.

Any discrepancies between this drawing and any other information should be reported to the landscape architect.


Copyright © Fira Landscape Ltd.

Revision	Date	Drawn by	Amendments:
P01	29.05.2026	SMB	First Issue.
P02	29.07.2026	JP	Pre-commencement planning information.
P03	19.08.2026	JP	Pre-commencement planning information.

ALL DETAILS, INCLUDING SECTION SIZES
ARE FOR ILLUSTRATIVE DESIGN INTENT
PURPOSES ONLY AND ARE SUBJECT TO
SPECIALIST SUPPLIER AND STRUCTURAL
INPUTS

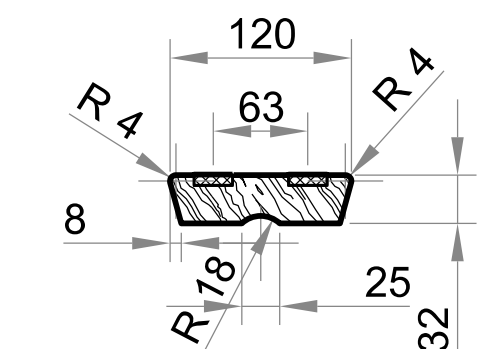

TYPICAL DECKBOARD PROFILE
120 X 32mm hardwood deckboards at 125mm centres.
2 no. 25 x 7mm Gripsure 'SafeStrip 25' non-slip inserts let into and screwed to deckboards at 300mm centres

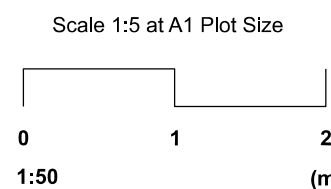

Notes:

Construction drawing to be read in conjunction with the following:

- Refer to Civil Engineer's drawing and specification for all drainage levels, falls and gradients, highway requirements, service yard drainage, drainage of all buildings, street lighting and setting out of all roads, car parks and vehicular areas.
- Refer to M&E Engineer's drawings and specifications for all lighting (including sports pitches where appropriate), CCTV and barrier, bollard and controlled access.
- Refer to Structural Engineer's drawings and specifications for all guardrail and barrier loading, vehicular gates and retaining structures.
- Refer to Architect's drawings and specifications for the routes, dimensions and layout of all buildings including ancillary structures and finished floor levels.
- Sports layout and fencing shown in outline. Refer to specialist contractors details and specification, including setting out and line marking.
- All final service routes in relation to tree locations to be coordinated and appropriate road barriers installed.
- Refer to architectural addendum, details and specifications for the provision of retained tree dimensions to construction.

Contractors are to verify all site dimensions and conditions before construction.

This drawing is to be read in conjunction with all other relevant drawings. Main Contractor to be notified of any discrepancies in drawings.

Project:
Havant Thicket Reservoir Visitor Centre
Portsmouth Water

Job Number:
LP2412

Drawing Title:
Typical Landscape Details
Boardwalk General Arrangement

Portsmouth Water Drawing Number:
HTR-FIR-XX-ZZ-DE-L-4013

Fira Drawing Number:
LP2412-FIR-XX-XX-DR-L-4013

Drawing Status:
PLANNING

First Issue Date:	Revision:
05.02.2026	P03
Scale:	Drawn by:
as noted @ A1	SMB
	Authorised:
	JP



0121 790 1000 | mail@fira-la.com