



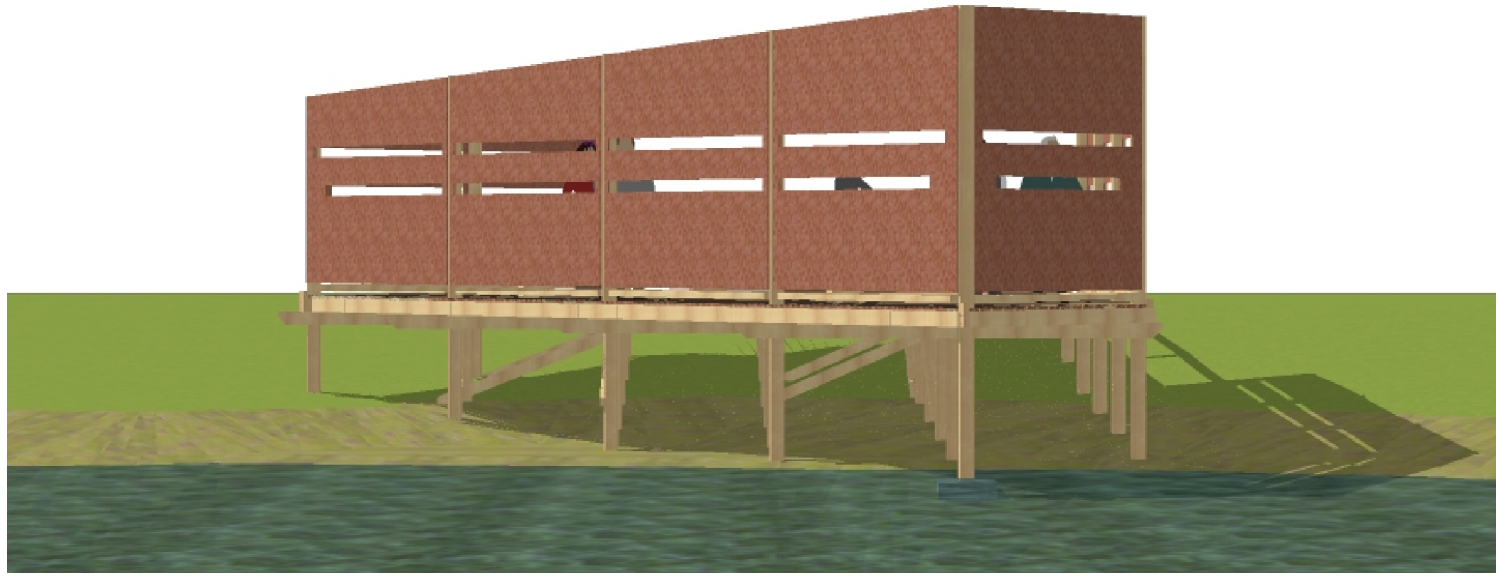


ELEVATION 01
Not to Scale

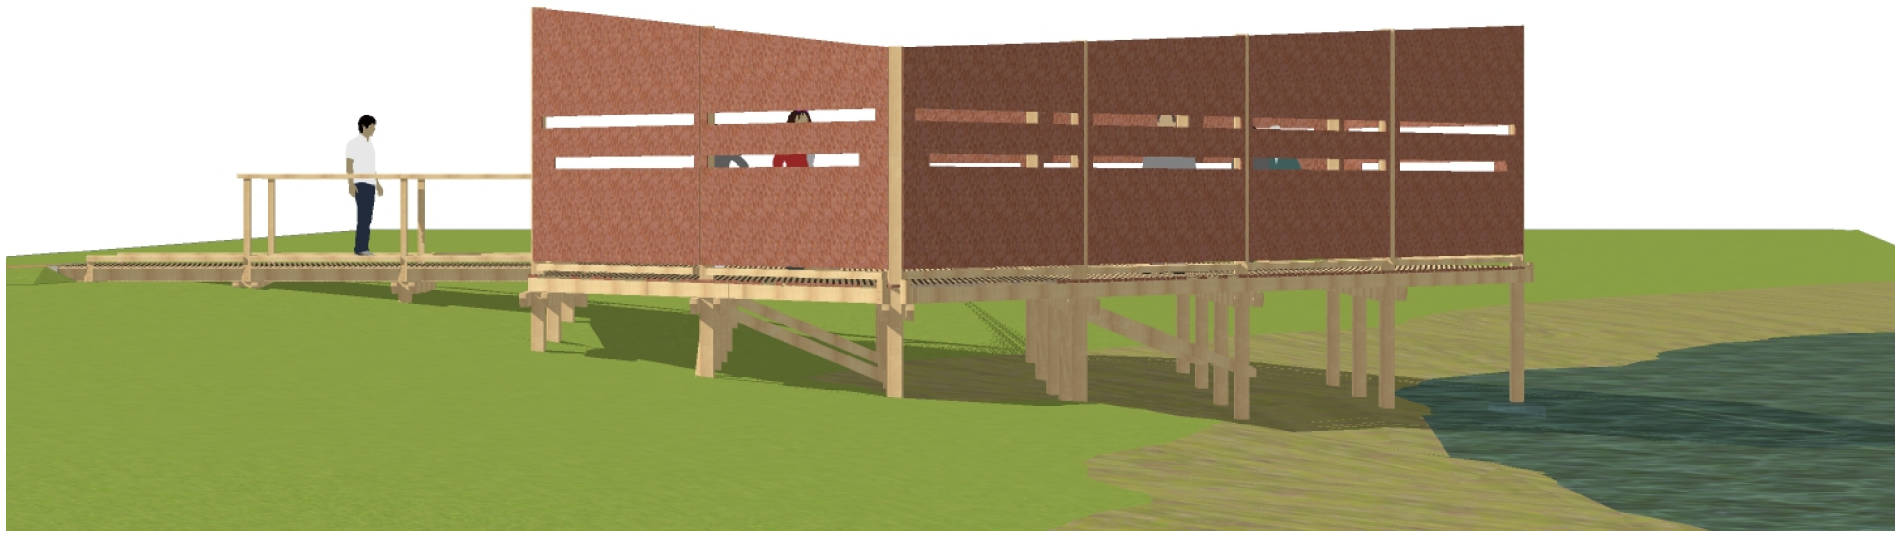


ELEVATION 02
Not to Scale



ELEVATION 03
Not to Scale

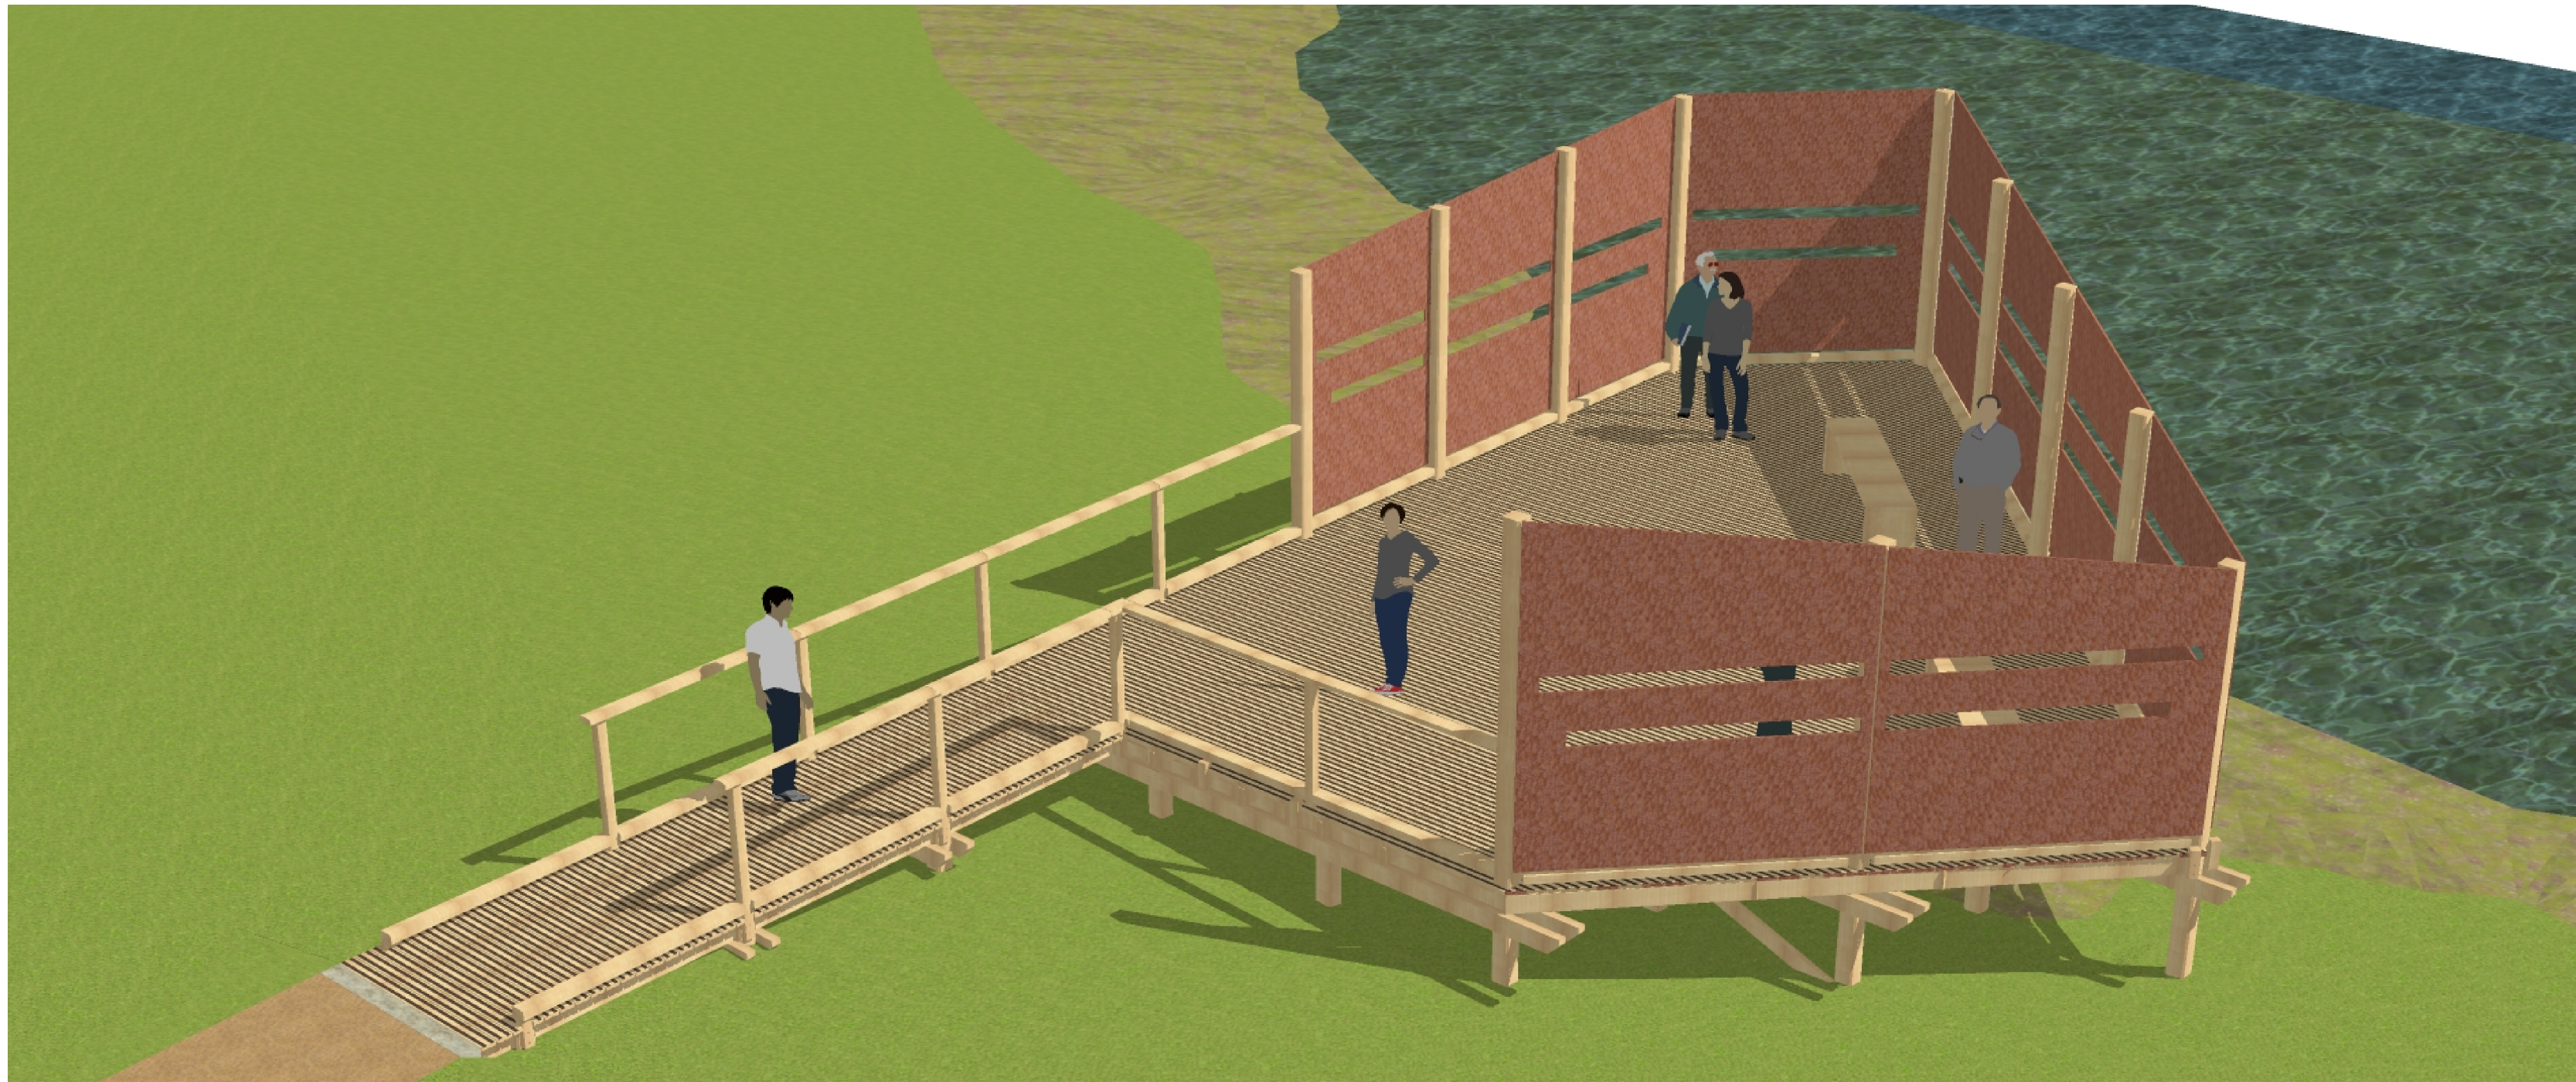

3D VIEW IN CONTEXT 01
Not to Scale

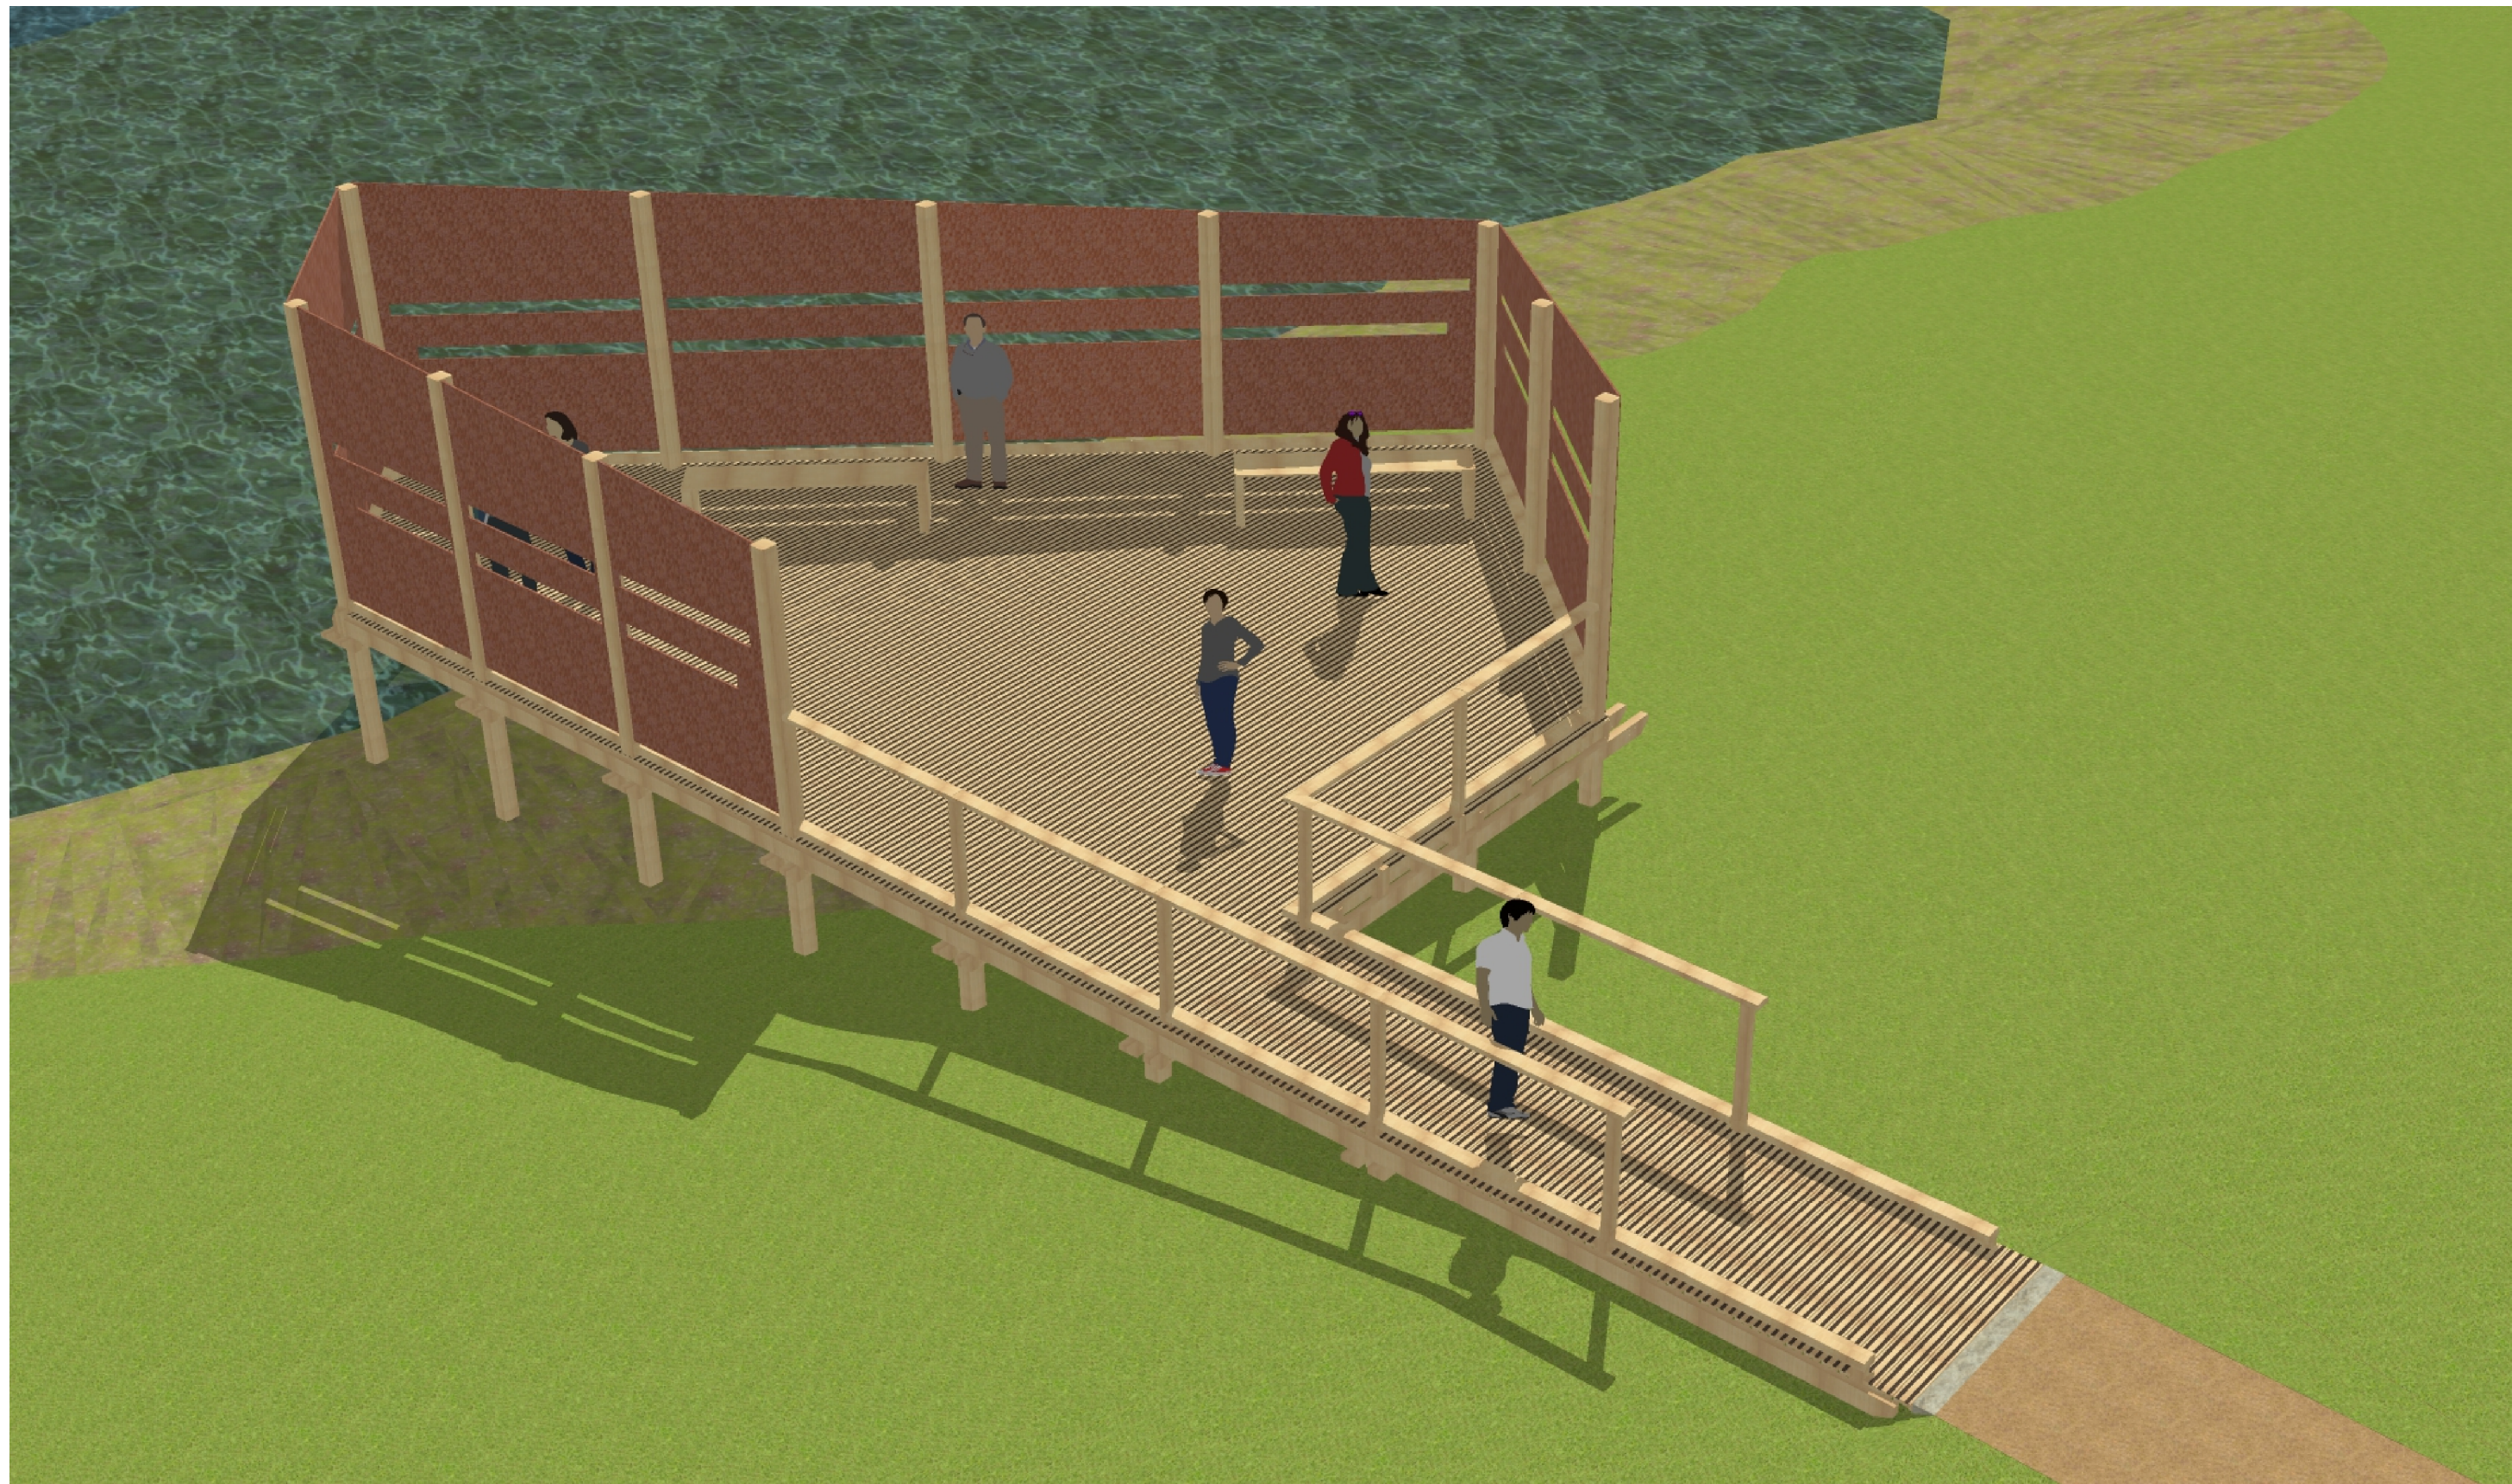


3D VIEW IN CONTEXT 02
Not to Scale

MATERIALITY


PANELLING
(Corten Steel)

TIMBER STRUCTURE
(Scandinavian Pine)


TIMBER DECKING
(Hardwood boards with non-slip
inserts at centres)

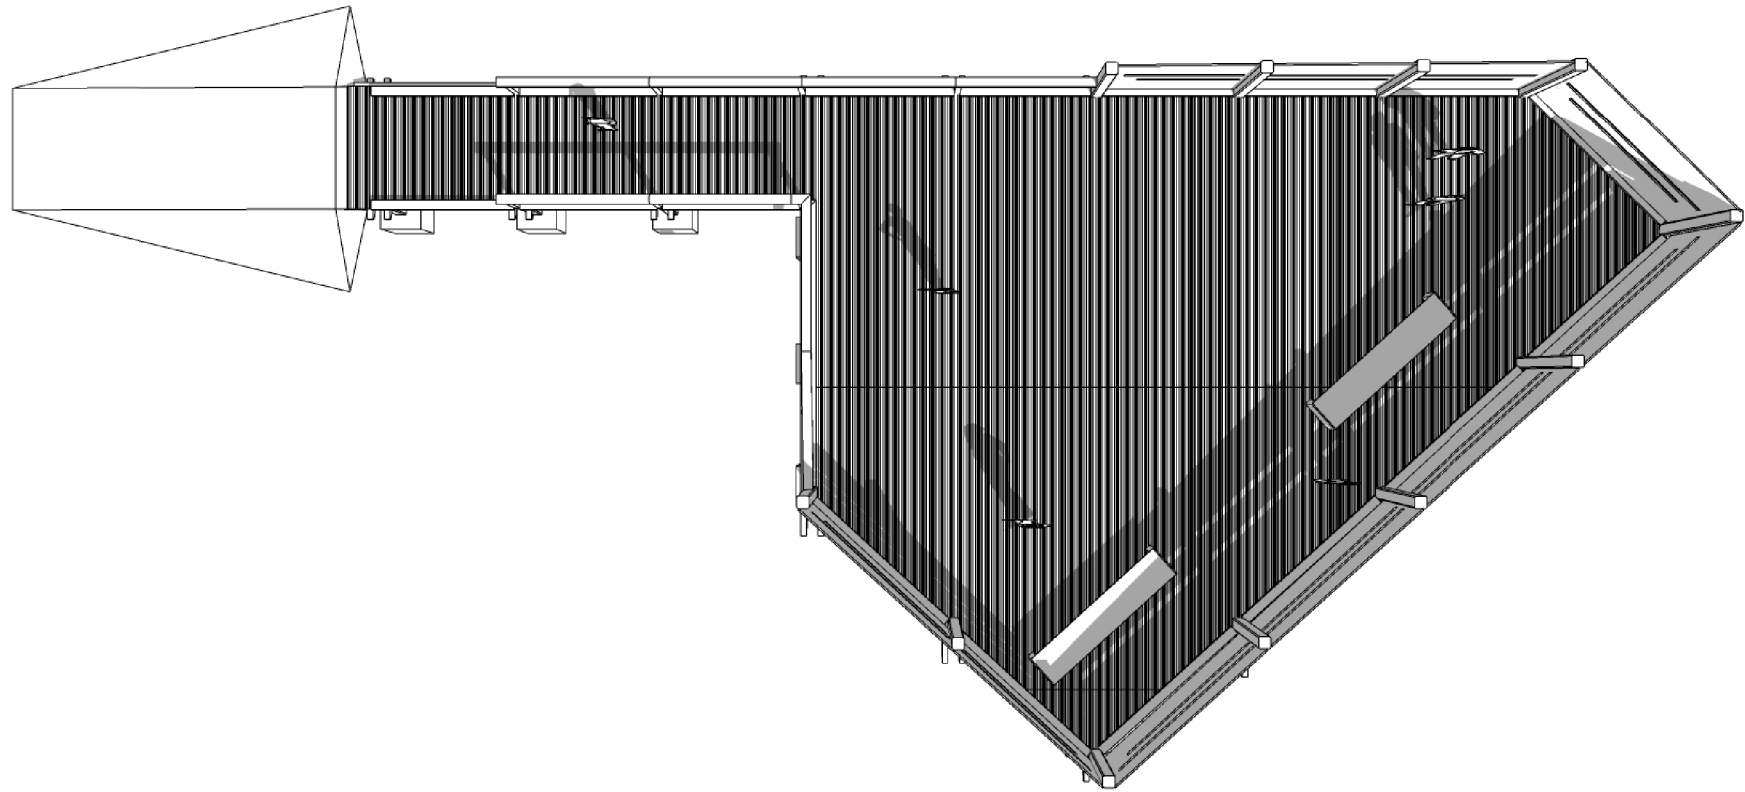

PLAN ABOVE DECK
Not to Scale

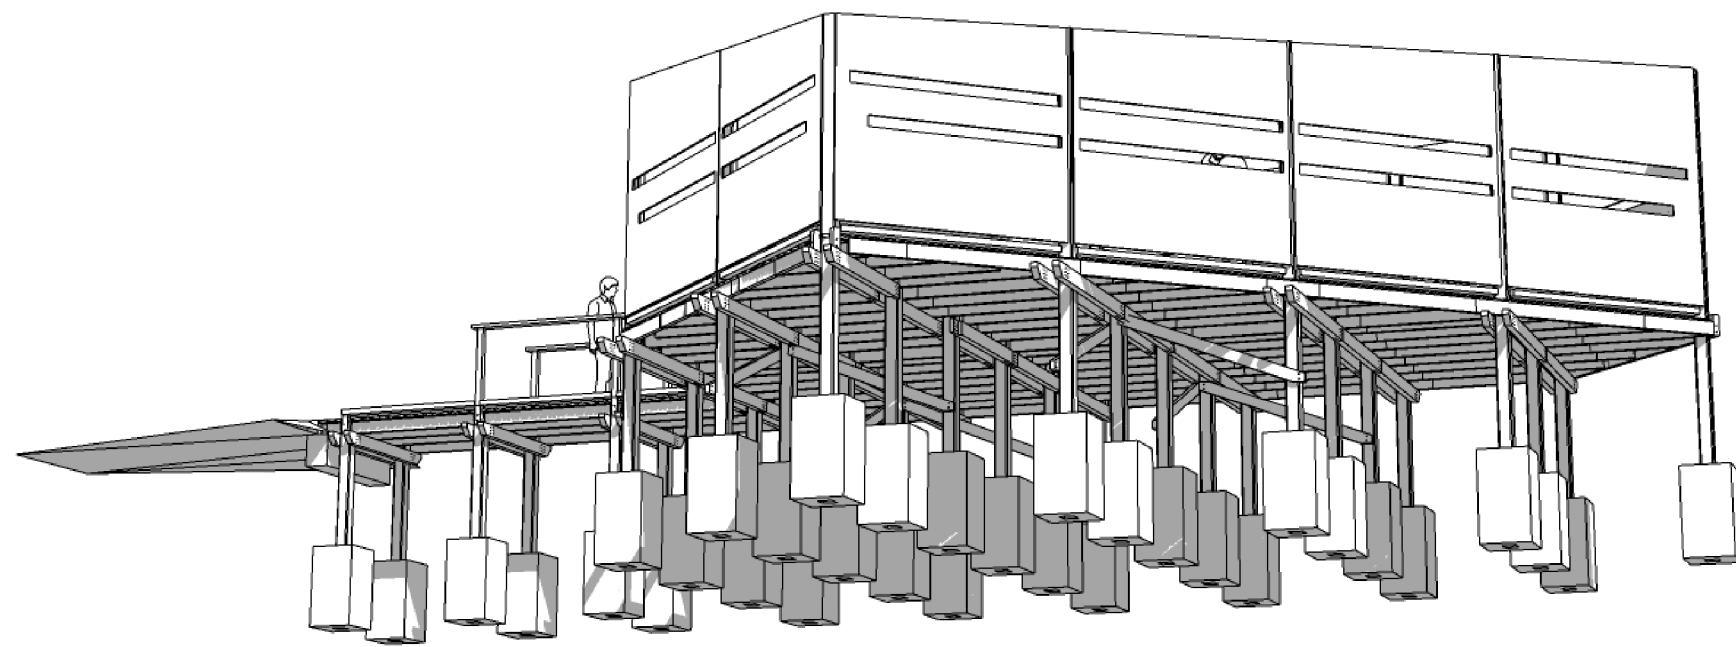

3D VIEW 01
Not to Scale

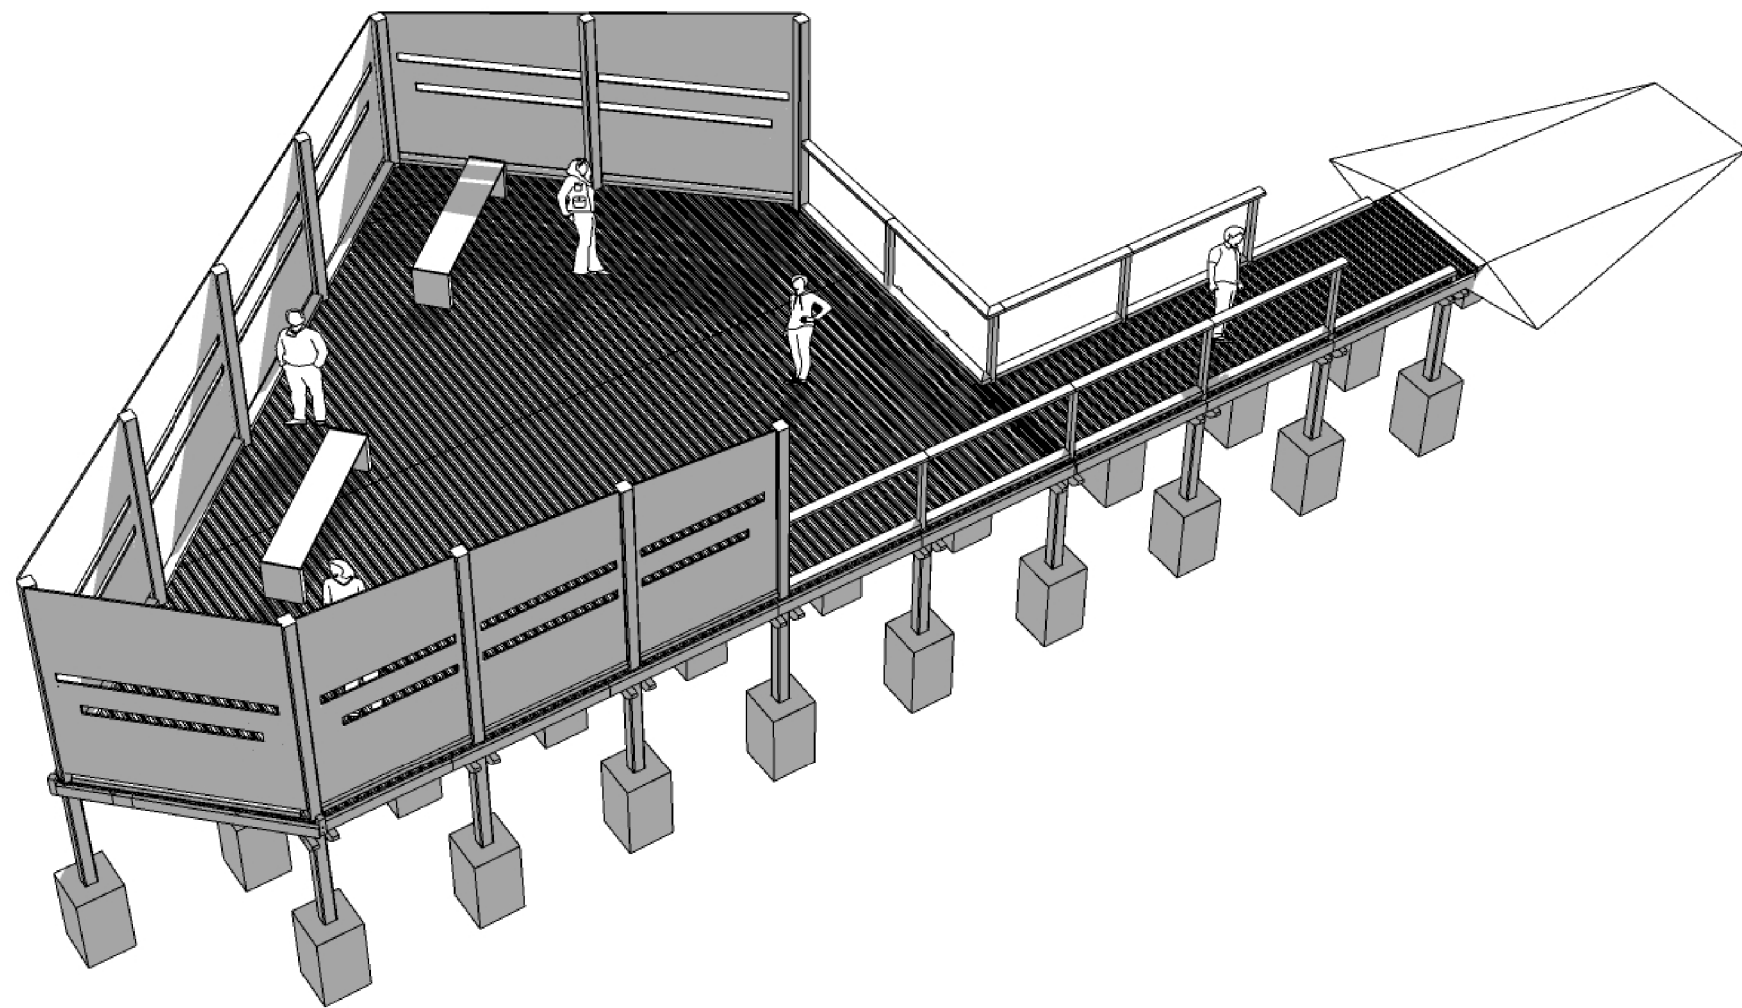

3D VIEW 02
Not to Scale

Do not scale this drawing. All dimensions to be verified on site.
Drawings are to be read in conjunction with all related architectural and engineering drawings, details and all other relevant information.
Any discrepancies between this drawing and any other information should be reported to the landscape architect.
Copyright © Fira Landscape Ltd.

Revision | Date | Drawn by | Amendments:

P01 | 22.07.2026 | EP | First Issue - Design Intent.
P02 | 28.07.2026 | JP | Pre-commencement planning information.
P03 | 04.08.2026 | EP | Design Update.
P04 | 19.08.2026 | JP | Pre-commencement planning information.

Notes:

Construction drawing to be read in conjunction with the following:
Refer to Civil Engineer's drawing and specification for all drainage levels, falls and gradients, highway requirements, service yard finishes, paving loading over-runs, white lining and setting out of all roads, car parks and vehicular areas.
Refer to M&E Engineer's drawings and specifications for all lighting (including sports pitches where appropriate), CCTV and barrier, bollard and controlled access.
Refer to Structural Engineer's drawings and specifications for all guardrail and barrier loading, vehicular gates and retaining structures.
Refer to Architect's drawings and specifications for fire routes, bin stores, setting out of all buildings including ancillary structures and finished floor levels.
Sports layout and fencing shown in outline. Refer to specialist contractor's details and specification, including setting out and line marking.
All final service routes in relation to tree locations to be coordinated and appropriate root barriers installed.
Refer to arboricultural advice, details and specifications for the protection of retained trees in relation to construction.
Contractors are to verify all site dimensions and conditions before construction.
This drawing is to be read in conjunction with all other relevant drawings. Main Contractor to be notified of any discrepancies in figured dimensions from site.

Project:
Havant Thicket Reservoir Visitor Centre
Portsmouth Water

Job Number:
LP2412

Drawing Title:
Viewing Platform Concept Design

Portsmouth Water Drawing Number:
HTR-FIR-XX-BH-DE-L-4014

Fira Drawing Number:
LP2412-FIR-WS-XX-DR-L-4014

Drawing Status:
PLANNING

First Issue Date:
22.07.2026
Scale:
as noted @ A1

Revision:
P04
Drawn by:
EP
Authorised:
JP

fira

0121 790 1000 | mail@fira-la.com