




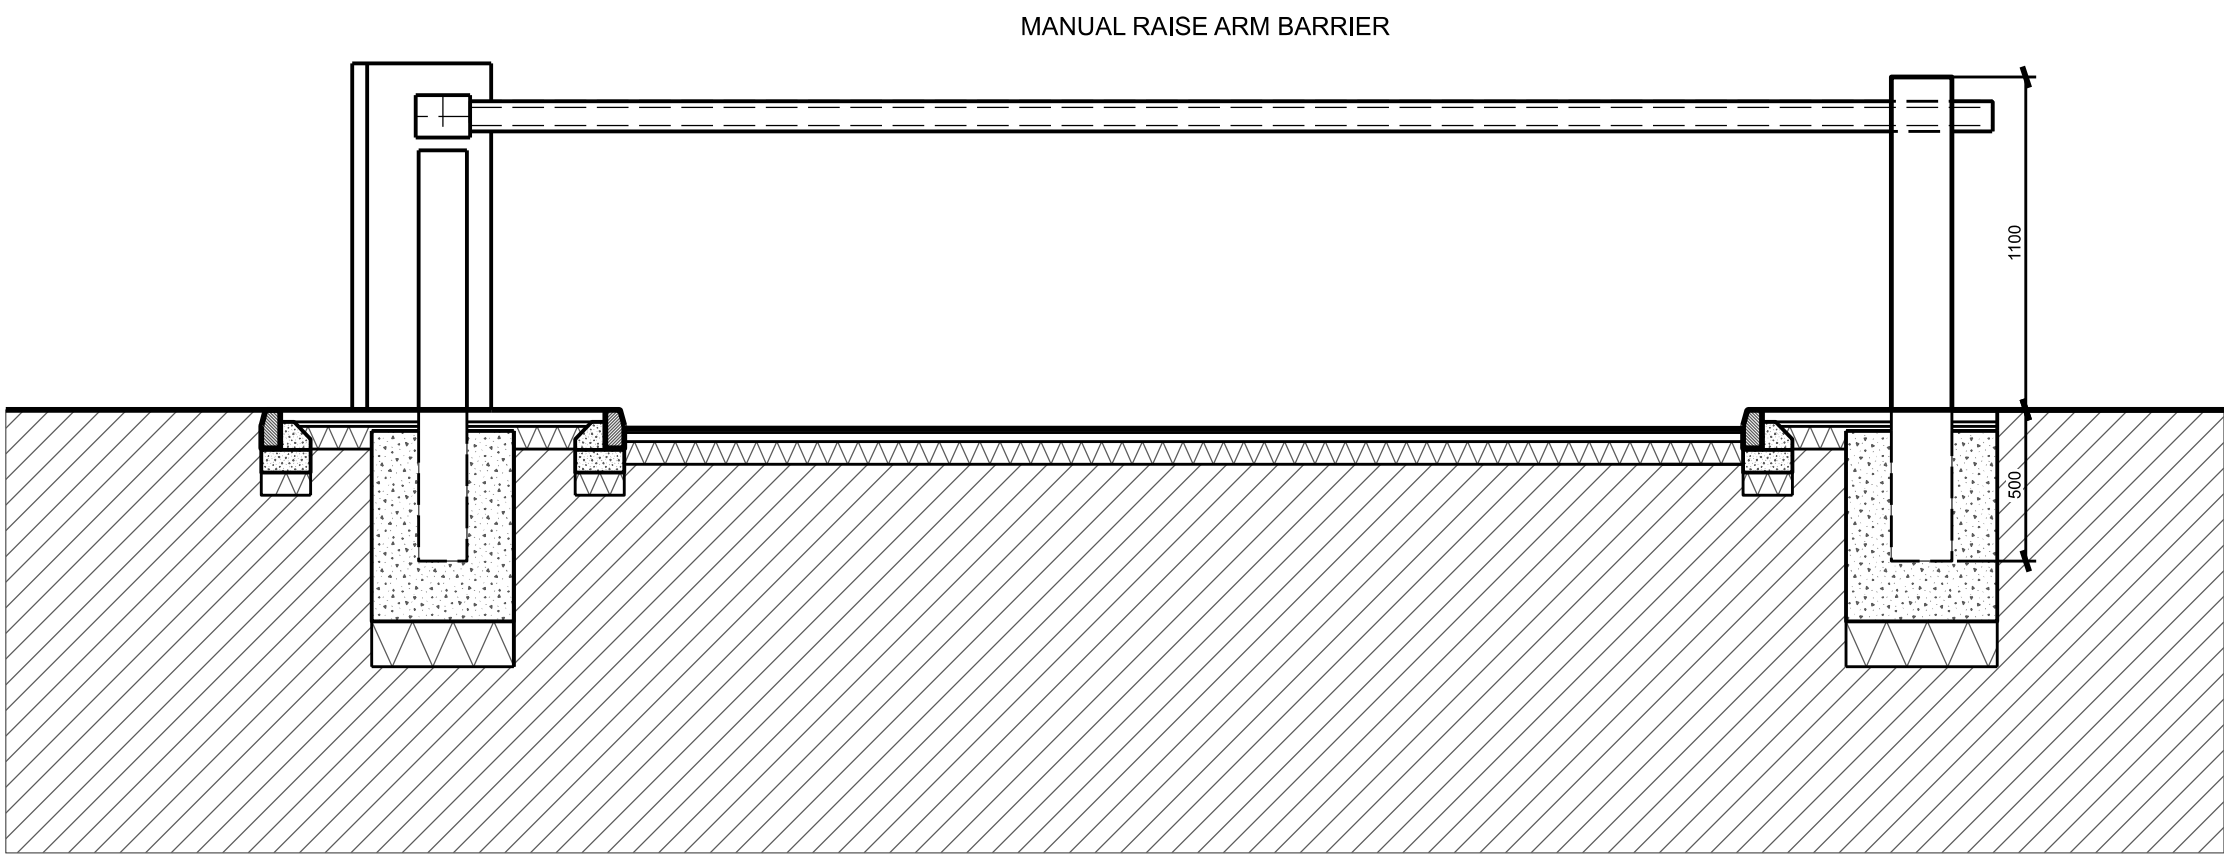

01 CAR PARK MANUAL RAISE ARM BARRIER ELEVATION
4016 SCALE 1:25 @ A1

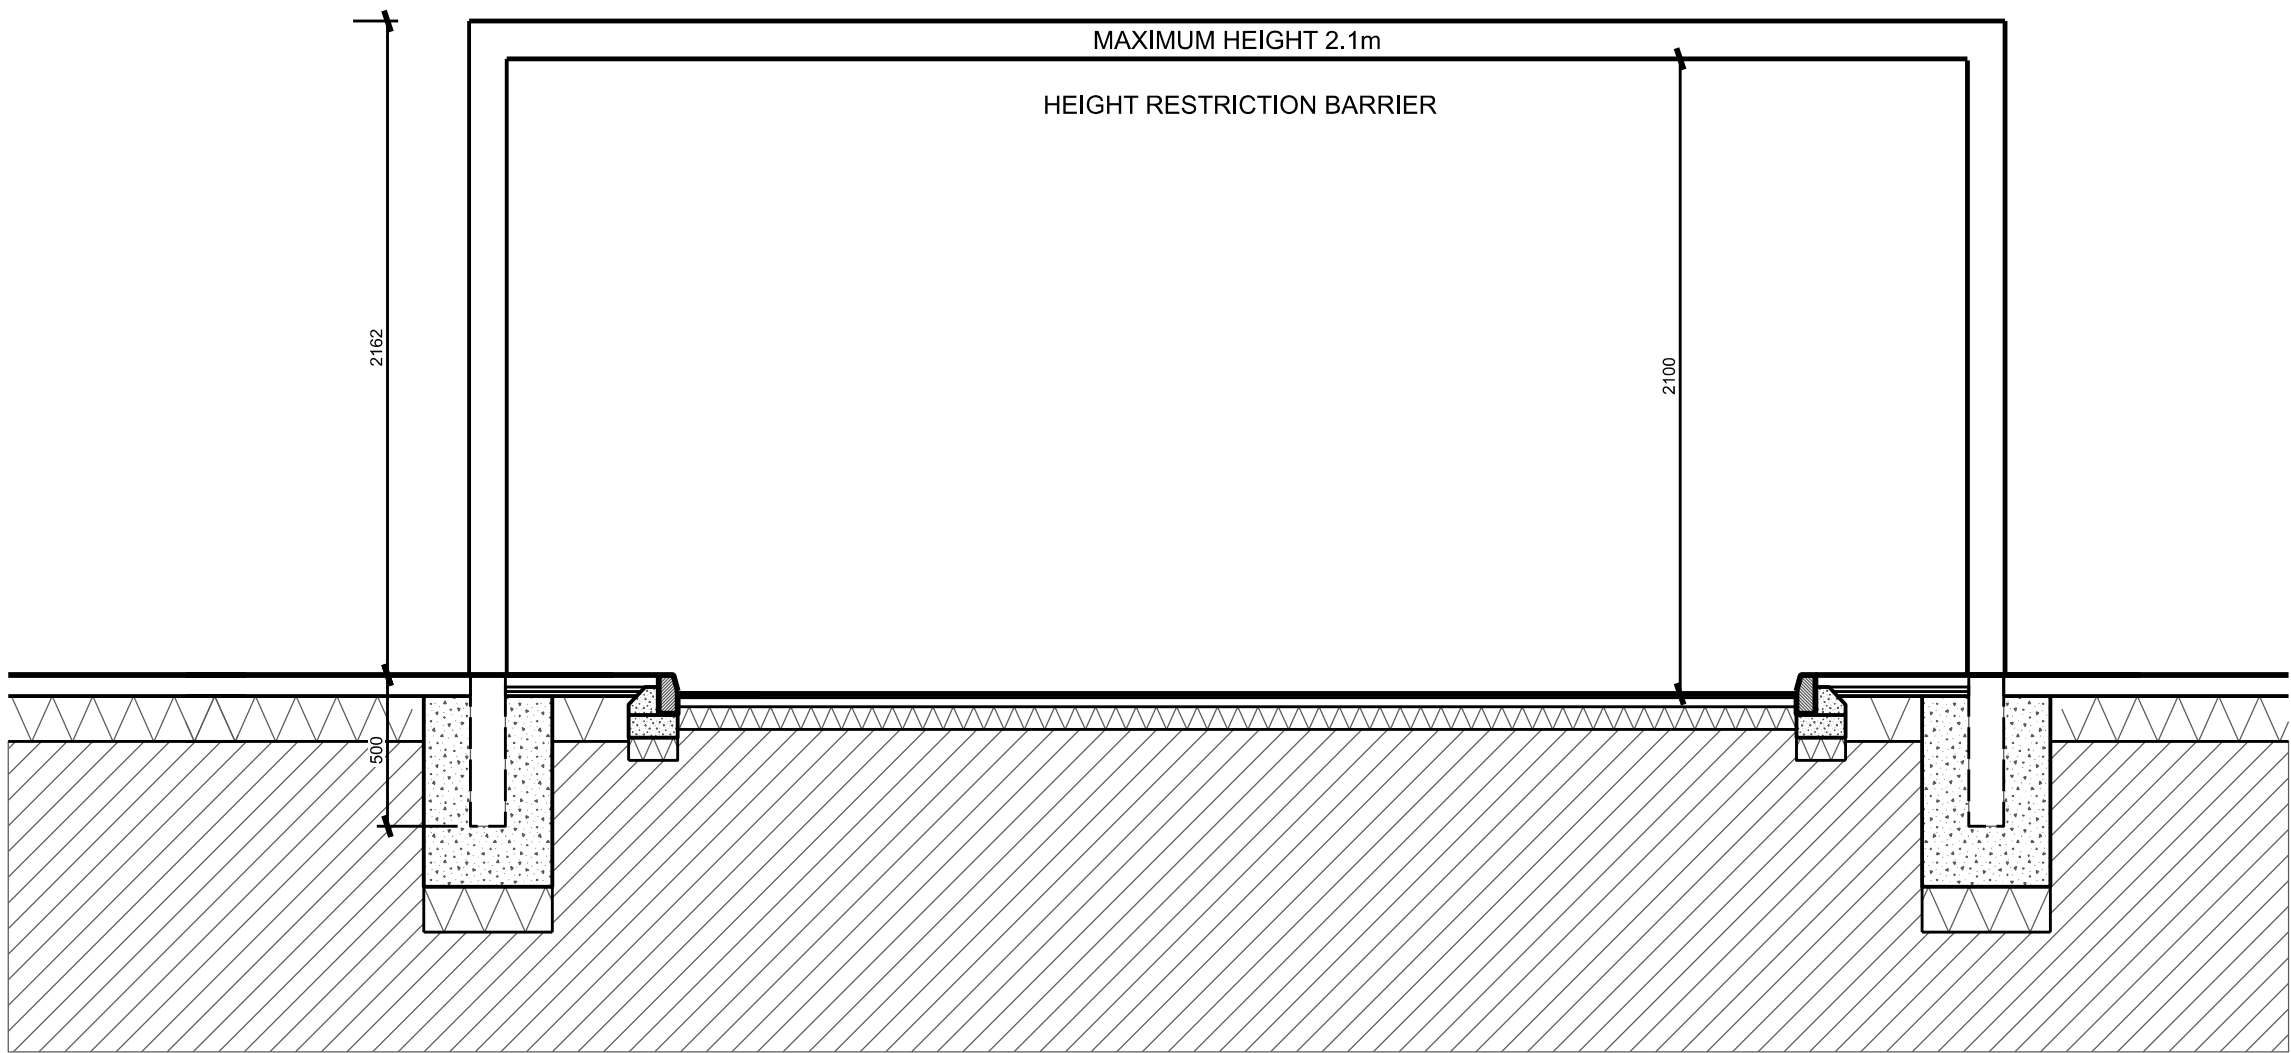

02 CAR PARK HEIGHT RESTRICTION CONTROL ELEVATION
4016 SCALE 1:25 @ A1

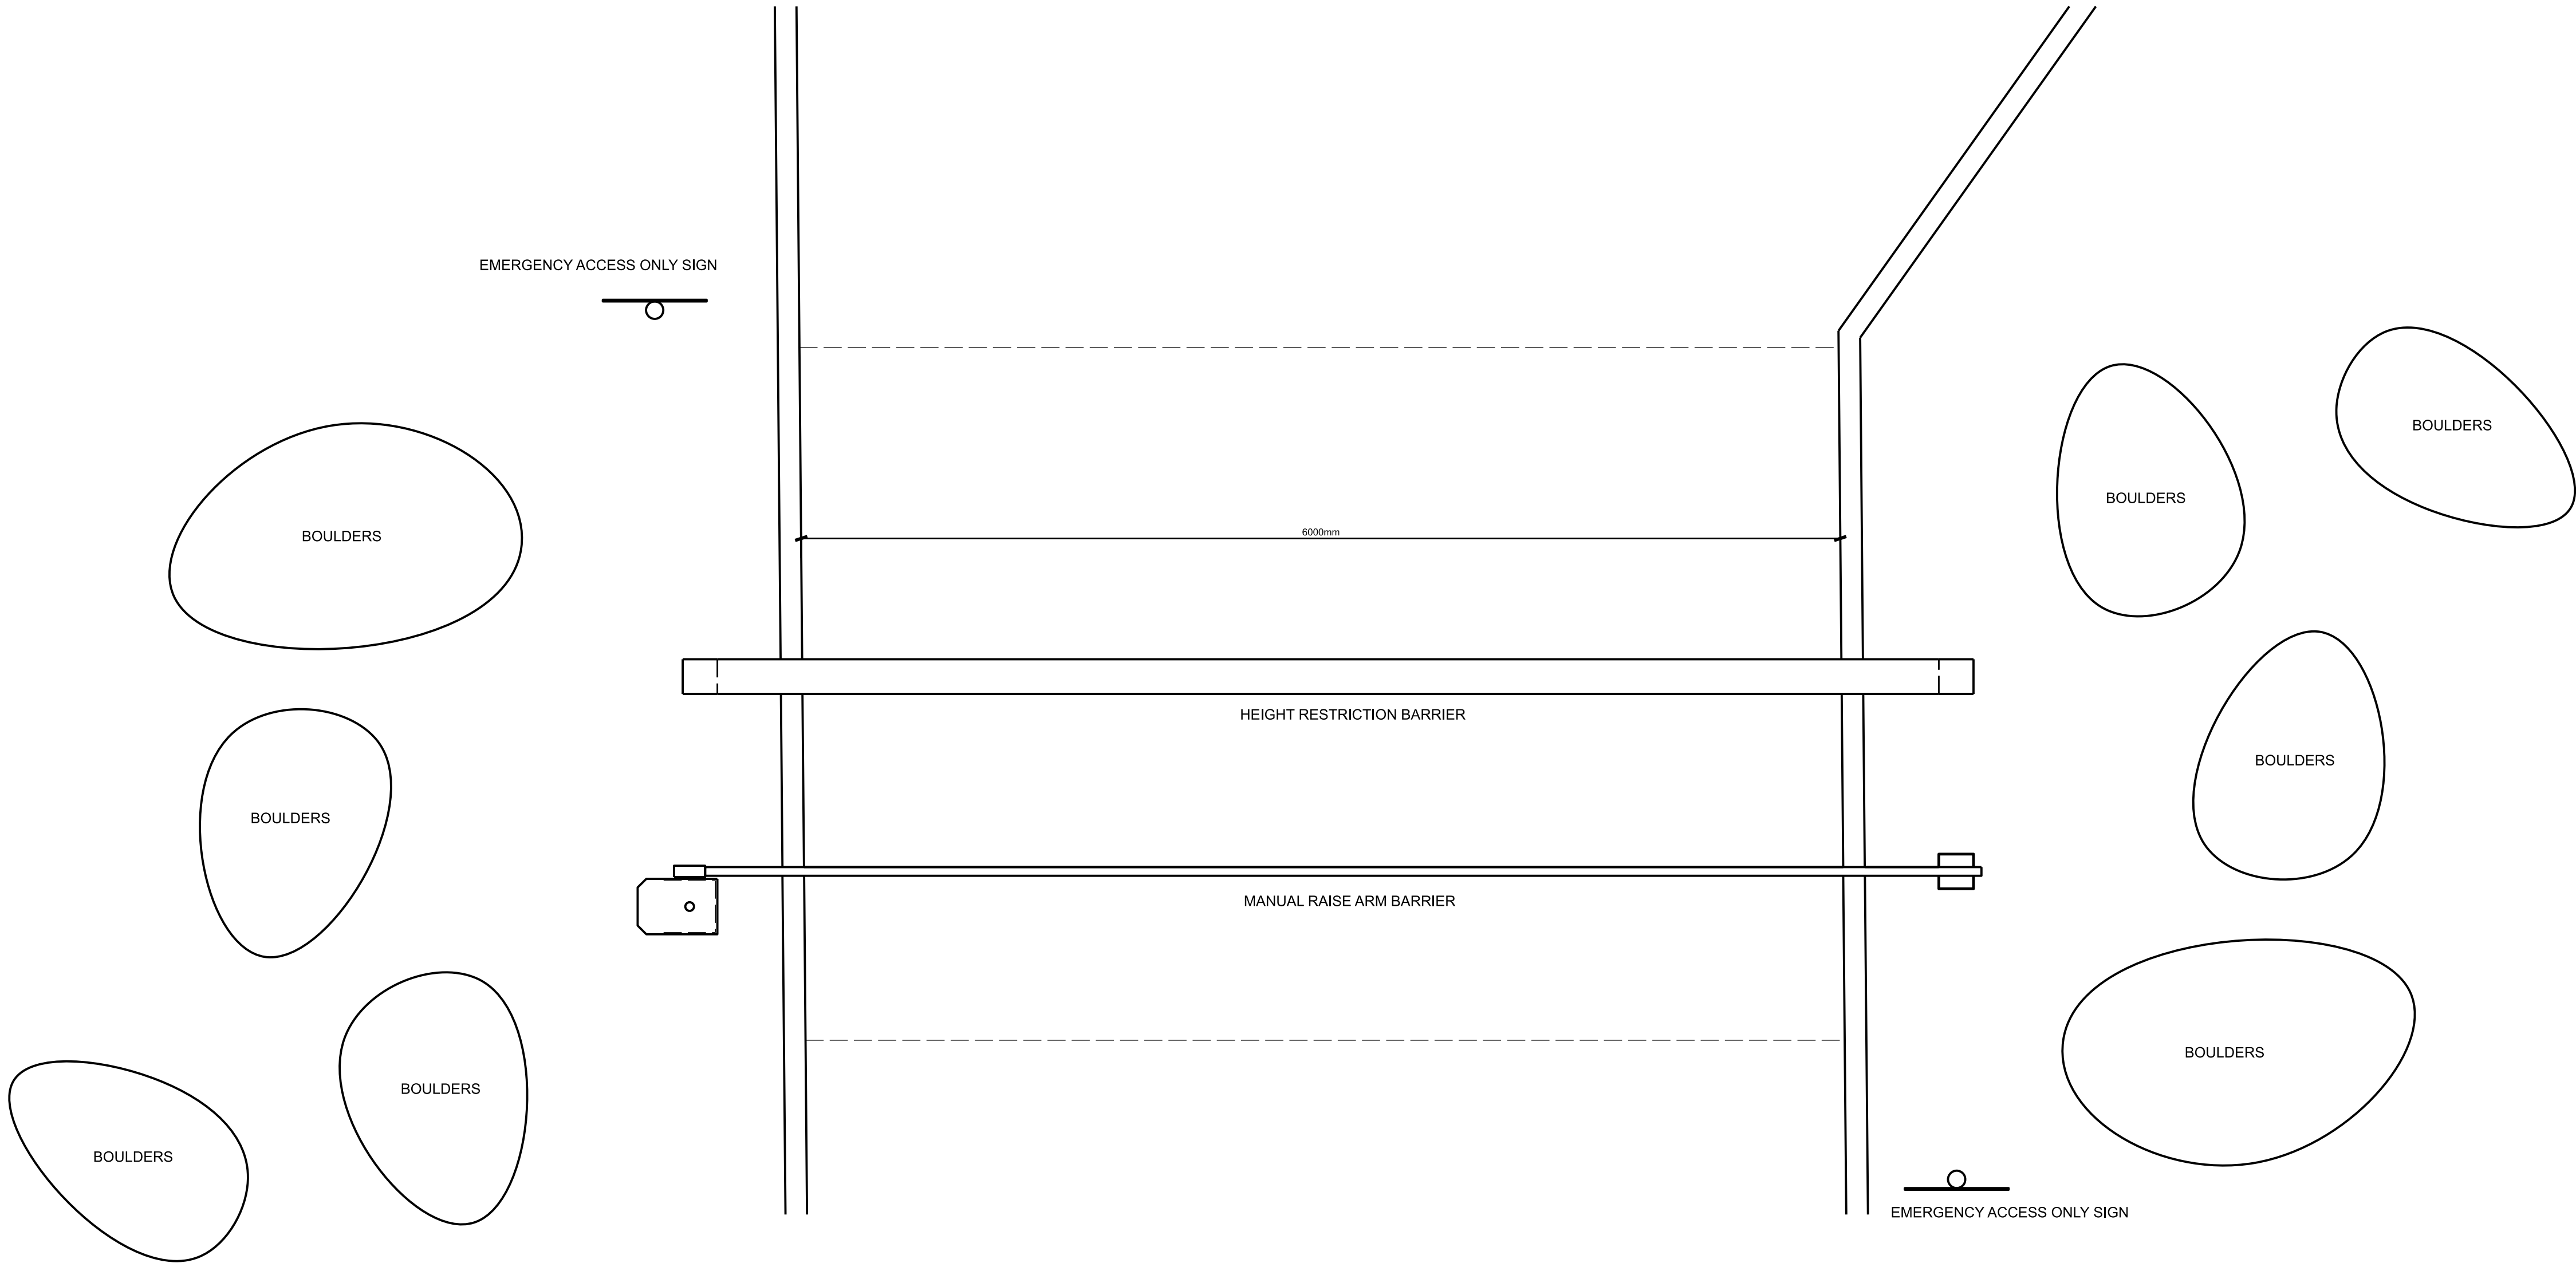

03 CAR PARK EMERGENCY ACCESS PLAN
4016 SCALE 1:25 @ A1

Do not scale this drawing. All dimensions to be verified on site.
Drawings are to be read in conjunction with all related architectural and engineering drawings, details and all other relevant information.
Any discrepancies between this drawing and any other information should be reported to the landscape architect.
Copyright © Fira Landscape Ltd.

Revision | Date | Drawn by | Amendments:
P01 | 29.07.2026 | JP | Pre-commencement planning information.
P02 | 19.08.2026 | JP | Pre-commencement planning information.

Notes:
Construction drawing to be read in conjunction with the following:
Refer to Civil Engineer's drawing and specification for all drainage levels, falls and gradients, highway requirements, service yard finishes, paving loading over-runs, white lining and setting out of all roads, car parks and vehicular areas.
Refer to M&E Engineer's drawings and specifications for all lighting (including sports pitches where appropriate), CCTV and barrier, bollard and controlled access.
Refer to Structural Engineer's drawings and specifications for all guardrail and barrier loading, vehicular gates and retaining structures.
Refer to Architect's drawings and specifications for fire routes, bin stores, setting out of all buildings including ancillary structures and finished floor levels.
Sports layout and fencing shown in outline. Refer to specialist contractor's details and specification, including setting out and line marking.
All final service routes in relation to tree locations to be coordinated and appropriate root barriers installed.
Refer to arboricultural advice, details and specifications for the protection of retained trees in relation to construction.
Contractors are to verify all site dimensions and conditions before construction.
This drawing is to be read in conjunction with all other relevant drawings. Main Contractor to be notified of any discrepancies in figured dimensions from site.

Project:
Havant Thicket Reservoir Visitor Centre
Portsmouth Water

Job Number:
LP2412

Drawing Title:
Typical Landscape Details
Emergency Access Barrier Control

Portsmouth Water Drawing Number:
HTR-FIR-XX-ZZ-DE-L-4016

Fira Drawing Number:
LP2412-FIR-XX-XX-DR-L-4016

Drawing Status:
PLANNING

First Issue Date: 29.07.2026	Revision: P02
Scale: 1:25 @ A1	Drawn by: PT
	Authorised: JP

