



1. Q10.110, BRITISH STANDARD CONCRETE EDGING, 50x150x914mm
2. CONCRETE HAUNCHING TO ENGINEER'S DOCUMENTATION
3. COMPACTED GRANULAR SUB-BASE TO ENGINEER'S DOCUMENTATION
4. SURFACE FINISH VARIES, REFER TO LANDSCAPE GA PLANS FOR DETAILS
5. TOPSOIL AND SUBSOIL REQUIREMENTS VARY, REFER TO LANDSCAPE SPECIFICATION SECTION Q28
6. COMPACTED SUBGRADE

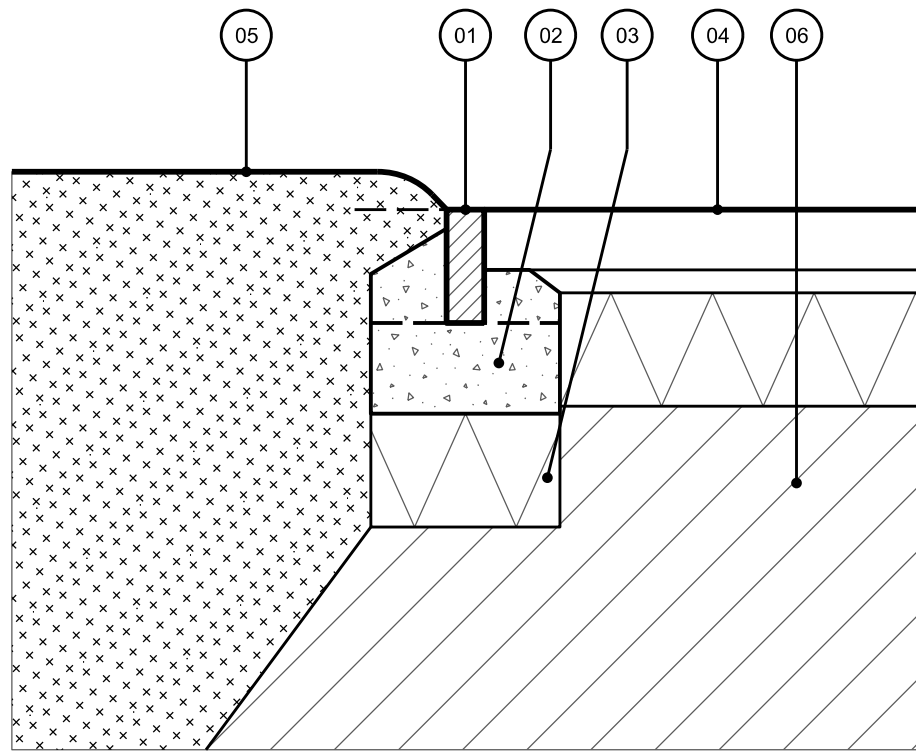


01
4003 BS CONCRETE PIN KERB EDGING - HARD TO SOFT LANDSCAPE
SCALE 1:10 @ A1

1. Q10.110, BRITISH STANDARD CONCRETE EDGING, 50x150x914mm
2. CONCRETE HAUNCHING TO ENGINEER'S DOCUMENTATION
3. COMPACTED GRANULAR SUB-BASE TO ENGINEER'S DOCUMENTATION
4. SURFACE FINISH VARIES, REFER TO LANDSCAPE GA PLANS FOR DETAILS
5. COMPACTED SUBGRADE

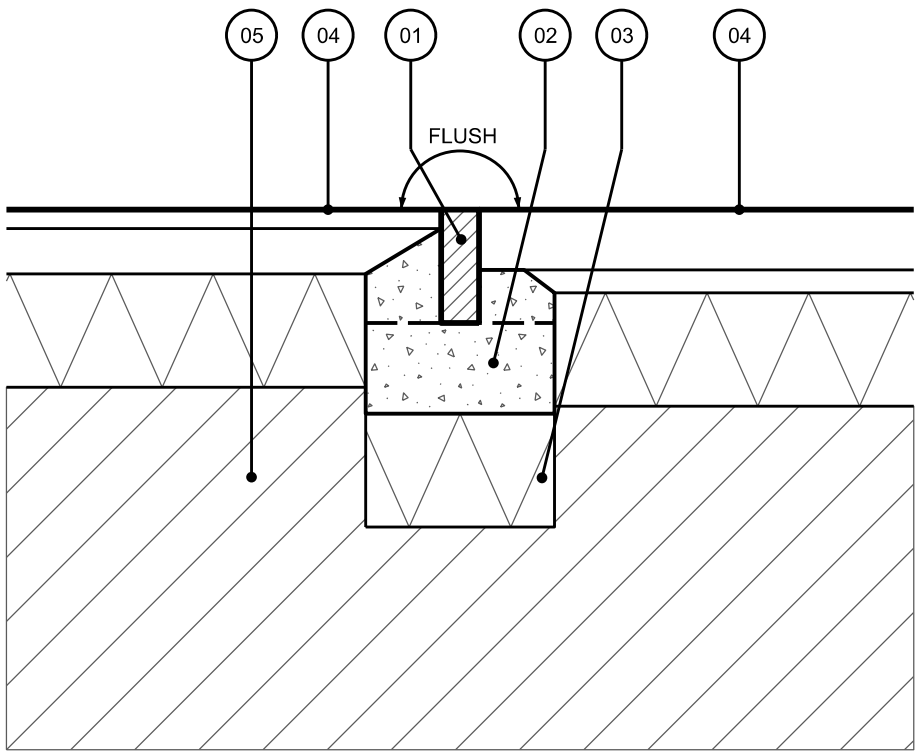


02
4003 BS CONCRETE PIN KERB EDGING - HARD TO HARD LANDSCAPE
SCALE 1:10 @ A1

1. Q10.111, BRITISH STANDARD HALF BATTERED CONCRETE KERB, 125x255x914mm
2. CONCRETE HAUNCHING TO ENGINEER'S DOCUMENTATION
3. COMPACTED GRANULAR SUB-BASE TO ENGINEER'S DOCUMENTATION
4. SURFACE FINISH VARIES, REFER TO LANDSCAPE GA PLANS FOR DETAILS
5. COMPACTED SUBGRADE

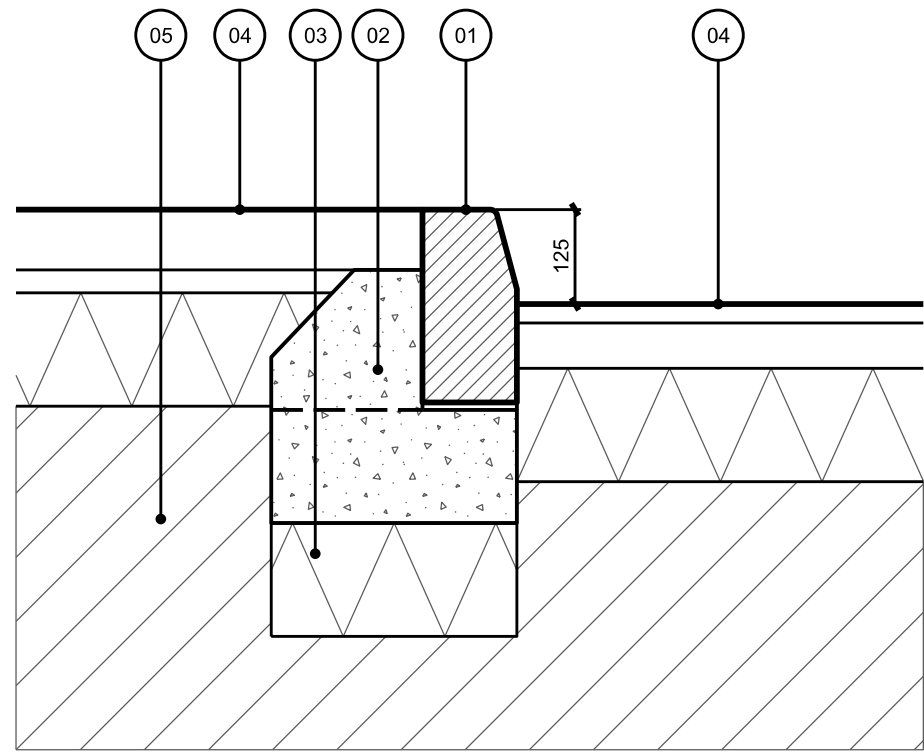


03
4003 RAISED BS HALF BATTERED CONCRETE KERB - HARD TO HARD LANDSCAPE
SCALE 1:10 @ A1

1. Q23.310, TIMBER BOARD, BRACE, & STAKE EDGING
2. Q23.111, SELF-BINDING GRAVEL, 50mm DEPTH
3. GEOTEXTILE BELOW SUB-BASE TO ENGINEER'S DOCUMENTATION
4. COMPACTED GRANULAR SUB-BASE TO ENGINEER'S DOCUMENTATION
5. TOPSOIL AND SUBSOIL REQUIREMENTS VARY, REFER TO LANDSCAPE SPECIFICATION SECTION Q28
6. COMPACTED SUBGRADE

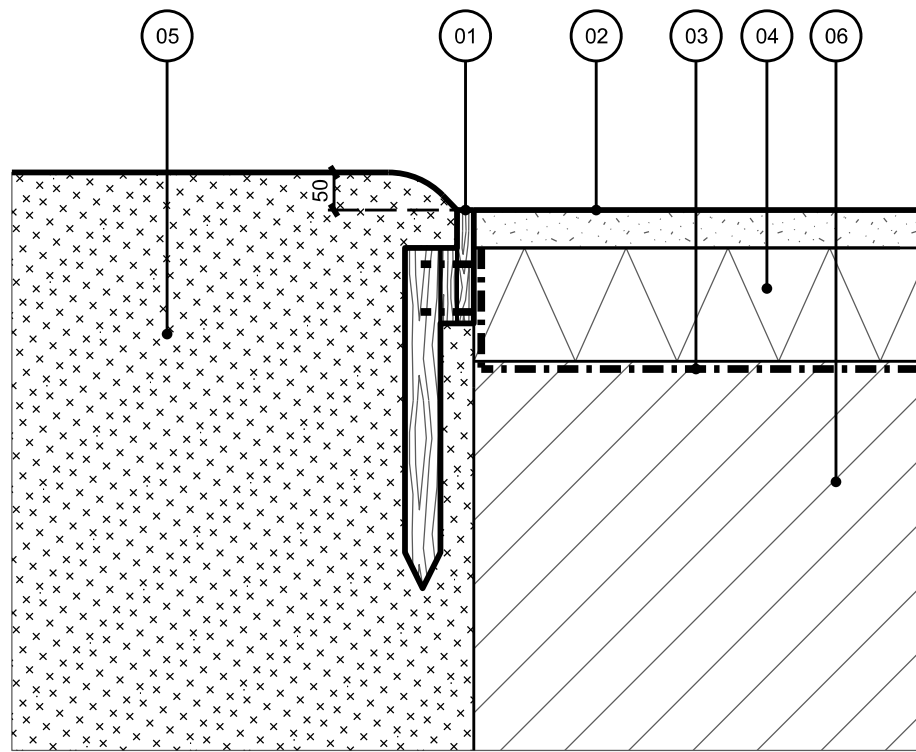


04
4003 TIMBER EDGING - SELF-BINDING GRAVEL TO SOFT LANDSCAPE
SCALE 1:10 @ A1

1. Q23.310, TIMBER BOARD, BRACE, & STAKE EDGING
2. PEDESTRIAN MACADAM TO ENGINEER'S DOCUMENTATION
3. COMPACTED GRANULAR SUB-BASE TO ENGINEER'S DOCUMENTATION
4. TOPSOIL AND SUBSOIL REQUIREMENTS VARY, REFER TO LANDSCAPE SPECIFICATION SECTION Q28
5. COMPACTED SUBGRADE

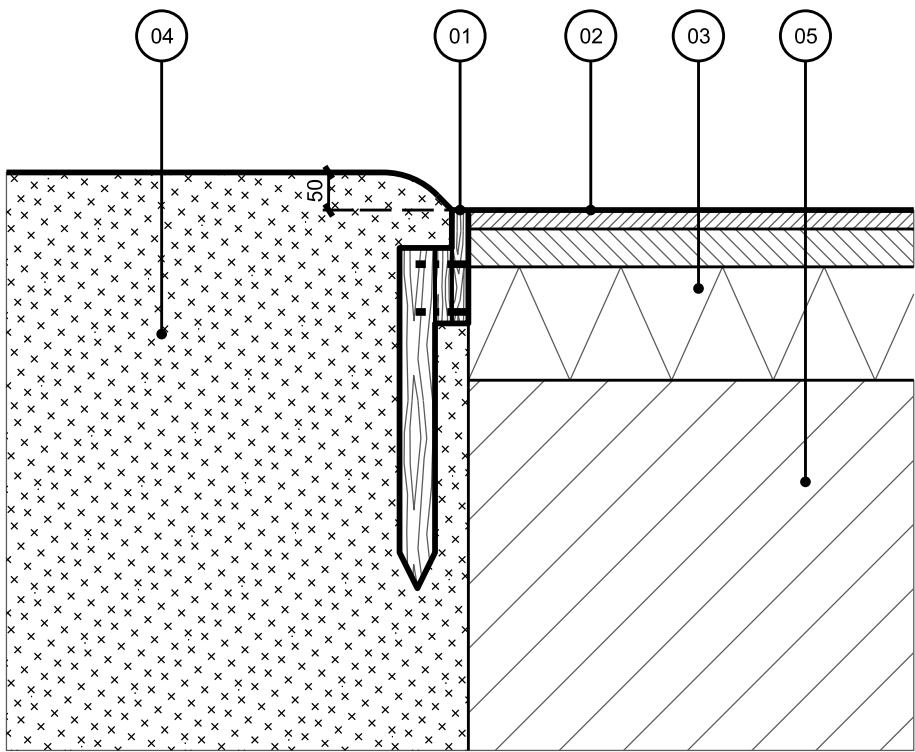


05
4003 TIMBER EDGING - MACADAM TO SOFT LANDSCAPE
SCALE 1:10 @ A1

1. Q10.200, METAL EDGING, 100mm
2. MORTAR LEVELING RACE
3. 250mm PINS BEDDED INTO SUB-BASE
4. COMPACTED GRANULAR SUB-BASE TO ENGINEER'S DOCUMENTATION
5. SURFACE FINISH VARIES, REFER TO LANDSCAPE GA PLANS FOR DETAILS
6. COMPACTED SUBGRADE

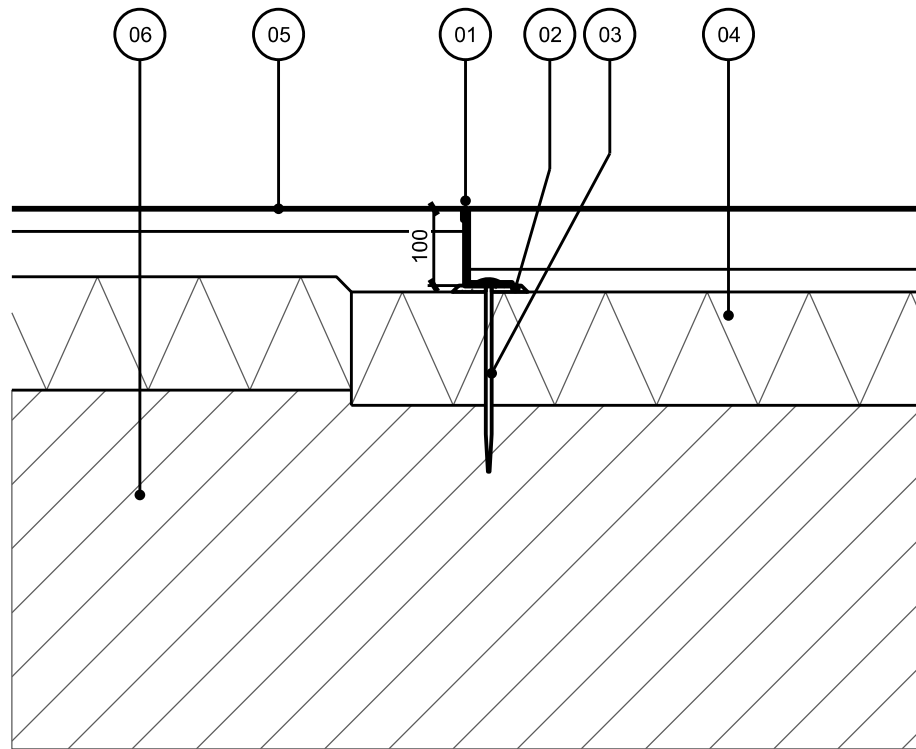

06
4003 FLUSH METAL EDGING - HARD TO HARD LANDSCAPE
SCALE 1:10 @ A1


1. Q10.200, METAL EDGING, 100mm
2. MORTAR LEVELING RACE
3. 250mm PINS BEDDED INTO SUB-BASE
4. COMPACTED GRANULAR SUB-BASE TO ENGINEER'S DOCUMENTATION
5. SURFACE FINISH VARIES, REFER TO LANDSCAPE GA PLANS FOR DETAILS
6. TOPSOIL AND SUBSOIL REQUIREMENTS VARY, REFER TO LANDSCAPE SPECIFICATION SECTION Q28
7. COMPACTED SUBGRADE

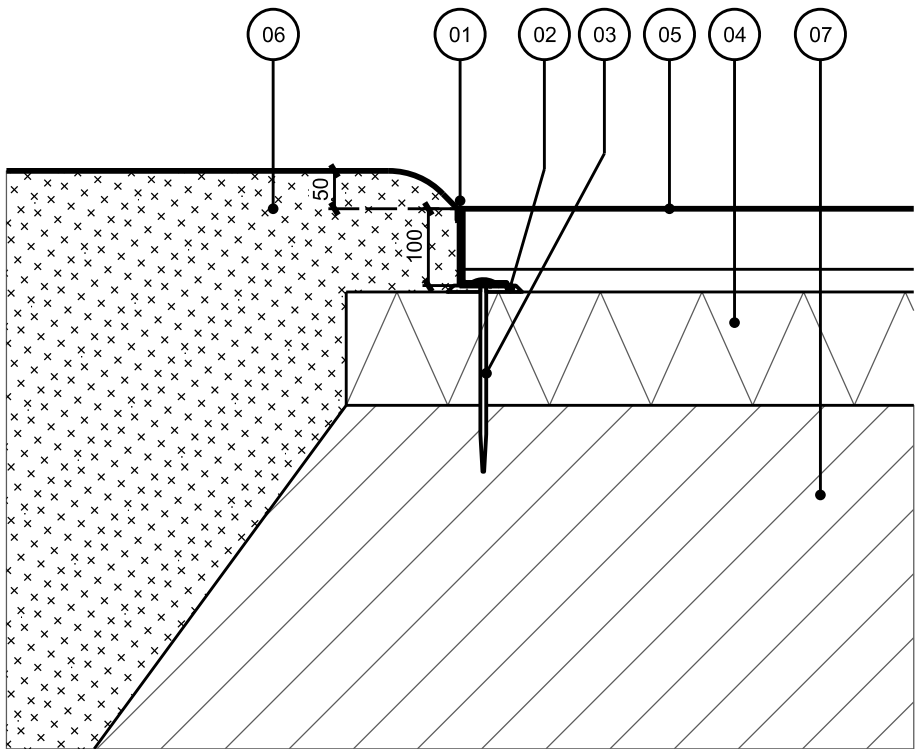

07
4003 FLUSH METAL EDGING - HARD TO SOFT LANDSCAPE
SCALE 1:10 @ A1

Do not scale this drawing. All dimensions to be verified on site.
Drawings are to be read in conjunction with all related architectural and engineering drawings, details and all other relevant information.
Any discrepancies between this drawing and any other information should be reported to the landscape architect.
Copyright © Fira Landscape Ltd.

Revision	Date	Drawn by	Amendments:
P01	29.05.2026	JP	Issued for planning review.
P02	29.07.2026	JP	Pre-commencement planning information.
P03	19.08.2026	JP	Pre-commencement planning information.

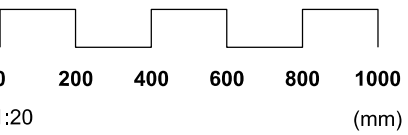

Notes:
Construction drawing to be read in conjunction with the following:
Refer to Civil Engineer's drawing and specification for all drainage levels, falls and gradients, highway requirements, service yard finishes, paving loading over-runs, white lining and setting out of all roads, car parks and vehicular areas.
Refer to M&E Engineer's drawings and specifications for all lighting (including sports pitches where appropriate), CCTV and barrier, bollard and controlled access.
Refer to Structural Engineer's drawings and specifications for all guardrail and barrier loading, vehicular gates and retaining structures.
Refer to Architect's drawings and specifications for fire routes, bin stores, setting out of all buildings including ancillary structures and finished floor levels.
Sports layout and fencing shown in outline. Refer to specialist contractor's details and specification, including setting out and line marking.
All final service routes in relation to tree locations to be coordinated and appropriate root barriers installed.
Refer to arboricultural advice, details and specifications for the protection of retained trees in relation to construction.
Contractors are to verify all site dimensions and conditions before construction.
This drawing is to be read in conjunction with all other relevant drawings. Main Contractor to be notified of any discrepancies in figured dimensions from site.

Project: Havant Thicket Reservoir Visitor Centre Portsmouth Water	
Job Number: LP2412	
Drawing Title: Typical Landscape Details Typical Paving Details	
Portsmouth Water Drawing Number: HTR-FIR-XX-ZZ-DE-L-4003	
Fira Drawing Number: LP2412-FIR-XX-XX-DR-L-4003	
Drawing Status: PLANNING	
First Issue Date: 29.05.2026 Scale: 1:20 @ A1	Revision: P03 Drawn by: PT Authorised: JP

fira

0121 790 1000 | mail@fira-la.com