




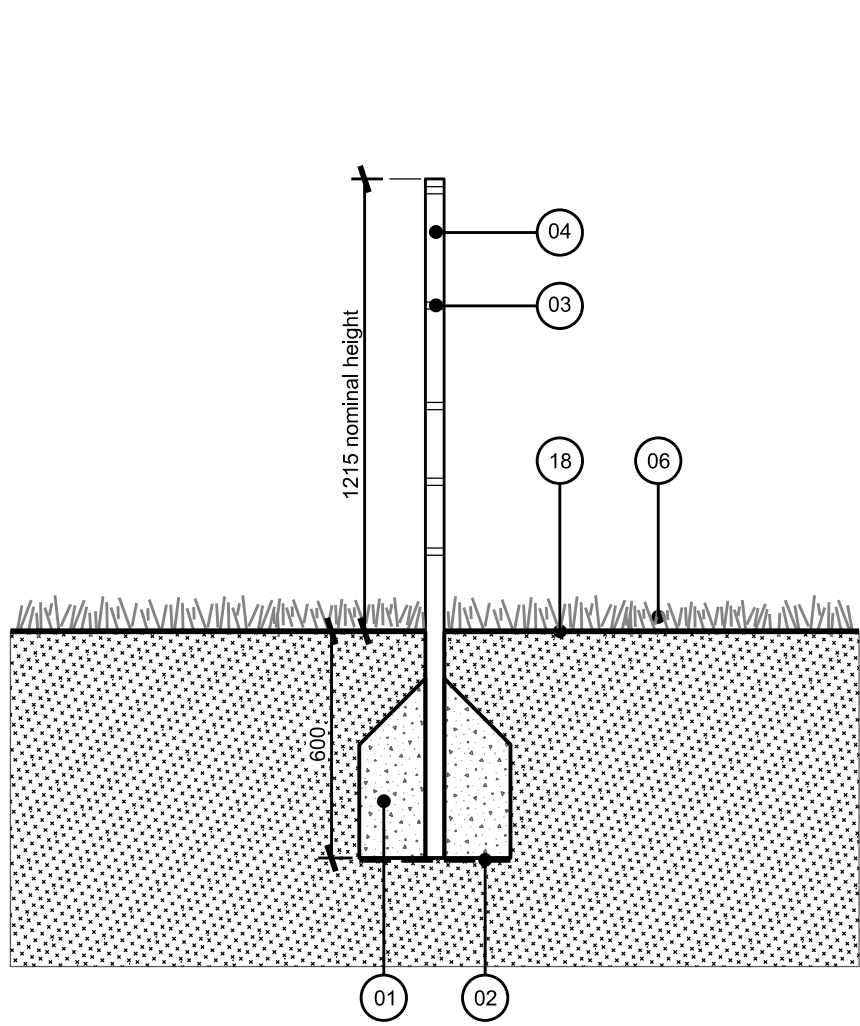


01 METAL BAR FENCING TYPICAL DETAIL - SECTION
4005 SCALE 1:20 @ A1

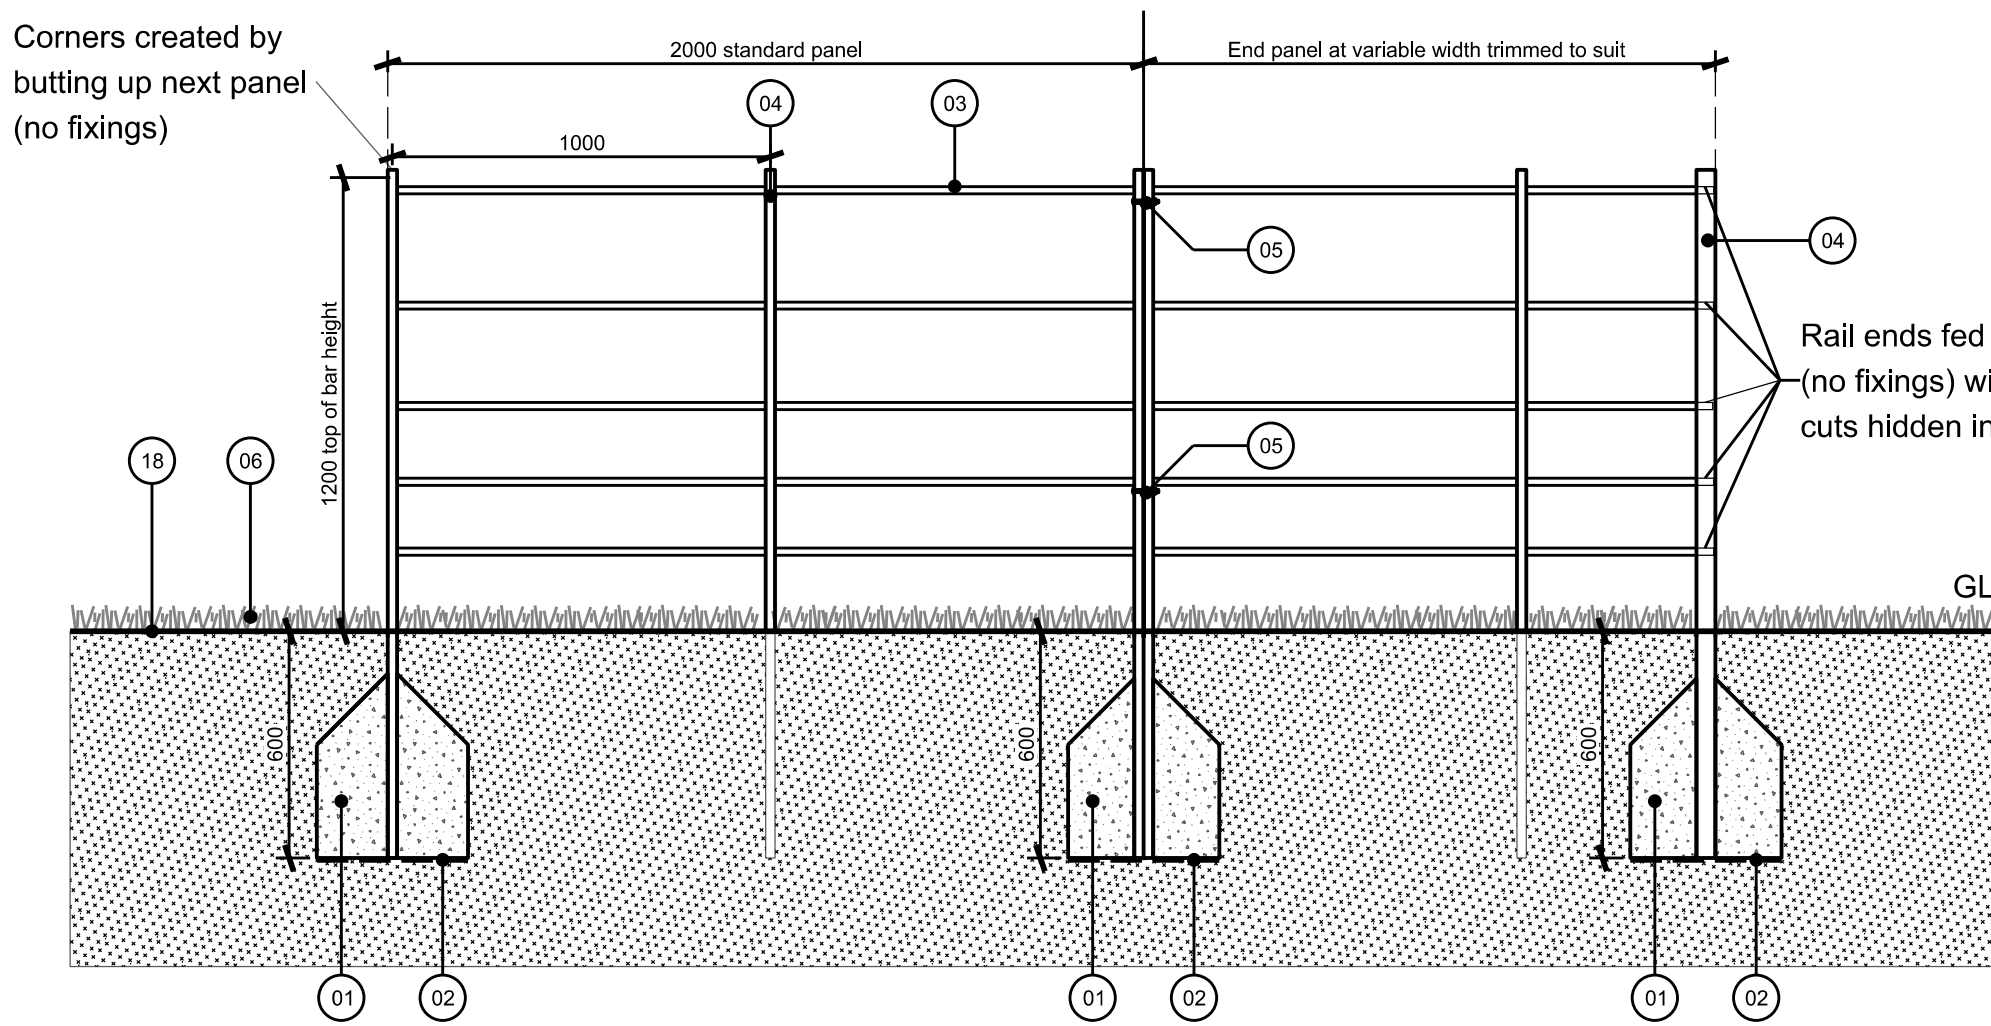


02 METAL BAR FENCING TYPICAL DETAIL - ELEVATION
4005 SCALE 1:20 @ A1

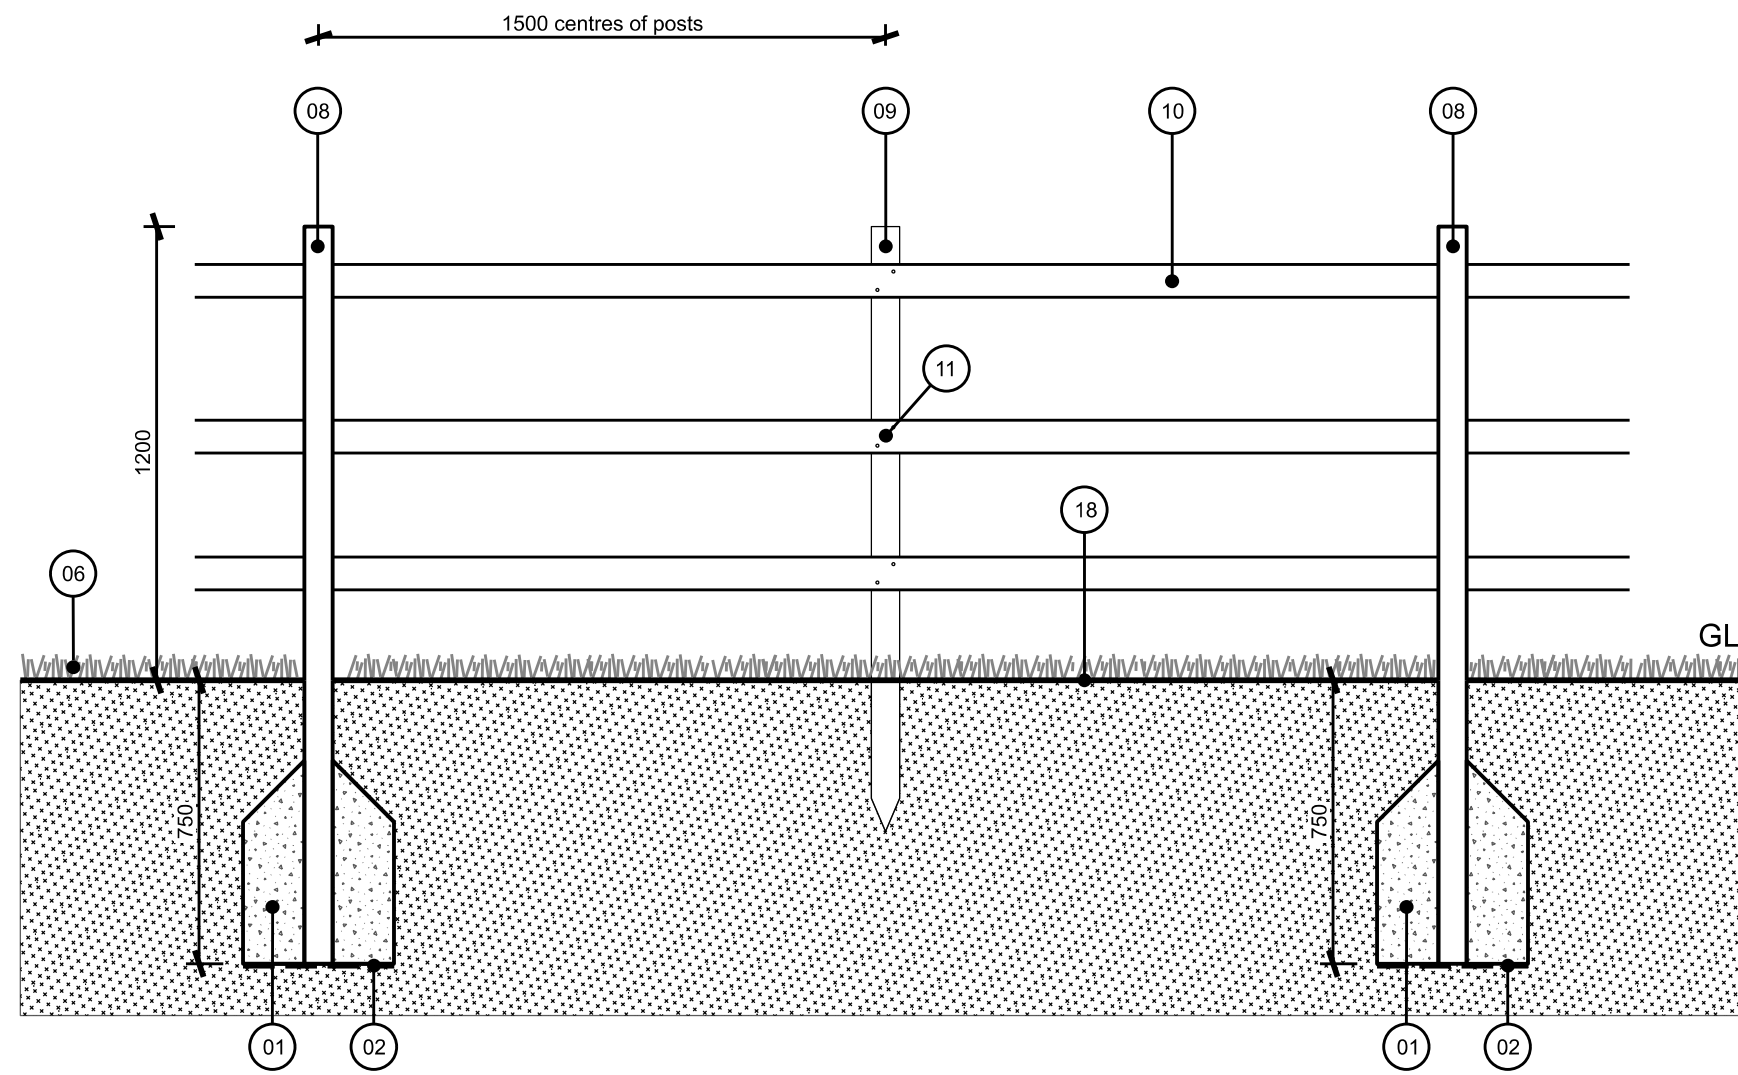

03 TIMBER POST AND RAIL FENCING TYPICAL DETAIL - ELEVATION
4005 SCALE 1:20 @ A1

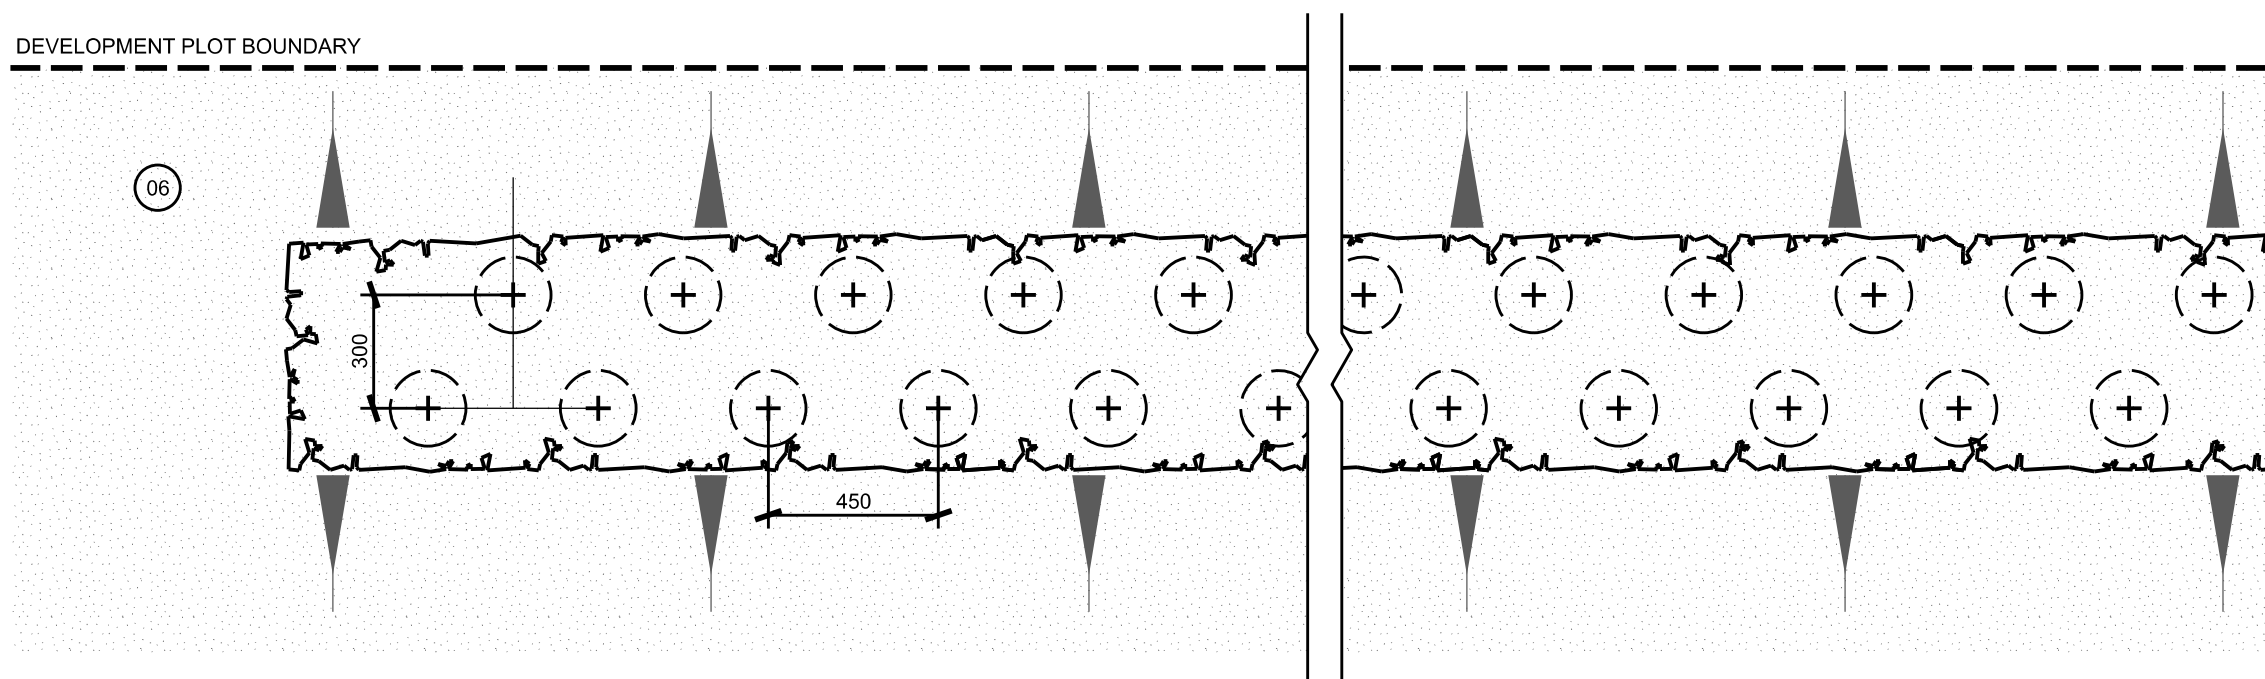

05 HEDGES TYPICAL DETAIL - PLAN
4005 SCALE 1:20 @ A1

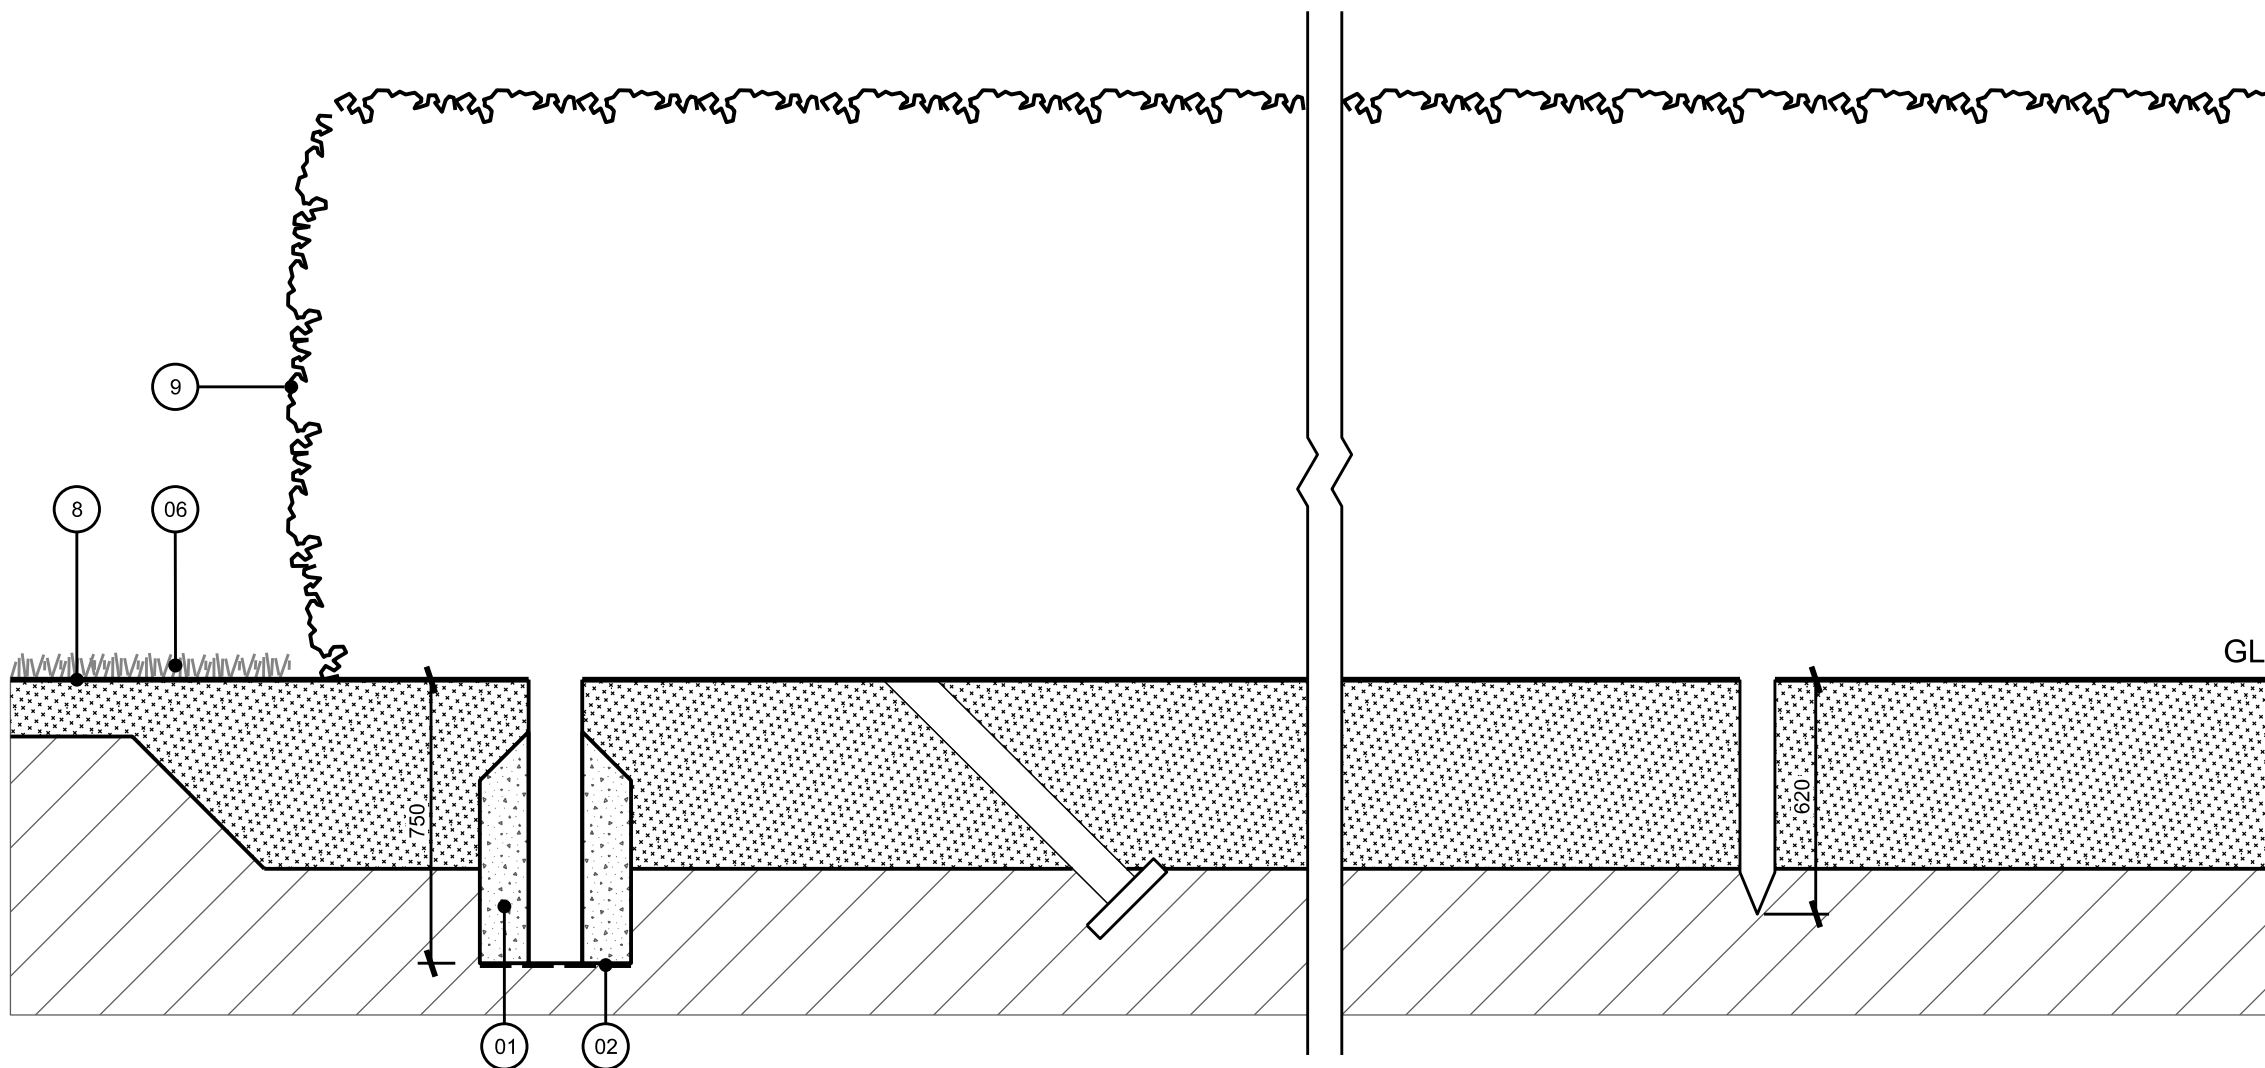


04 TIMBER POST AND WIRE FENCING TYPICAL DETAIL - ELEVATION AND PLAN
4005 SCALE 1:20 @ A1


Mixed Species Hedge Mix (indicative)

Rc	Rosa canina	10%
Ms	Malus sylvestris	10%
Ee	Euonymus europaea	10%
Ca	Corylus avellana	10%
Cs	Cornus sanguinea	10%
Ac	Acer campestre	10%
Cm	Crataegus monogyna	20%
Cb	Carpinus betulus	20%

Refer to planting plans for specific species

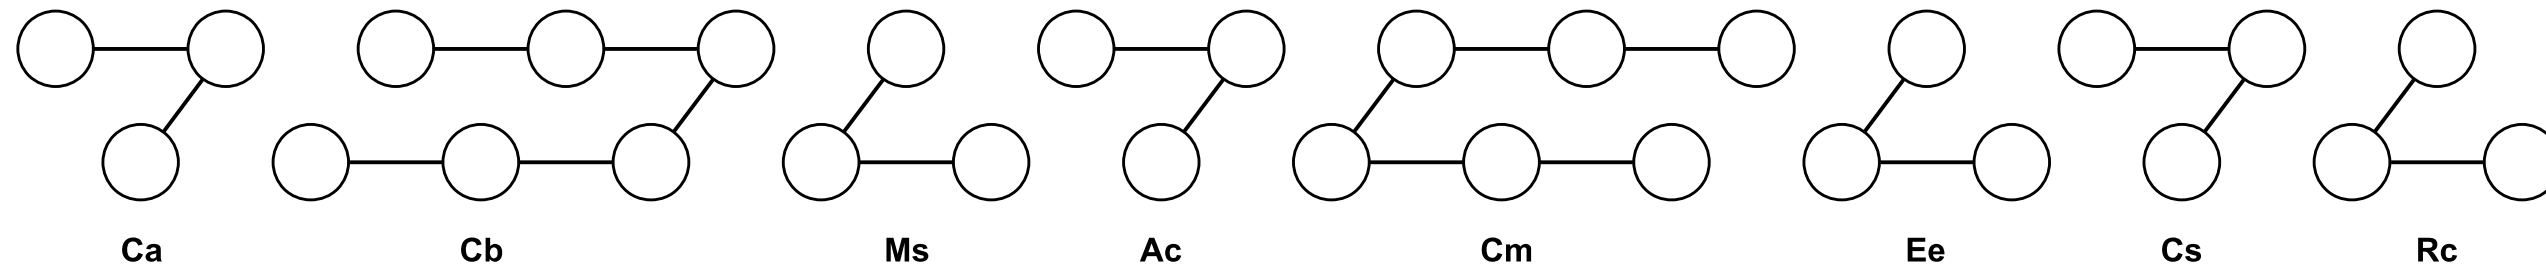

06 HEDGES TYPICAL DETAIL - SECTION
4005 SCALE 1:20 @ A1

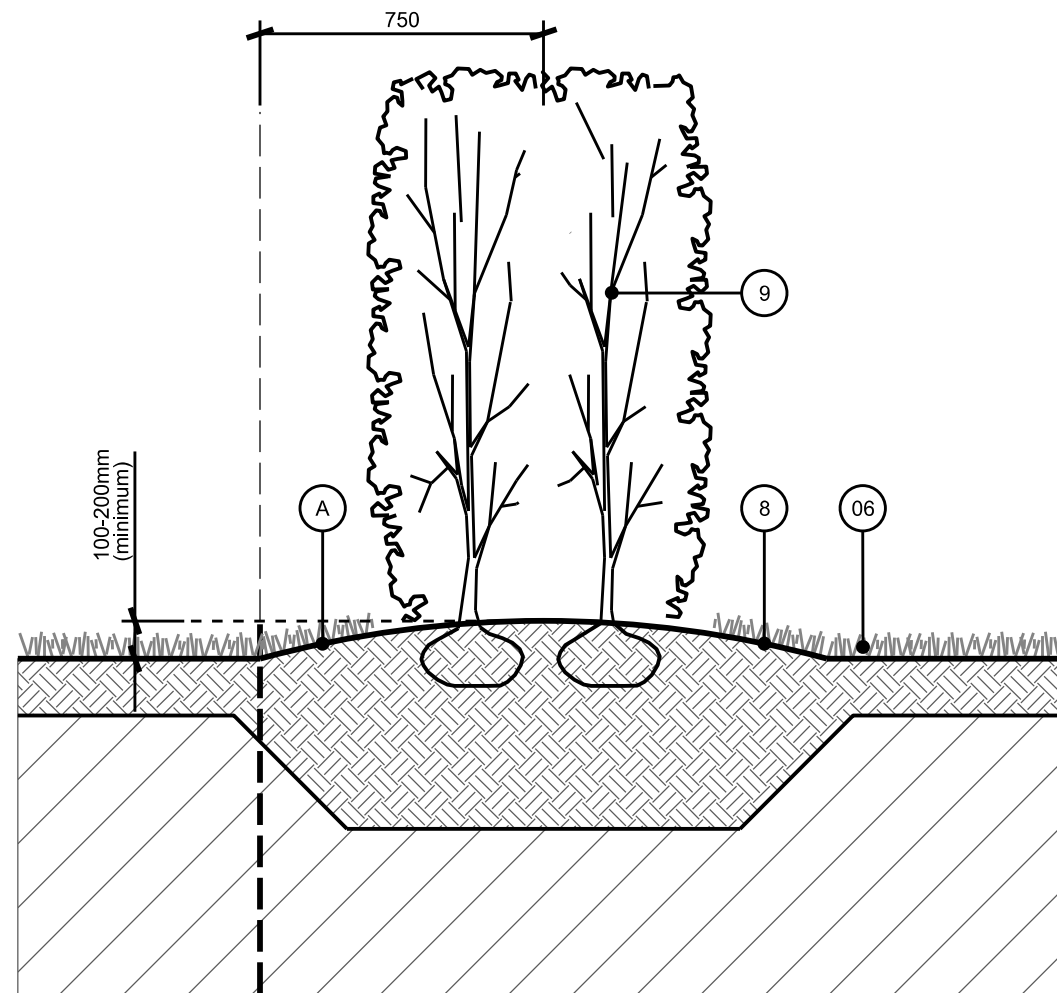

06 HEDGES TYPICAL DETAIL - SECTION
4005 SCALE 1:20 @ A1

1. CONCRETE HAUNCHING AND FOUNDATION Q40/720
2. BOTTOM OF POST HOLE COMPACTED - Q40/720
3. PROPRIETARY METAL BAR FENCING RAILS - Q40/432
4. PROPRIETARY METAL BAR FENCING POSTS - Q40/432
5. COACH BOLT FIXINGS - Q40/432
6. GRASS SEEDING - Q30/310
7. BITMAC SURFACE, BLACK - REFER TO ENGINEER'S SPECIFICATION AND DETAIL
8. TOPSOIL AND SUBSOIL REQUIREMENTS VARY, REFER TO LANDSCAPE SPECIFICATION SECTION Q28
9. HEDGE PLANTING, AS PER LANDSCAPE PLANTING PLANS AND SCHEDULES


NOTES

- A. POST AND WIRE FENCING AND ASSOCIATED HEDGE PLANTING TO BE RAISED ABOVE SITE EARTHWORKS TO PREVENT WATERLOGGING. RECOMMEND ADDING MINIMUM 100mm ADDITIONAL TOPSOIL PRIOR TO PIT EXCAVATION, TO BE GRADED BACK TO PIT / VERGE EDGES.

Do not scale this drawing. All dimensions to be verified on site.
Drawings are to be read in conjunction with all related architectural and engineering drawings, details and all other relevant information.
Any discrepancies between this drawing and any other information should be reported to the landscape architect.
Copyright © Fira Landscape Ltd.

Revision | Date | Drawn by | Amendments:

P01	29.05.2026	JP	Issued for planning review.
P02	29.07.2026	JP	Pre-commencement planning information.
P03	19.08.2026	JP	Pre-commencement planning information.

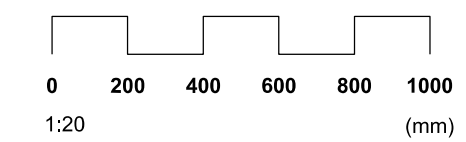

Notes:

Construction drawing to be read in conjunction with the following:
Refer to Civil Engineer's drawing and specification for all drainage levels, falls and gradients, highway requirements, service yard finishes, paving loading over-runs, white lining and setting out of all roads, car parks and vehicular areas.

Refer to M&E Engineer's drawings and specifications for all lighting (including sports pitches where appropriate), CCTV and barrier, bollard and controlled access.

Refer to Structural Engineer's drawings and specifications for all guardrail and barrier loading, vehicular gates and retaining structures.

Refer to Architect's drawings and specifications for fire routes, bin stores, setting out of all buildings including ancillary structures and finished floor levels.

Sports layout and fencing shown in outline. Refer to specialist contractor's details and specification, including setting out and line marking.

All final service routes in relation to tree locations to be coordinated and appropriate root barriers installed.

Refer to arboricultural advice, details and specifications for the protection of retained trees in relation to construction.

Contractors are to verify all site dimensions and conditions before construction.

This drawing is to be read in conjunction with all other relevant drawings. Main Contractor to be notified of any discrepancies in figured dimensions from site.

Project:
Havant Thicket Reservoir Visitor Centre
Portsmouth Water

Job Number:
LP2412

Drawing Title:
Typical Landscape Details
Typical Fence Details

Portsmouth Water Drawing Number:
HTR-FIR-XX-ZZ-DE-L-4005

Fira Drawing Number:
LP2412-FIR-XX-XX-DR-L-4005

Drawing Status:
PLANNING

First Issue Date:
29.05.2026
Scale:
1:20 @ A1

Revision:
P03
Authorised:
JP

Drawn by:
PT

fira

0121 790 1000 | mail@fira-la.com