0 2 4 6 8 10 12 14 16 18 20m

LINEAR SCALE 1:200

A1 @ 1:200

SITE SECTIONS 1:200

RIBA Chartered Practice arb Architects Registration Board

This drawing is the copyright of ADP Architects Ltd. It may not be altered or reproduced in any form, or passed onto Third Parties without the written consent of ADP Architects Ltd.

Drawing For Planning Purposes Only

All dimensions and details on this drawing are for planning purposes and should not be used for fabrication and erection purposes. DO NOT scale from this drawing, except for planning purposes, use figured dimensions if available. Any discrepancies should be highlighted without delay.

Note: This drawing has been produced with information from a topographical survey carried out by others. All information therefore derived from the survey drawing is assumed to be accurate and ADP Architects Ltd cannot be held accountable for any discrepancies discovered on site.

IF IN DOUBT ASK FOR CONFIRMATION.

For Illustrative Purposes Only

Levels & heights based on topogaphical survey data and other information interpolated

Street elevations shown parallel to building faces

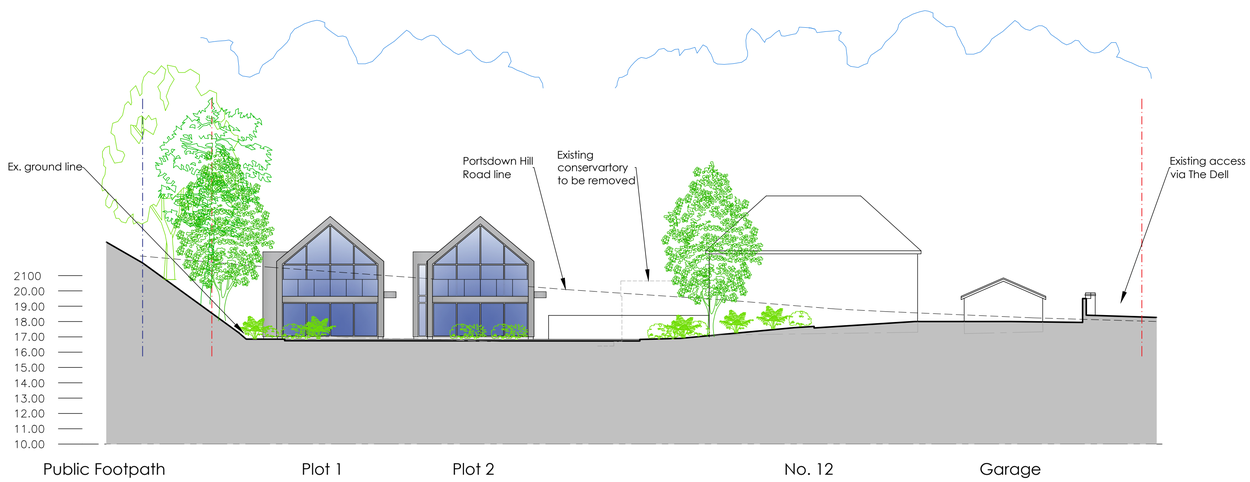

Site Section A-A

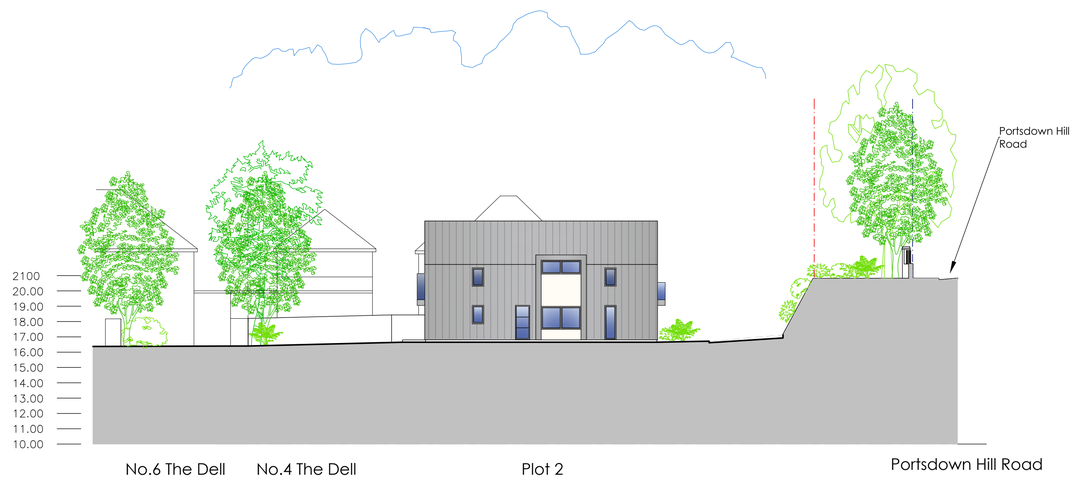

Site Section B-B

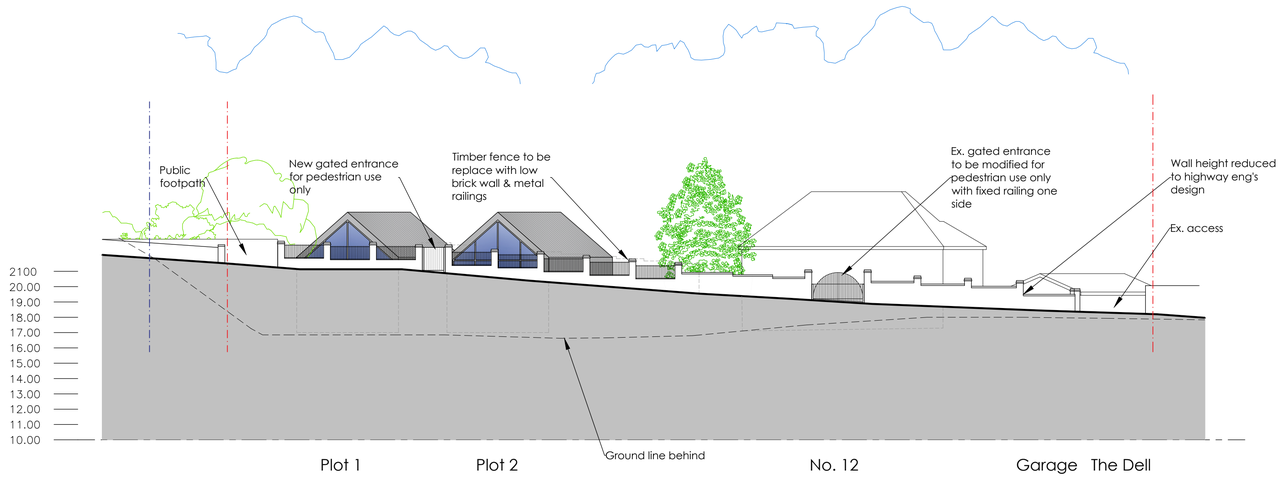

Site Section C-C From Portsdown Hill Road

rev: date: note:

adp architects ltd
architects & urban designers
Tel: 01489 584503
Email: mail@adp-ltd.co.uk
www.adparchitectsltd.co.uk
Richmond Court, 94 Botley Road, Park Gate, Southampton, SO31 1BA

project name/address:

Residential Development
12 Portsdown Hill Road
Bedhampton
Havant
PO9 3JX

client:

Mr V Patel

drawing title:

Site Sections

job number:	drawing number:	revision:
2122	06	

drawing scale/size:	date:	drawn:
1:200 (A1)	Aug 26	JSC