



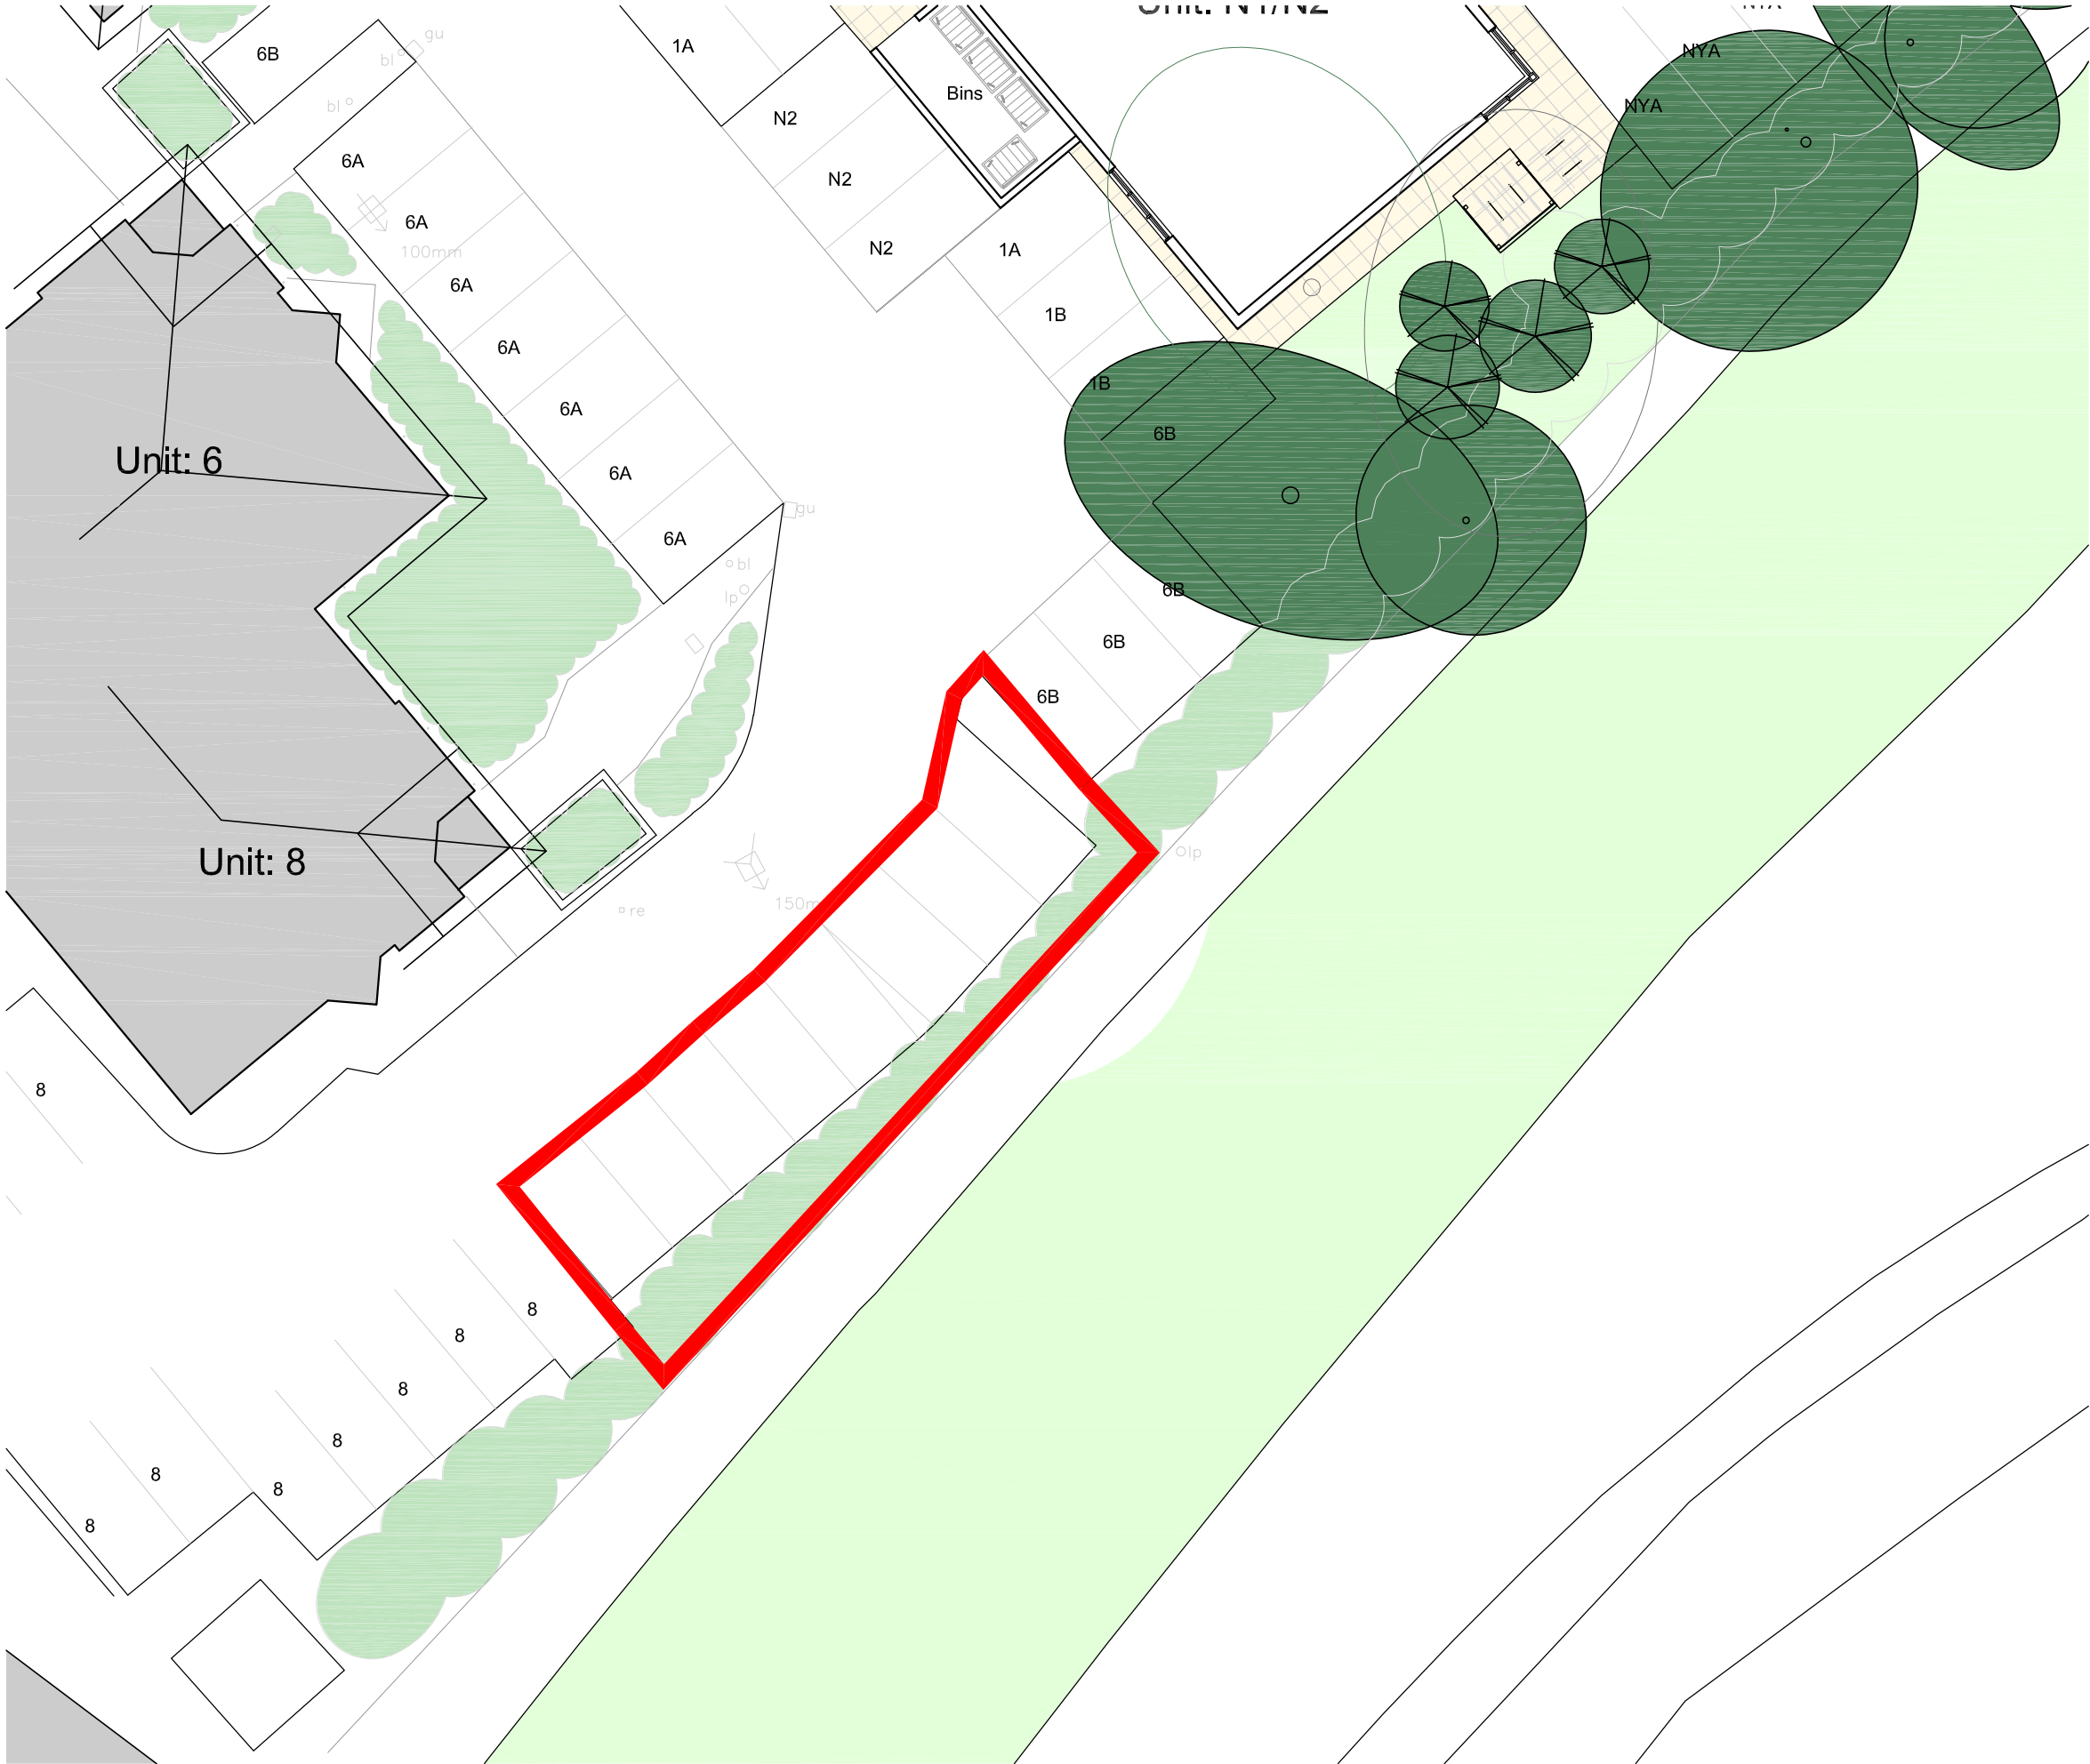


NOTES

GENERAL NOTES:
1. THIS DRAWING IS TO BE READ IN CONJUNCTION WITH THE OTHER RELEVANT CONSULTANTS DRAWINGS.
2. ALL FINISHES ARE TO CONFORM TO THE CURRENT BUILDING REGULATIONS.
3. REFER TO A SEPARATE DOCUMENT FOR THE DESIGNERS RISK ASSESSMENT.
4. ALL WORKS OR MATERIALS INDICATED ON THIS DRAWING ARE TO BE TO THE LATEST RELEVANT BRITISH STANDARDS AND CARRIED OUT IN ACCORDANCE WITH THE BRITISH STANDARDS CODES OF PRACTICE OR RECOGNIZED INSTITUTE OR TRADE ASSOCIATION RECOMMENDATIONS AND PUBLICATIONS.

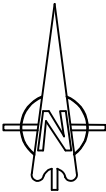

1:200 scale

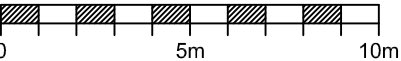

Revision	Date	Description	Drawn	Checked
----------	------	-------------	-------	---------



Kingsley House
116 Kingsley Road
Portsmouth PO4 8HL
Hampshire England

Tel: 07814860794
E-Mail: jason@jcse.uk

Client:

Project:
The Briars
Waterberry Drive
Waterbooville
PO7 7YH

Drawing Title:
Proposed

Drawn By JCB	Date Sep '26	Checked By	Date	Approved By	Date
Drawing No. 26 - BWD - 010	Revision P1	Scale: As Stated @ A3			