



UNDERCROFT

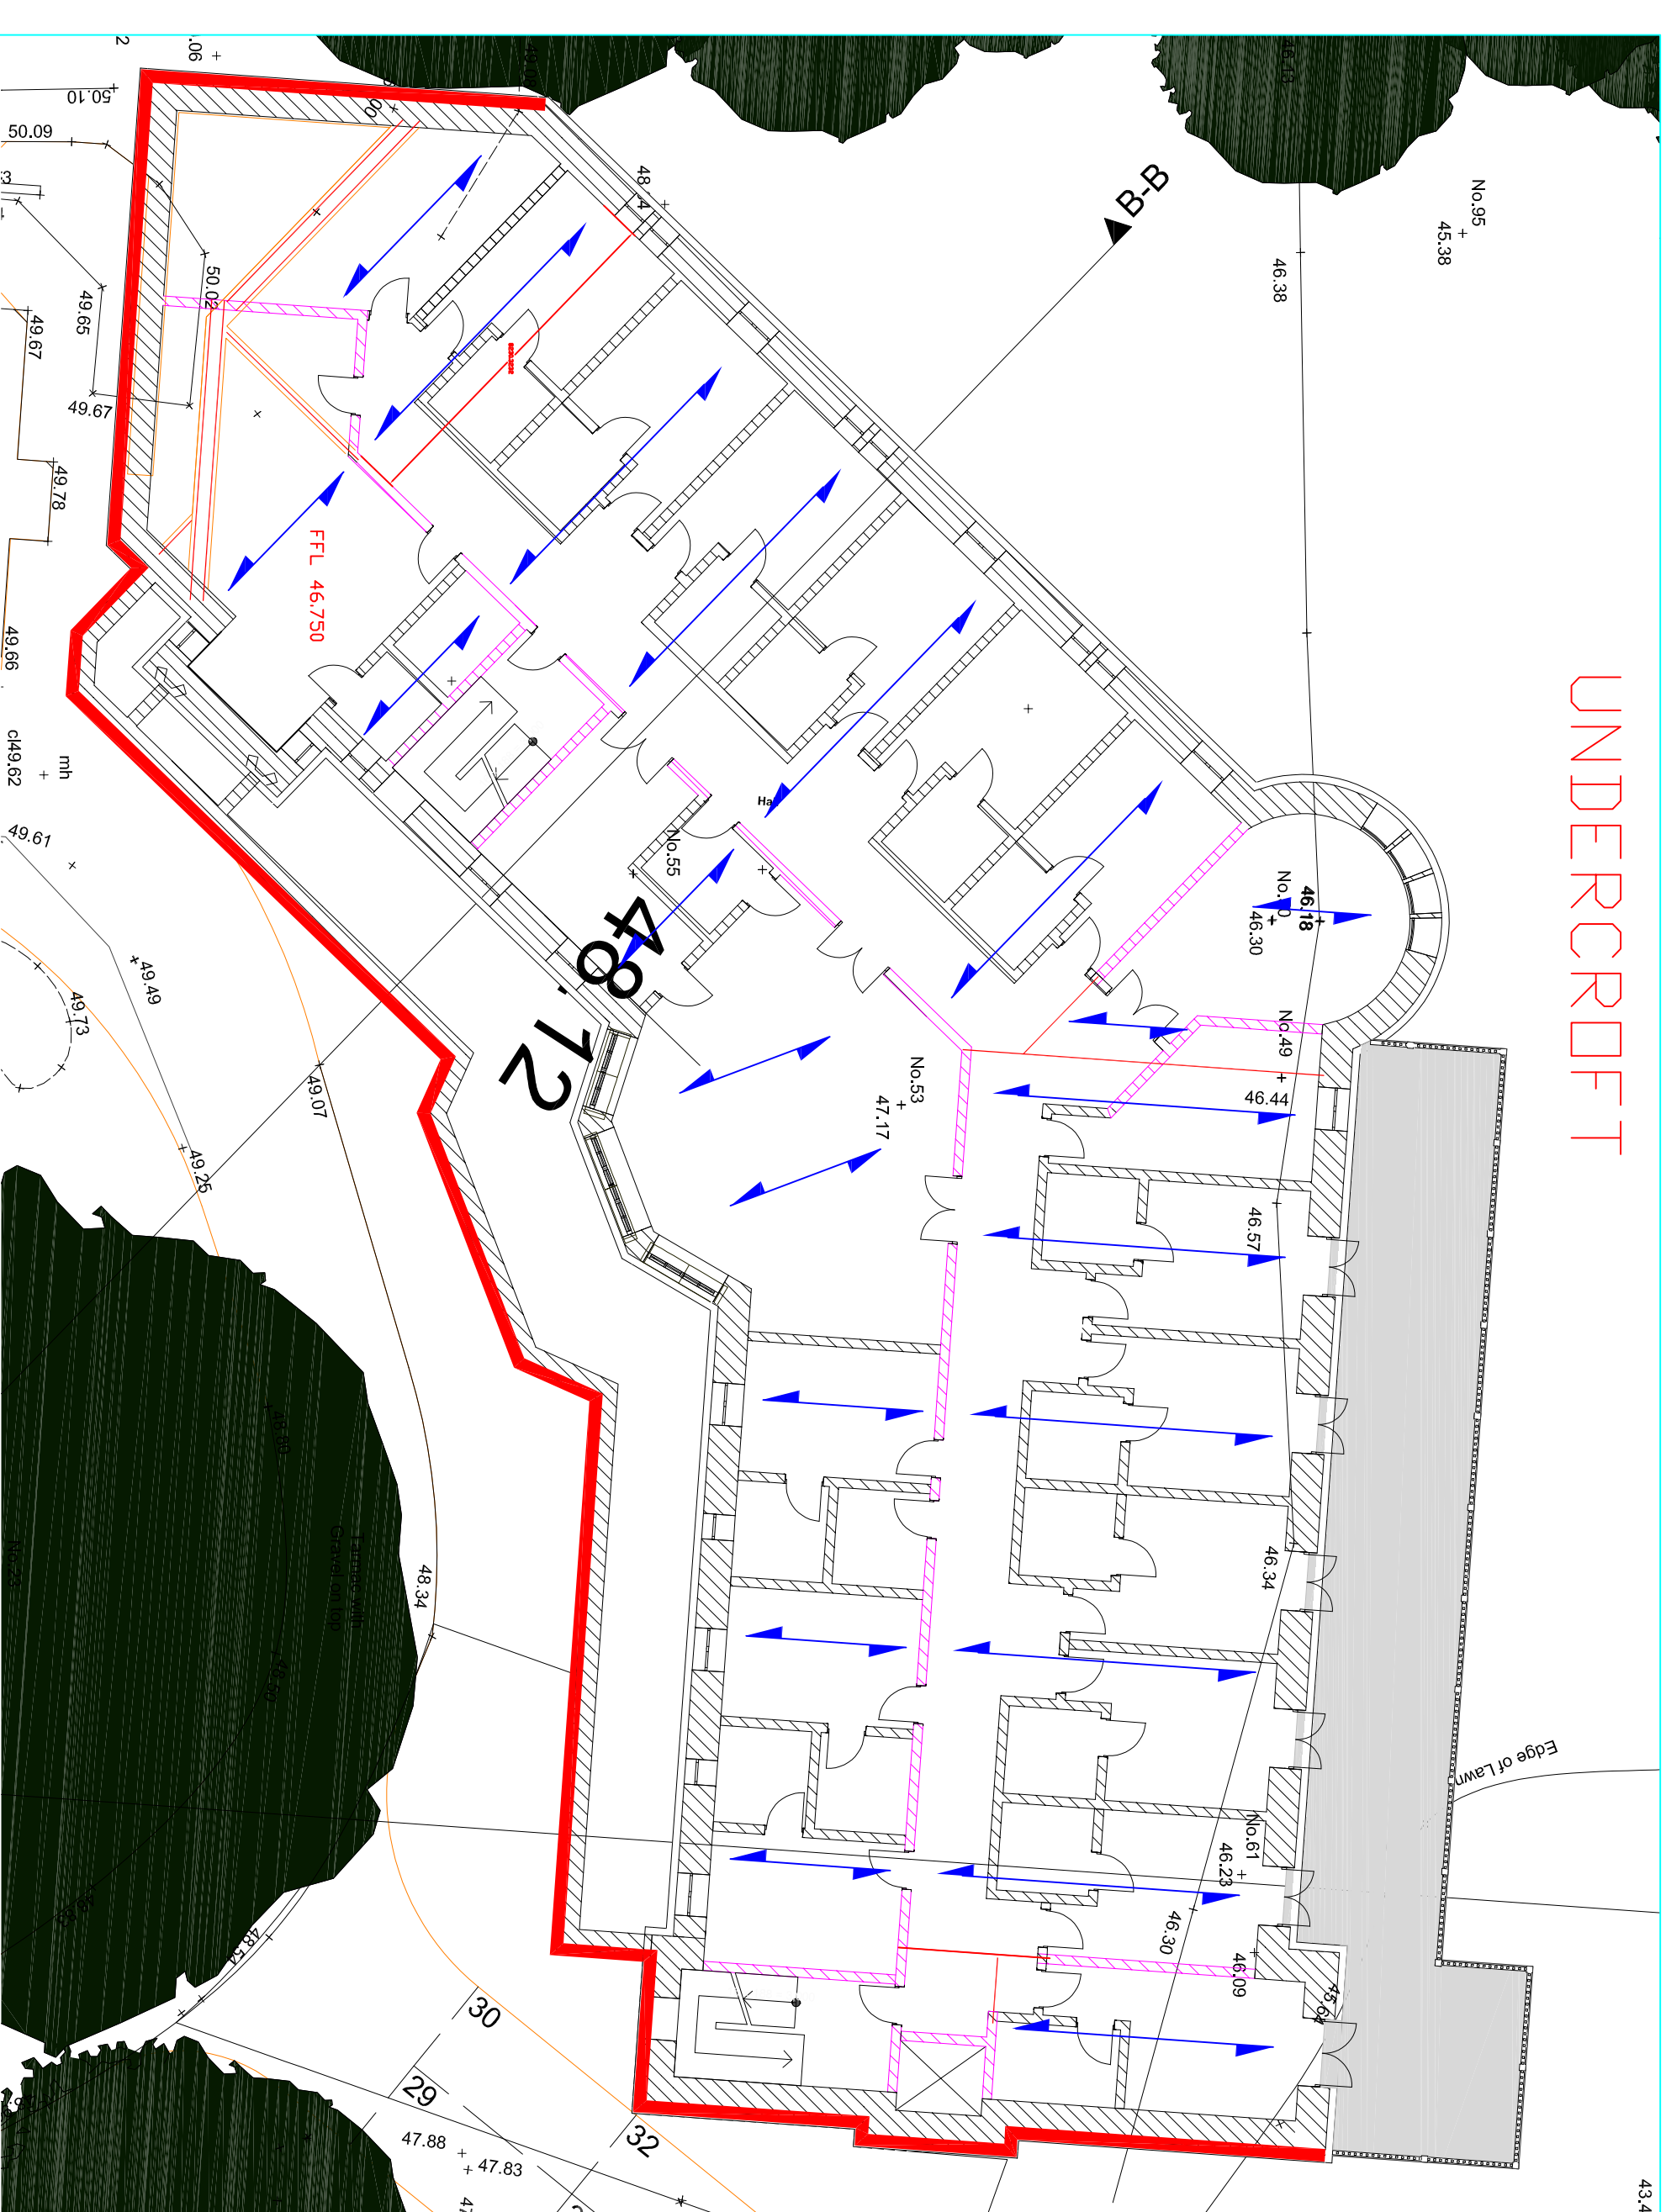


LOWER GRD FLOOR

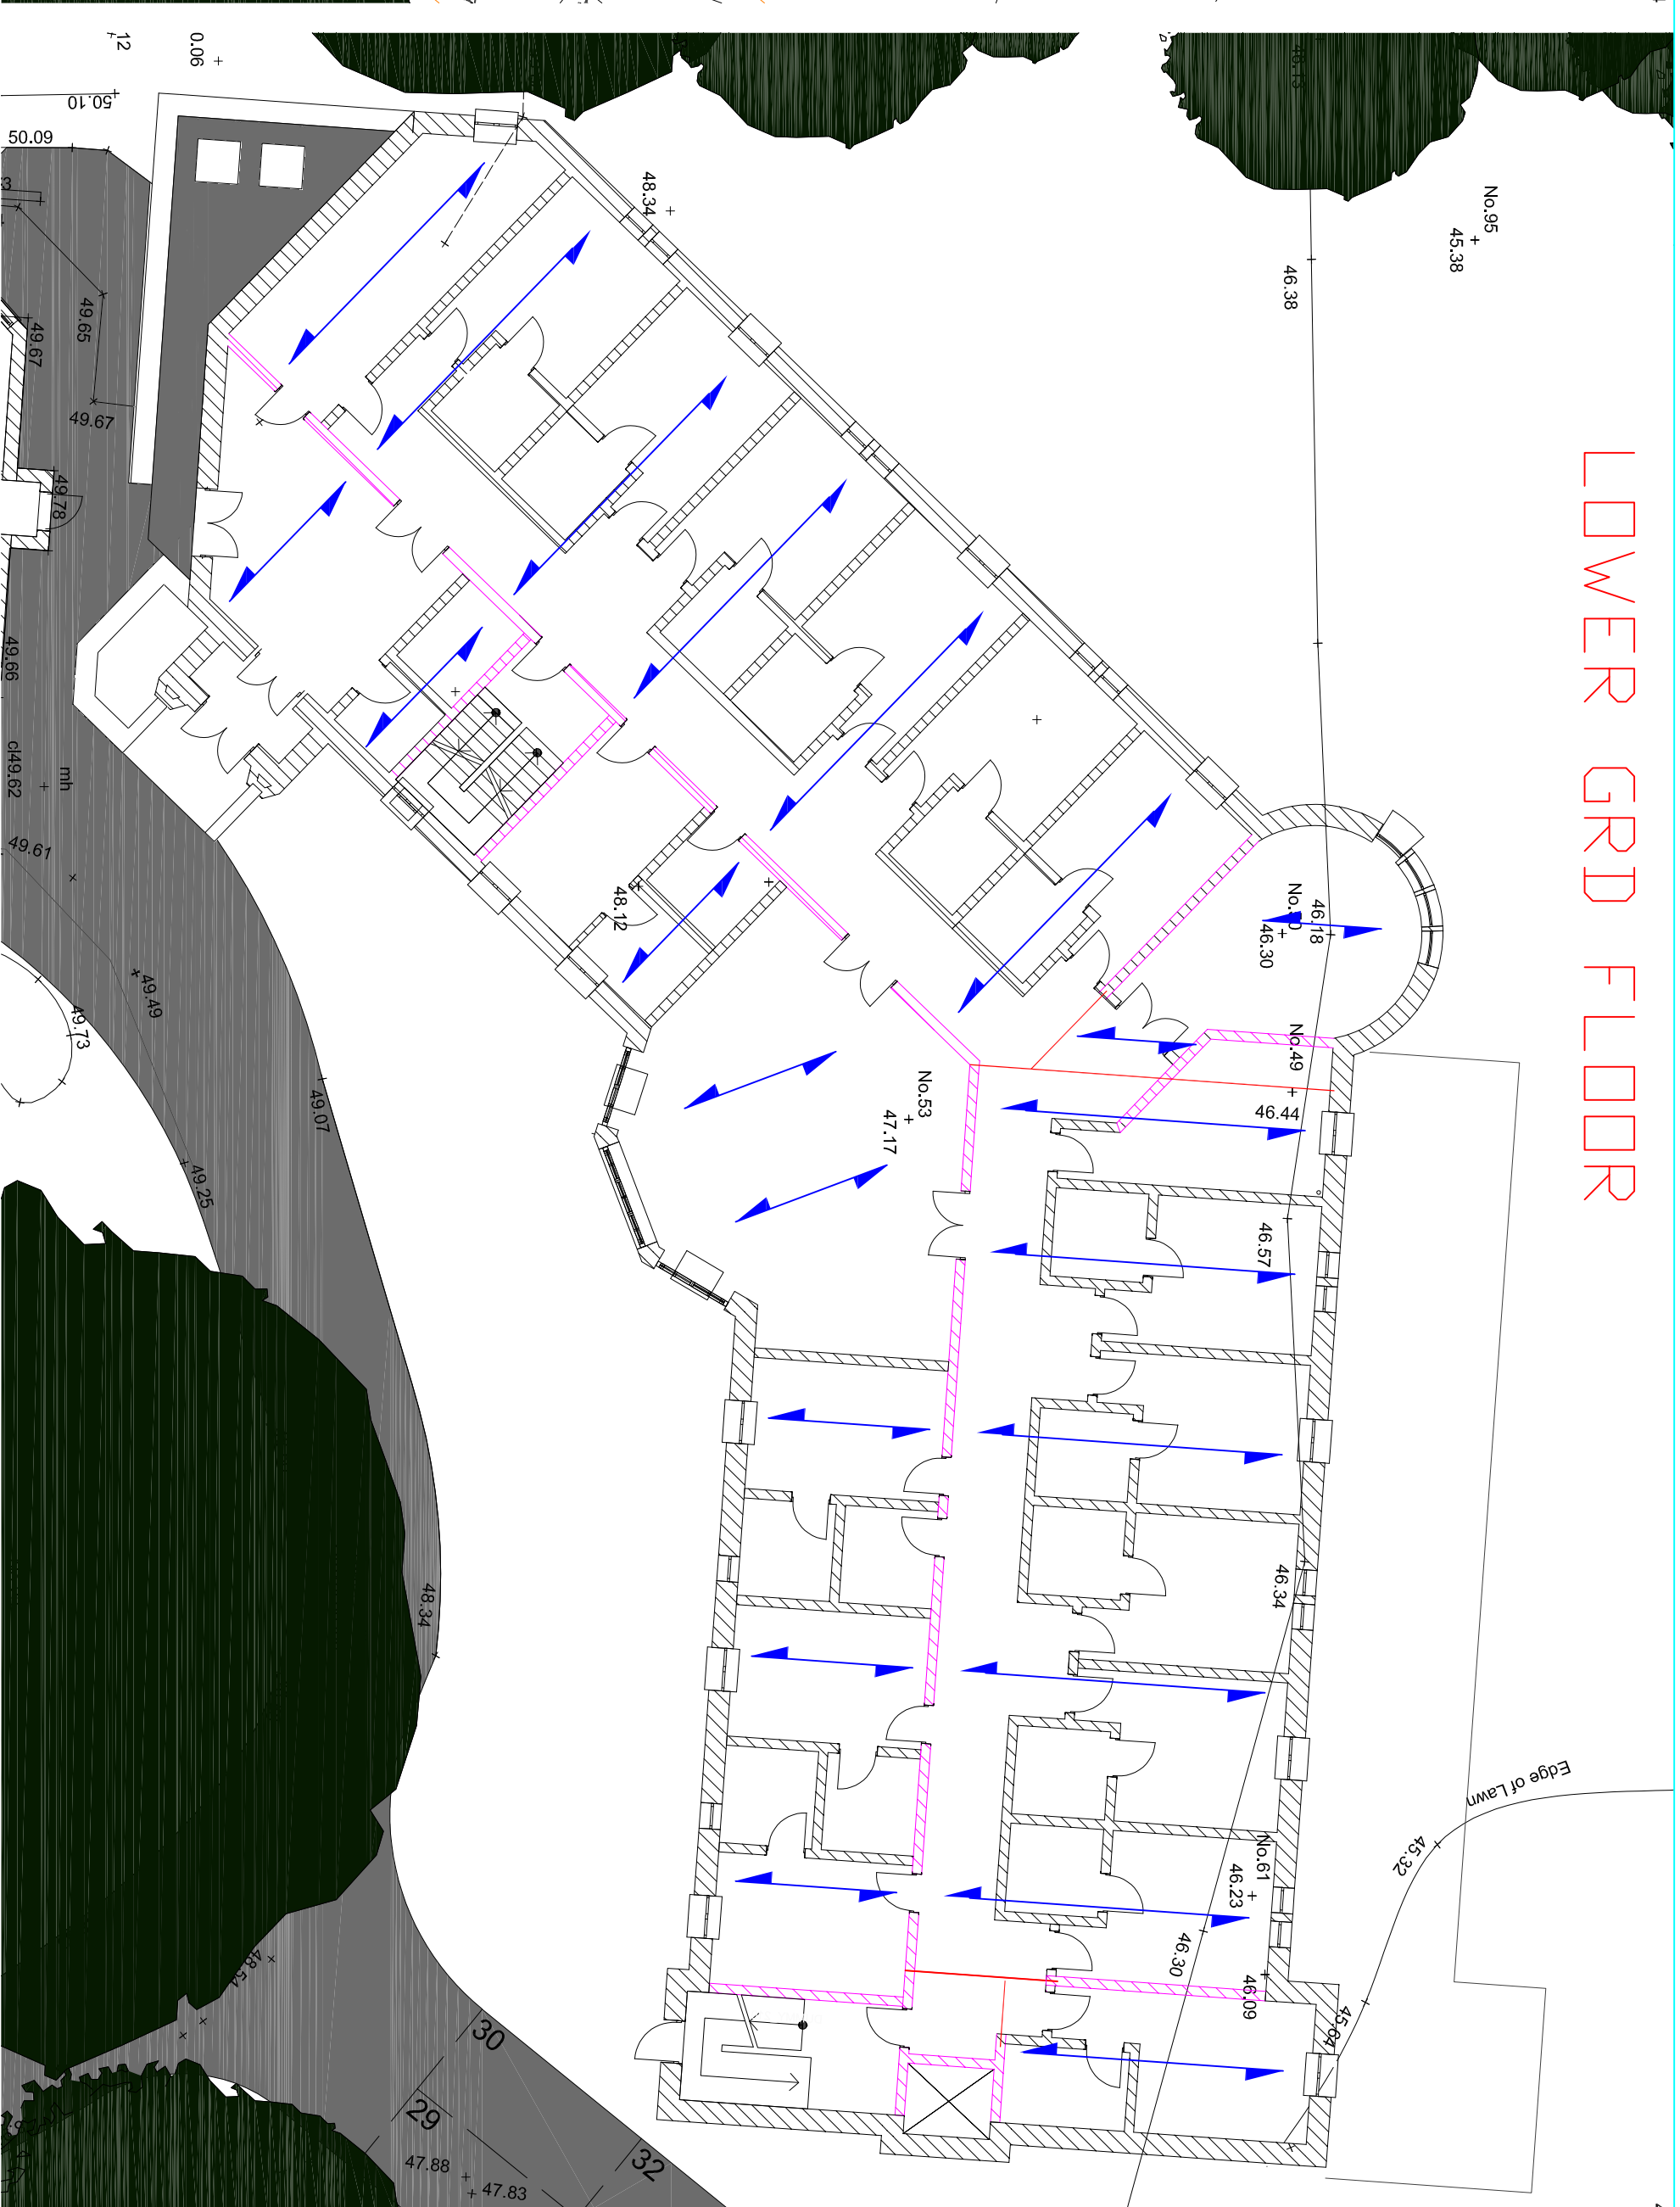

GROUND FLOOR



KEY

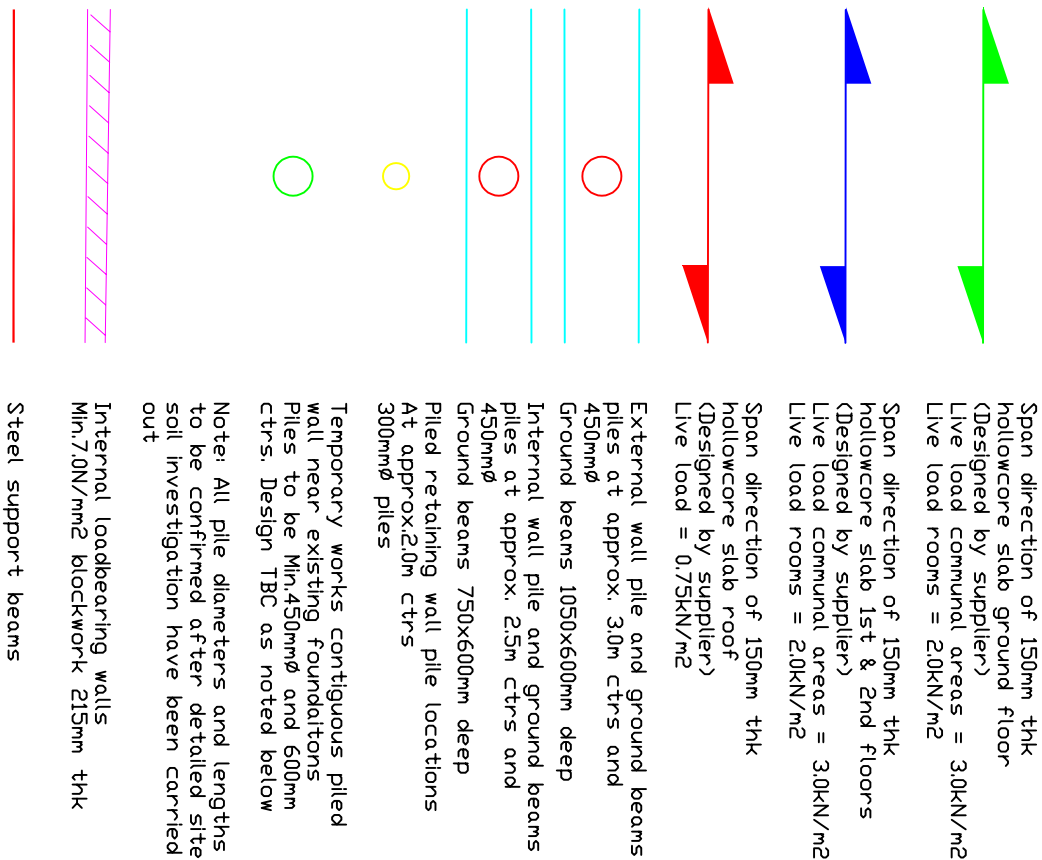

i CDM 2015 - RESIDUAL RISKS i

In preparing the designs illustrated by this drawing we have fulfilled our duties in the role of Designer as defined in the Construction Design and Management Regulations 2015. We have undertaken a full Hazard Identification and Risk Analysis and have designed out any special risks associated with the work, so that as far as possible there are no residual risks.

NOTE: Residual risks are defined as those risks arising from identified hazards which cannot be designed-out, and which a competent and experienced building contractor is unlikely to encounter during normal construction activities. Ordinary risks arising from normal construction operations have not been included.

Where hazards have been identified, the risks from which it has not been possible to eliminate during the design process, these are indicated on the drawing. It will be the responsibility of the Principal Contractor to develop Safe Systems of Work and/or Method Statements to minimise any risks associated with such hazards.

NOTES

1. All dimensions are in millimetres unless noted otherwise.
2. The Contractor is responsible for setting out and for checking dimensions.

PRELIMINARY

Cowan Consultancy
3 Turberville House
4400 Parkway
Whiteley
Hampshire
PO15 7FJ

PWP Architects
Project: Belmont Castle
Havant

SUPERSTRUCTURE PRELIM GAS

Date: May 25
Drawn: CMW
Scale: AS SHOWN @ A1
Chk'd: EG
Iss'd: EG
Proj. No.: 393539/400P1