


No.144 West Street, Havant, Hampshire, PO9 1LP.




Existing Block Plan 1:500 @ A3

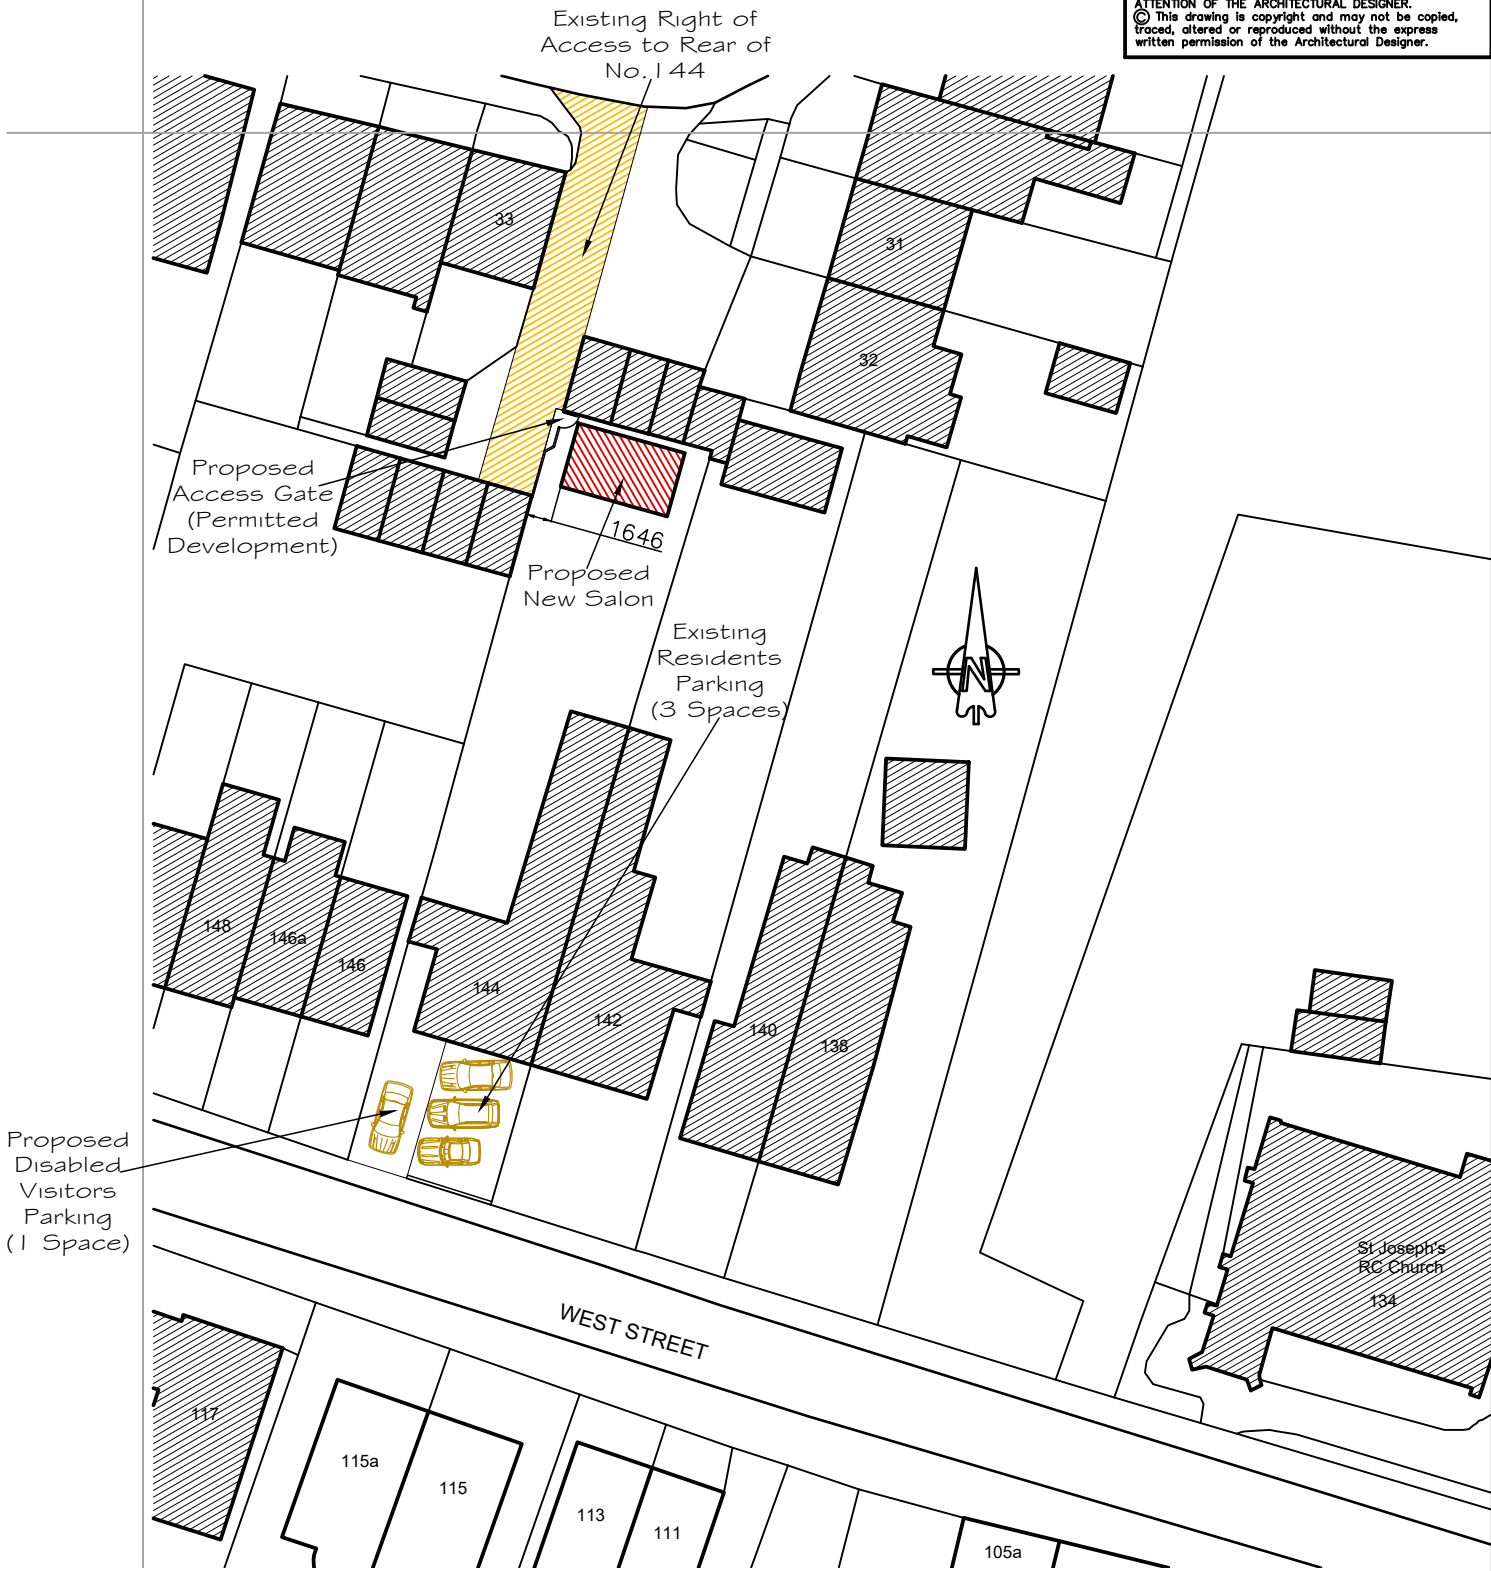

Proposed Block Plan 1:500 @ A3

NOTES:
The contractor, sub-contractor or supplier is to check all relevant dimensions, levels, existing structure and materials together with existing service runs prior to commencing the works. ANY DISCREPANCIES ARE TO BE BROUGHT TO THE ATTENTION OF THE ARCHITECTURAL DESIGNER.
© This drawing is copyright and may not be copied, traced, altered or reproduced without the express written permission of the Architectural Designer.

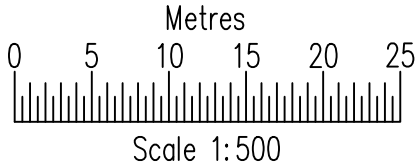


L.M.D. Designs Ltd.
Architectural Design Services
4 Foxcombe Close, Swanmore,
Hampshire, SO32 2UJ.
Tel: 07876 712622
Email: Lmdarchitecture@aol.com

Job Title	Proposed Works at No.144 West St. Havant, Hampshire, PO9 1LP.		
Client	Mr & Mrs Bamber		
Drawing Title	Planning Site Block Plans Existing & Proposed		
CAD REF:	2261063-144-West-Street.dwg		Scale 1:500
Drawn	SLV	Amended	Checked
Date	Aug '26		
Job No.	2261063	Drg. No.	101
		Rev.	