

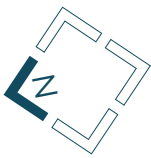


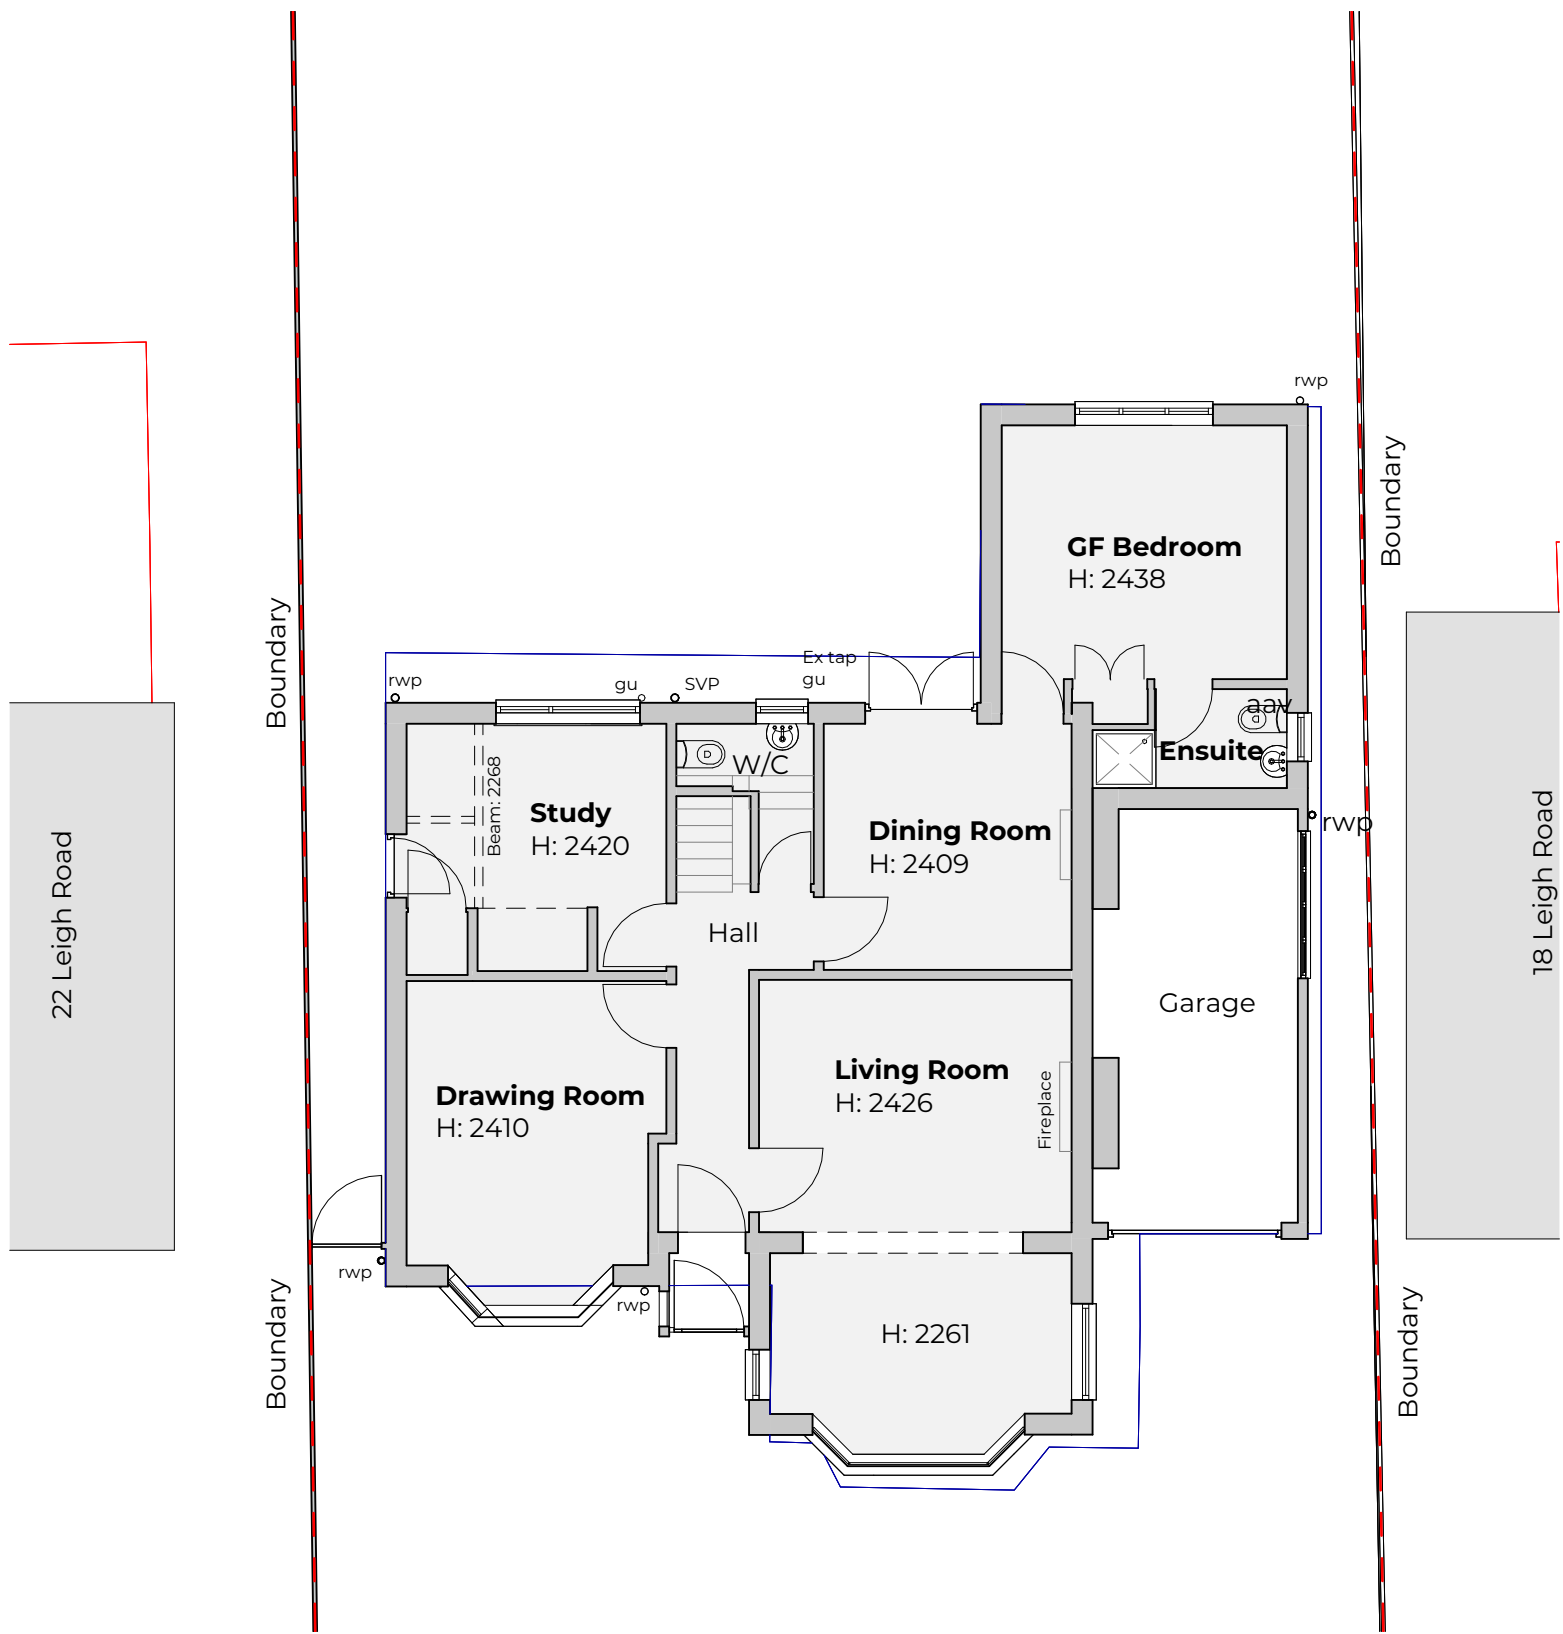

1 Existing Ground Floor
1 : 100

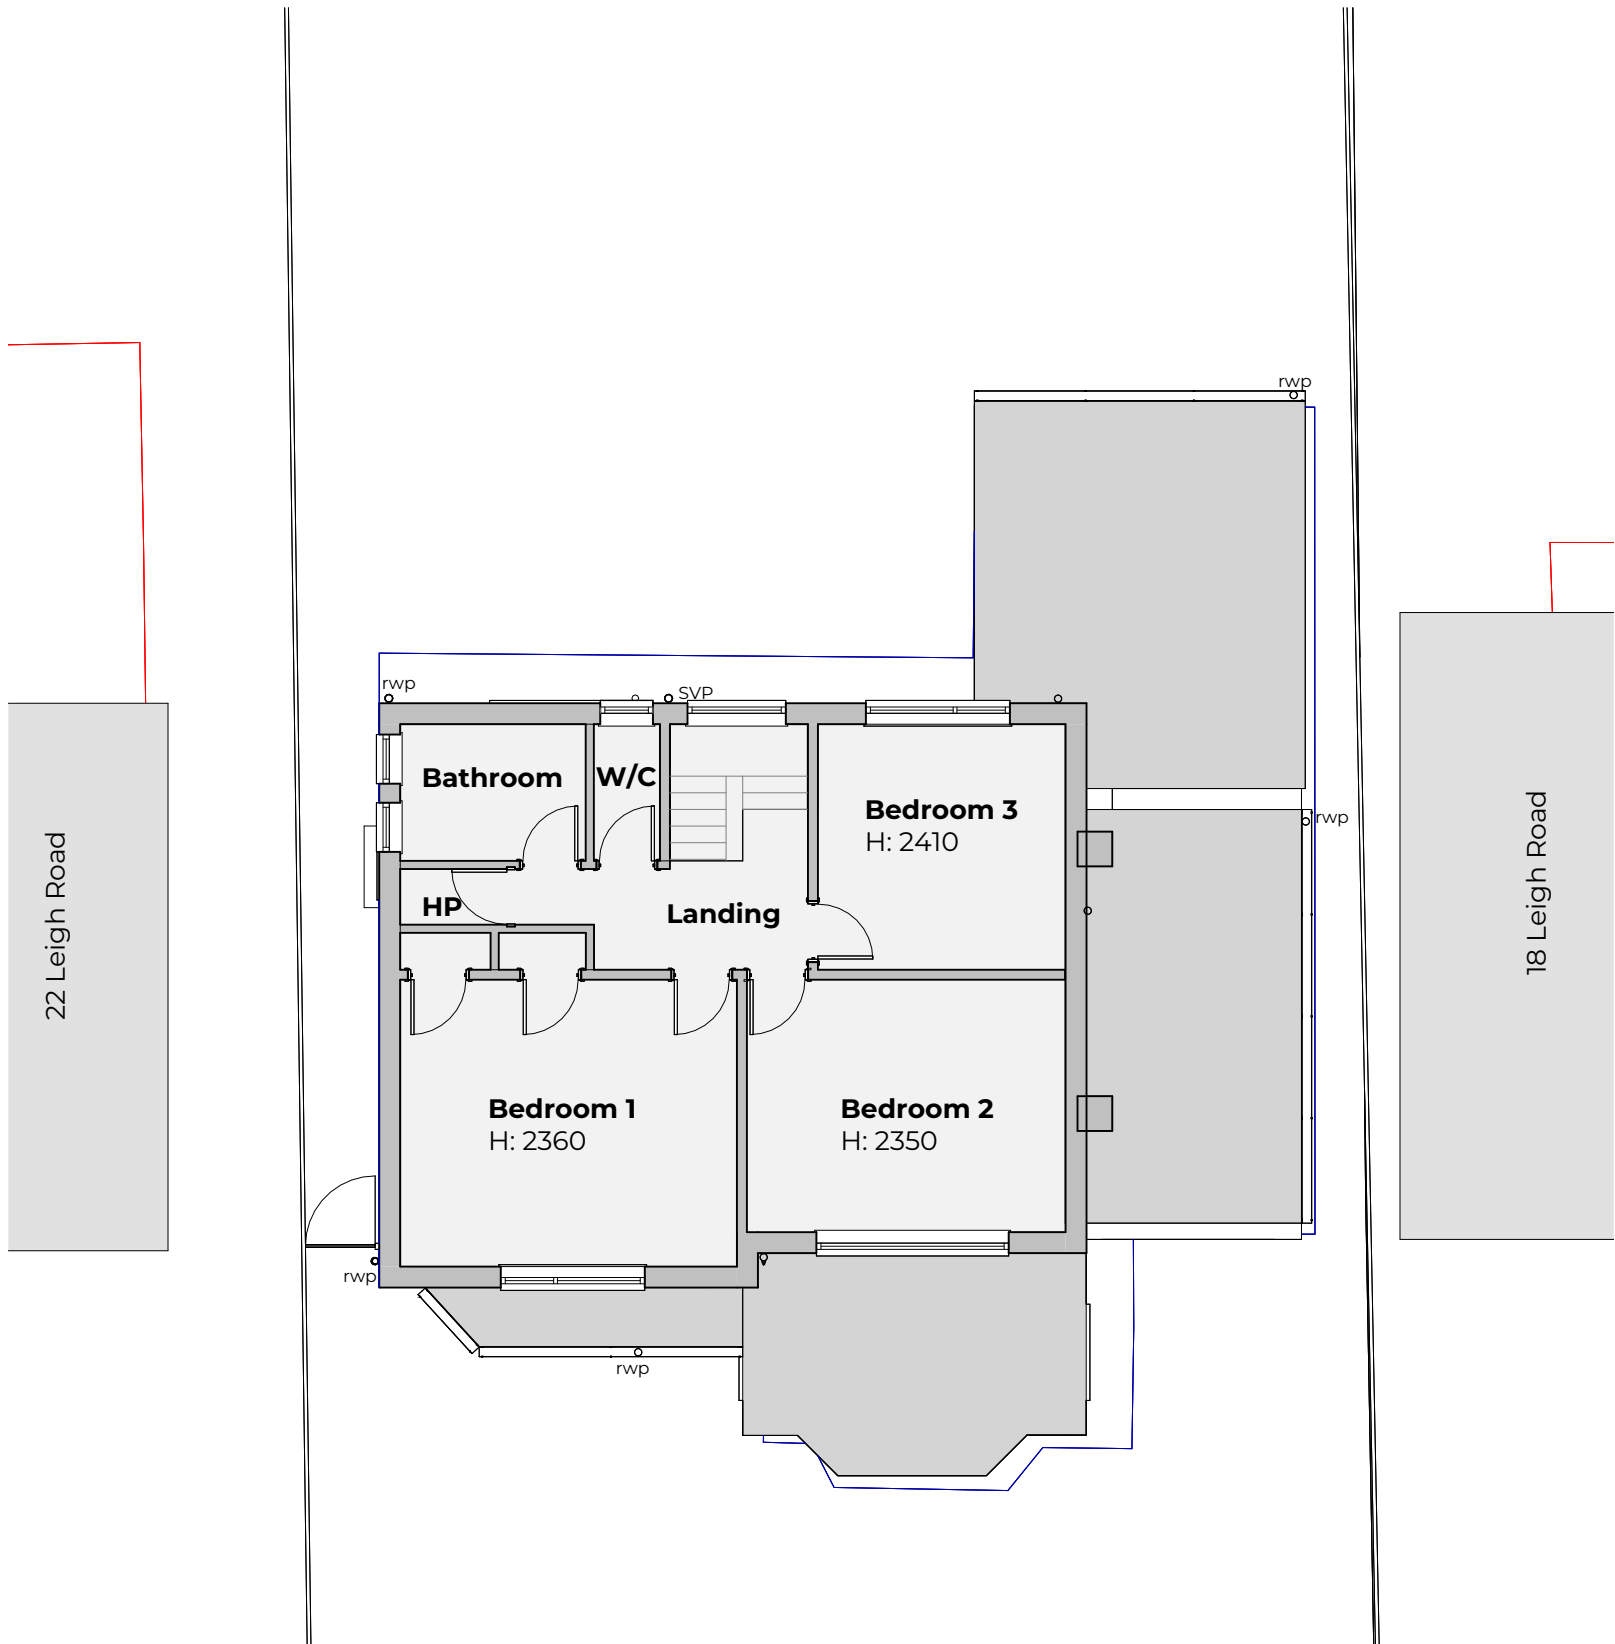

2 Existing First Floor
1 : 100

A	SH	Issued to Planning Authority	14.07.26	GJ
Rev	Drn	Revision	Date	Chk

PLANNING



Hampshire 01794 511255
Devon 01392 327054
admin@s4architects.co.uk
www.studiofourarchitects.com

Client
URC (Wessex) Trust Ltd

Project
20 Leigh Road, Havant

Title
Existing Ground & First Floor Plan

Date	Scale	Paper	Drawn
04/27/26	1 : 100	A2	SH
Job N°	Dwg. N°	Revision	
46045	11	A	

J:\46045 - Leigh Road, Havant - Manse Extension\CP08 Design\Revit model\46045 Leigh Rd, Havant.rvt

