


Existing Elevations



Front Elevation 1:50

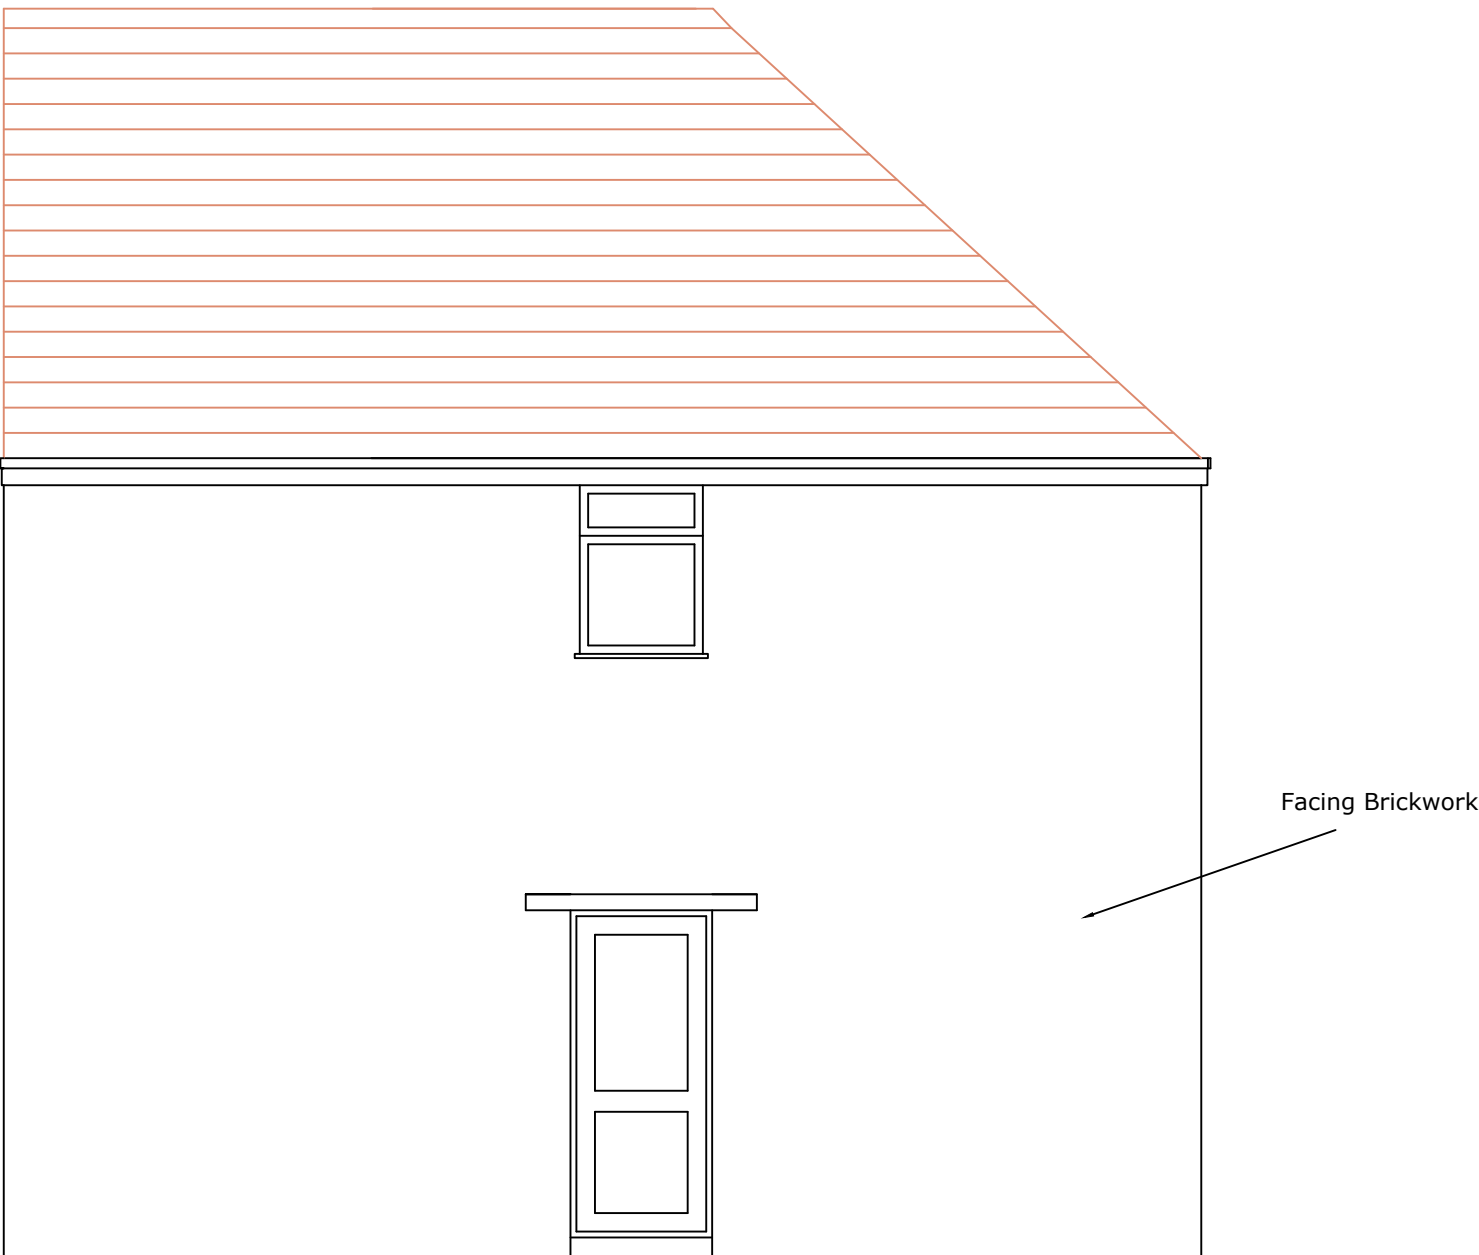

Side Elevation 1:50



Rear Elevation 1:50

Proposed Ground Floor
Single Storey Extension
43 Owslebury Drive
Leigh Park
Havant
Hampshire
PO9 5HR

Mr J.Mansbridge
Aug 26