
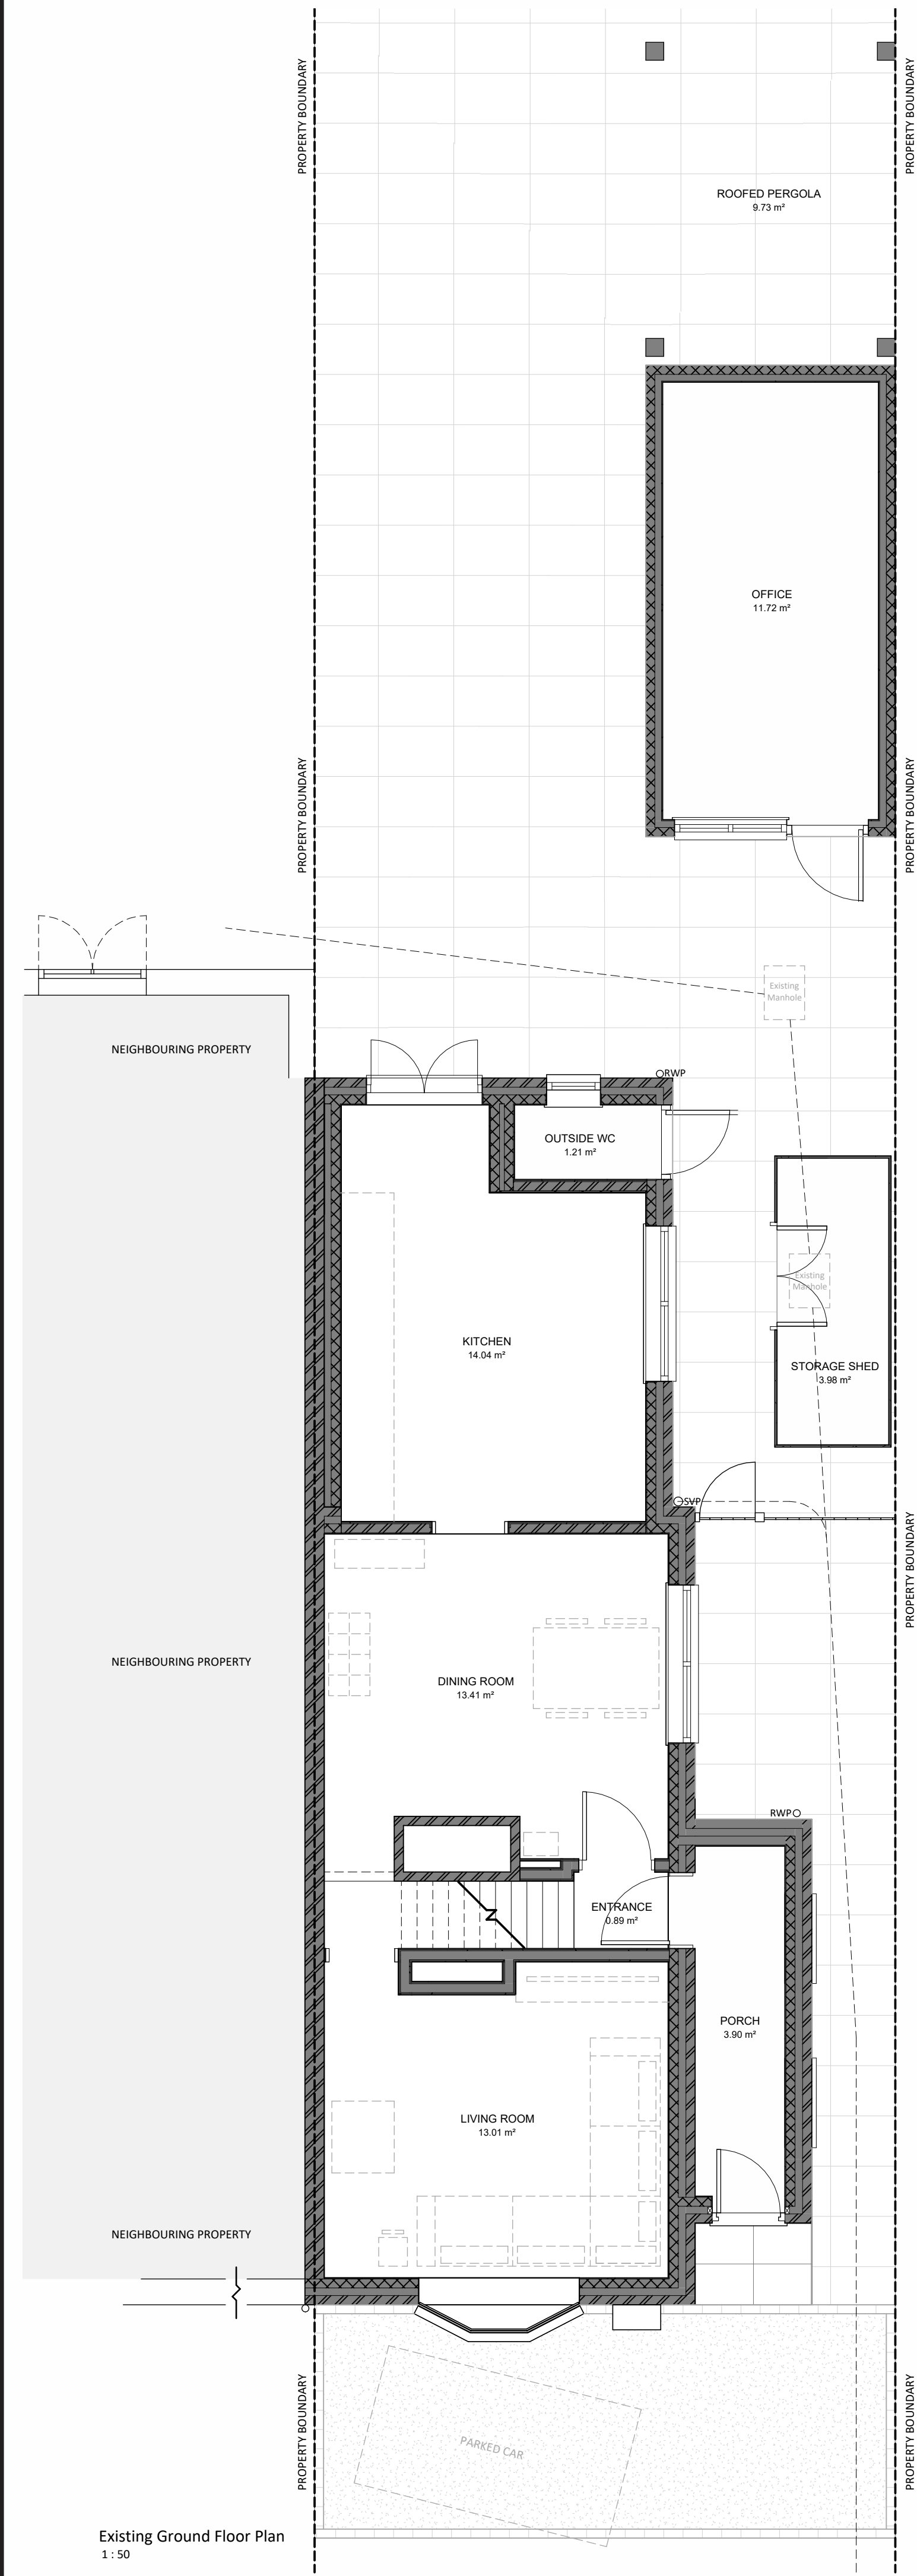
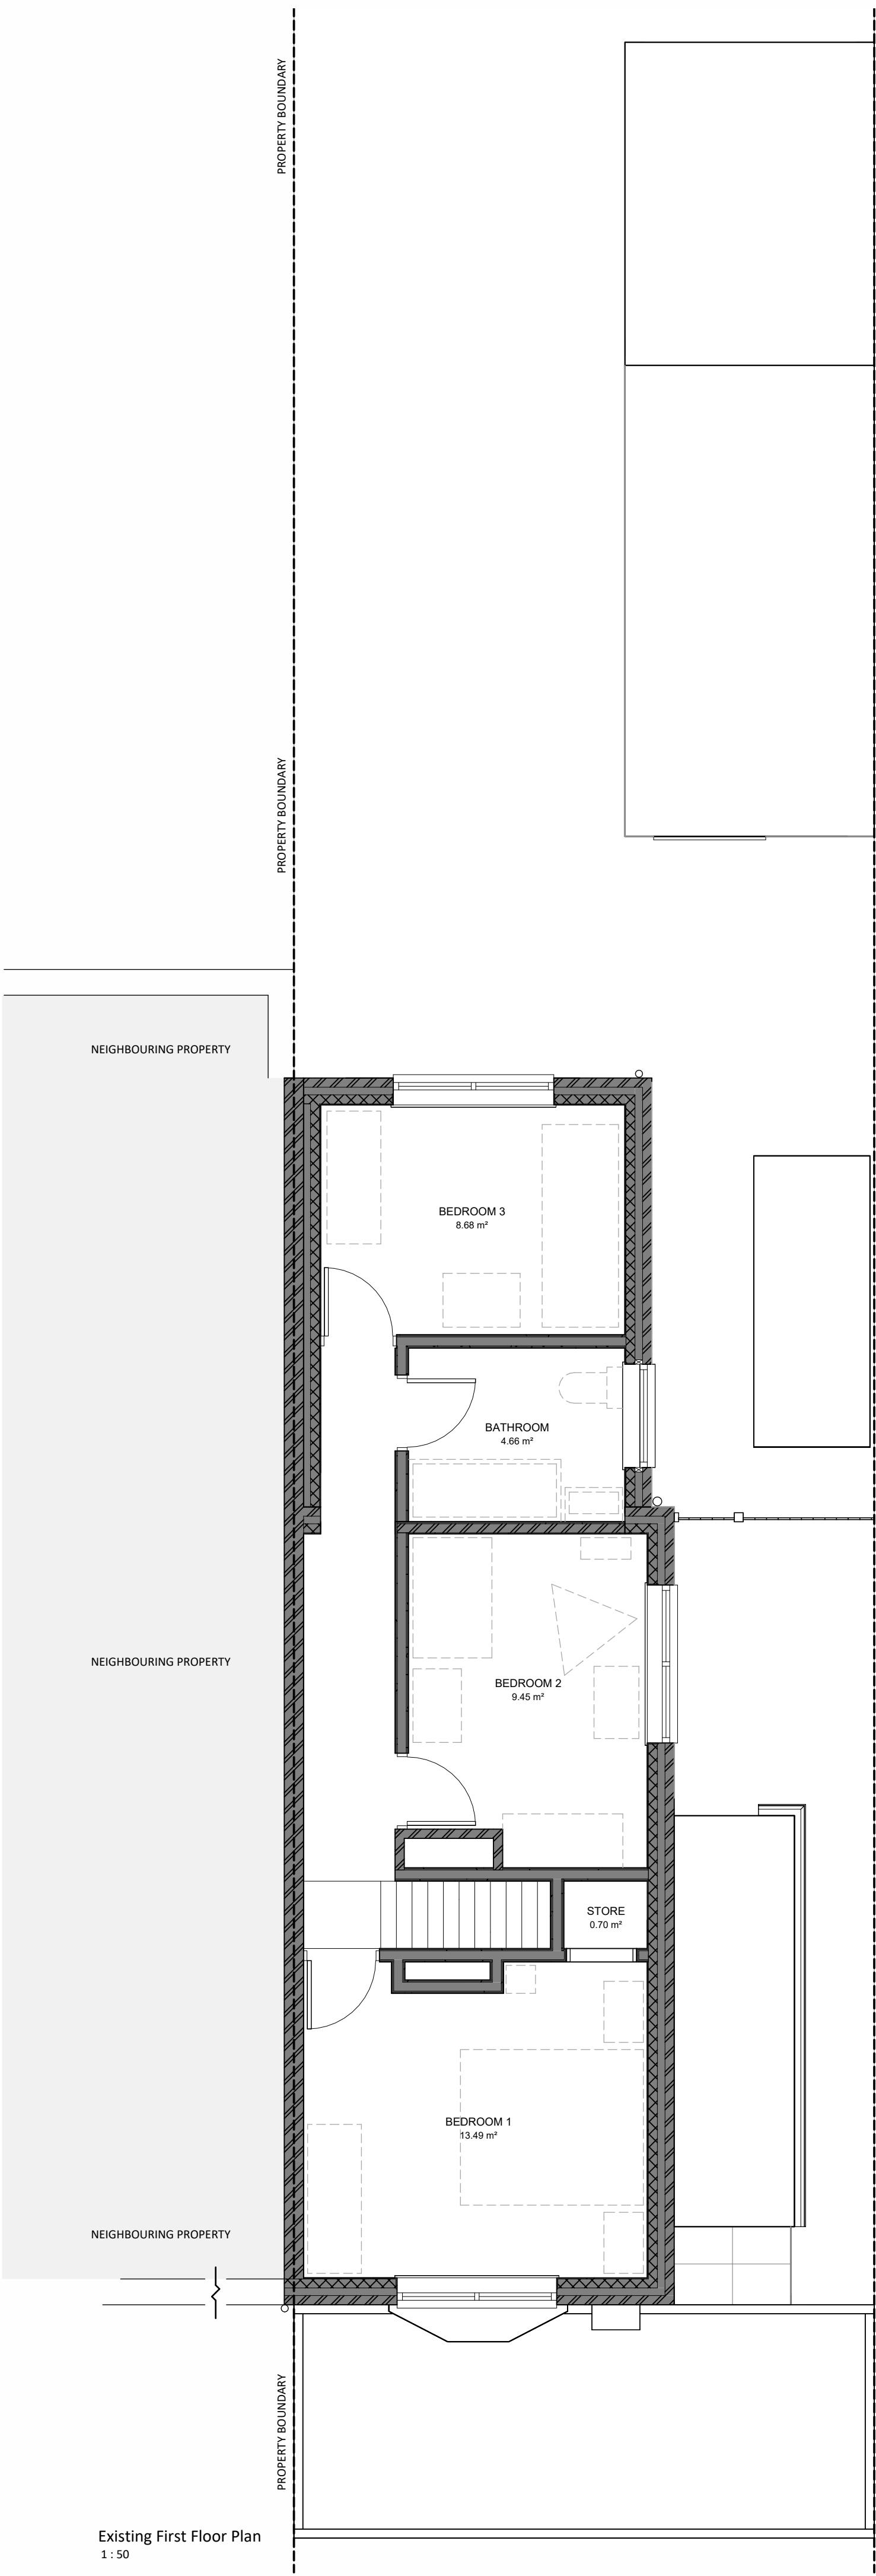
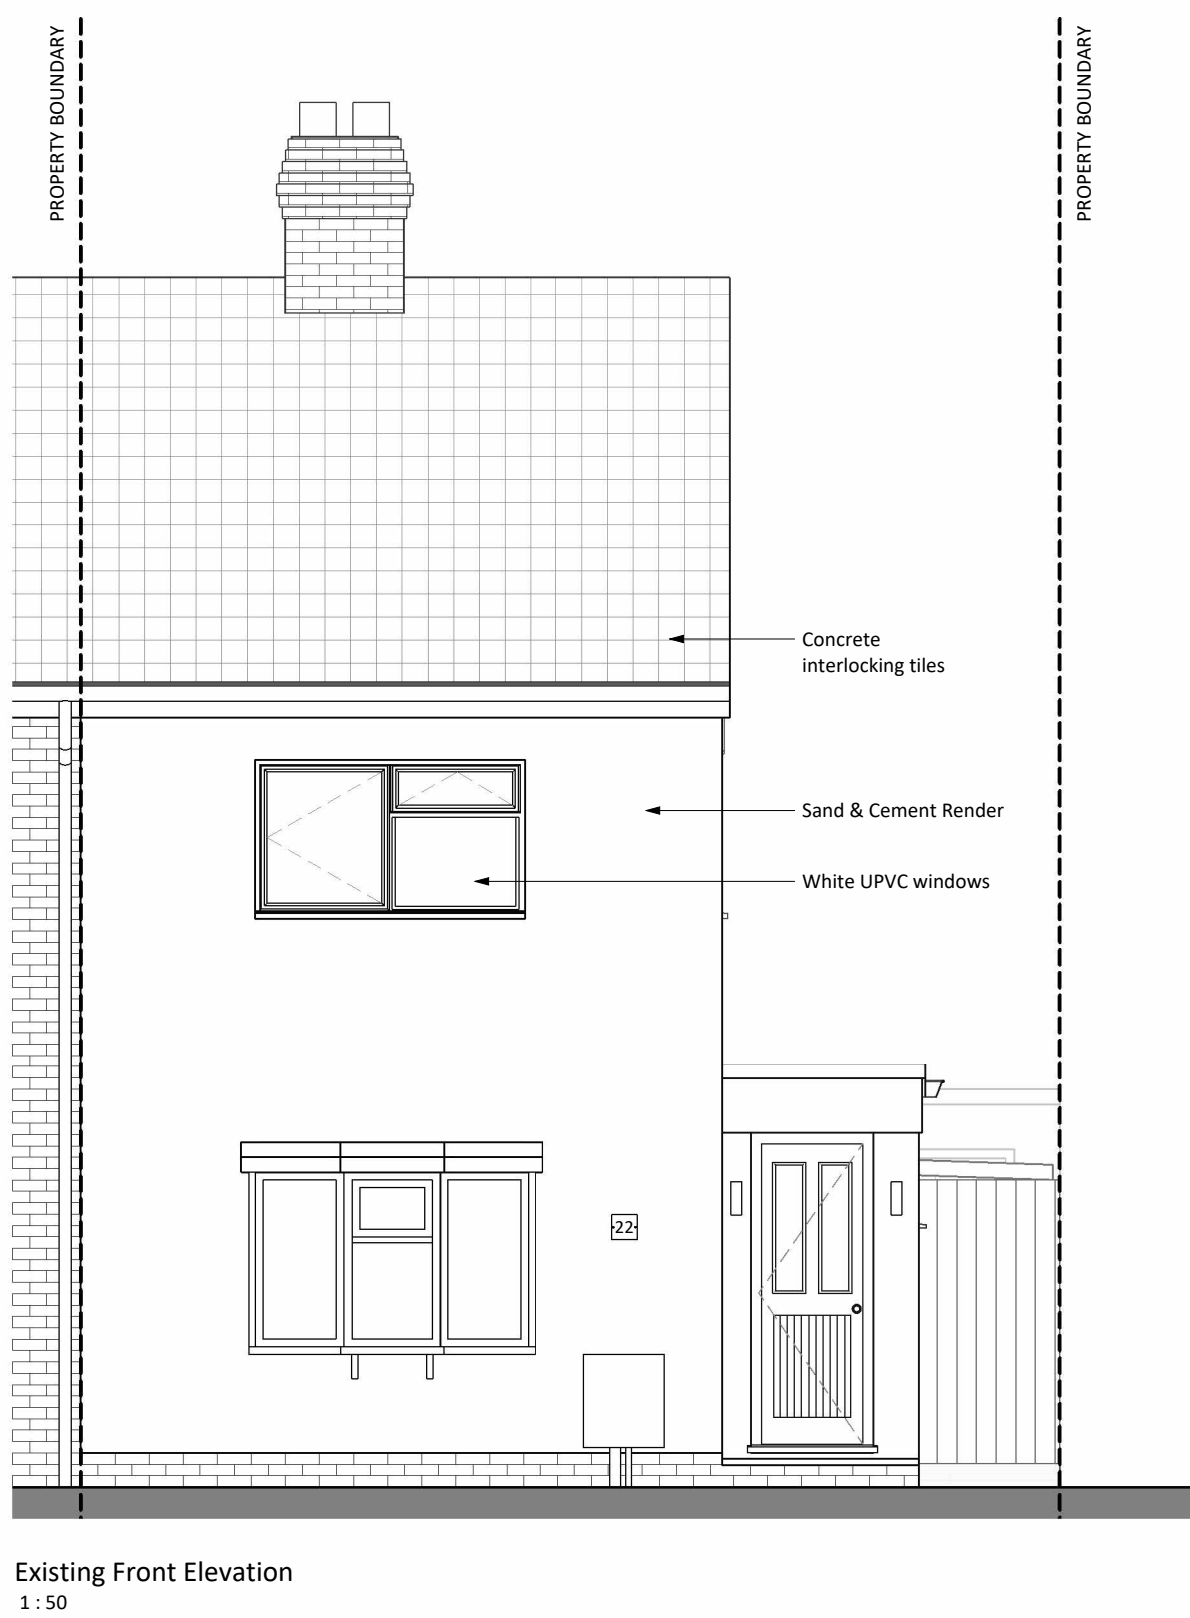
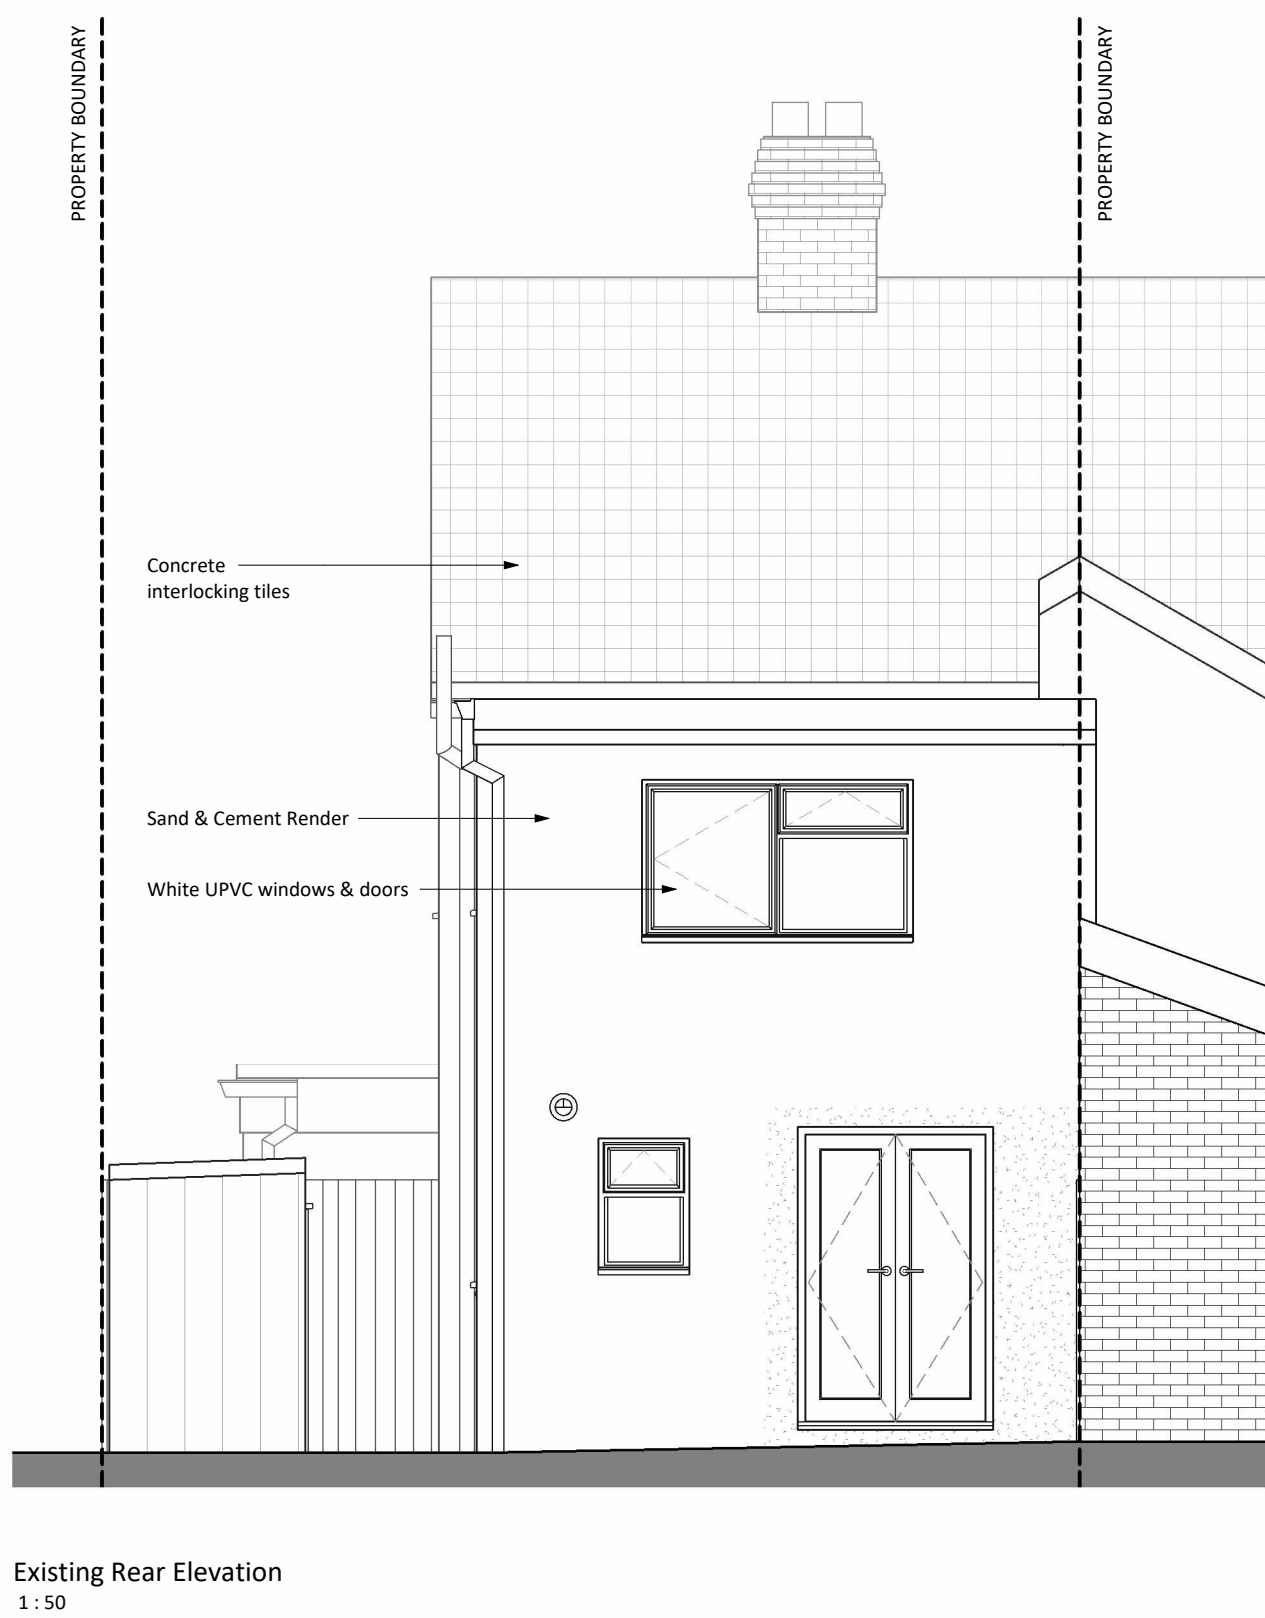


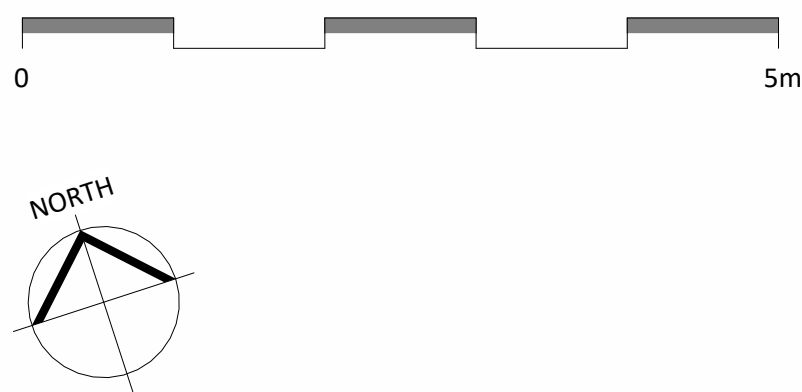

REVISION A - PLANNING ISSUE

CLIENT

Mr Kane Wade

PROJECT

22 Jubilee Road
Waterlooville
Portsmouth
PO7 7RD

DRAWING TITLE

Existing Plans & Elevations

SCALE

As indicated @ A1

DRAWING NUMBER

22/01