




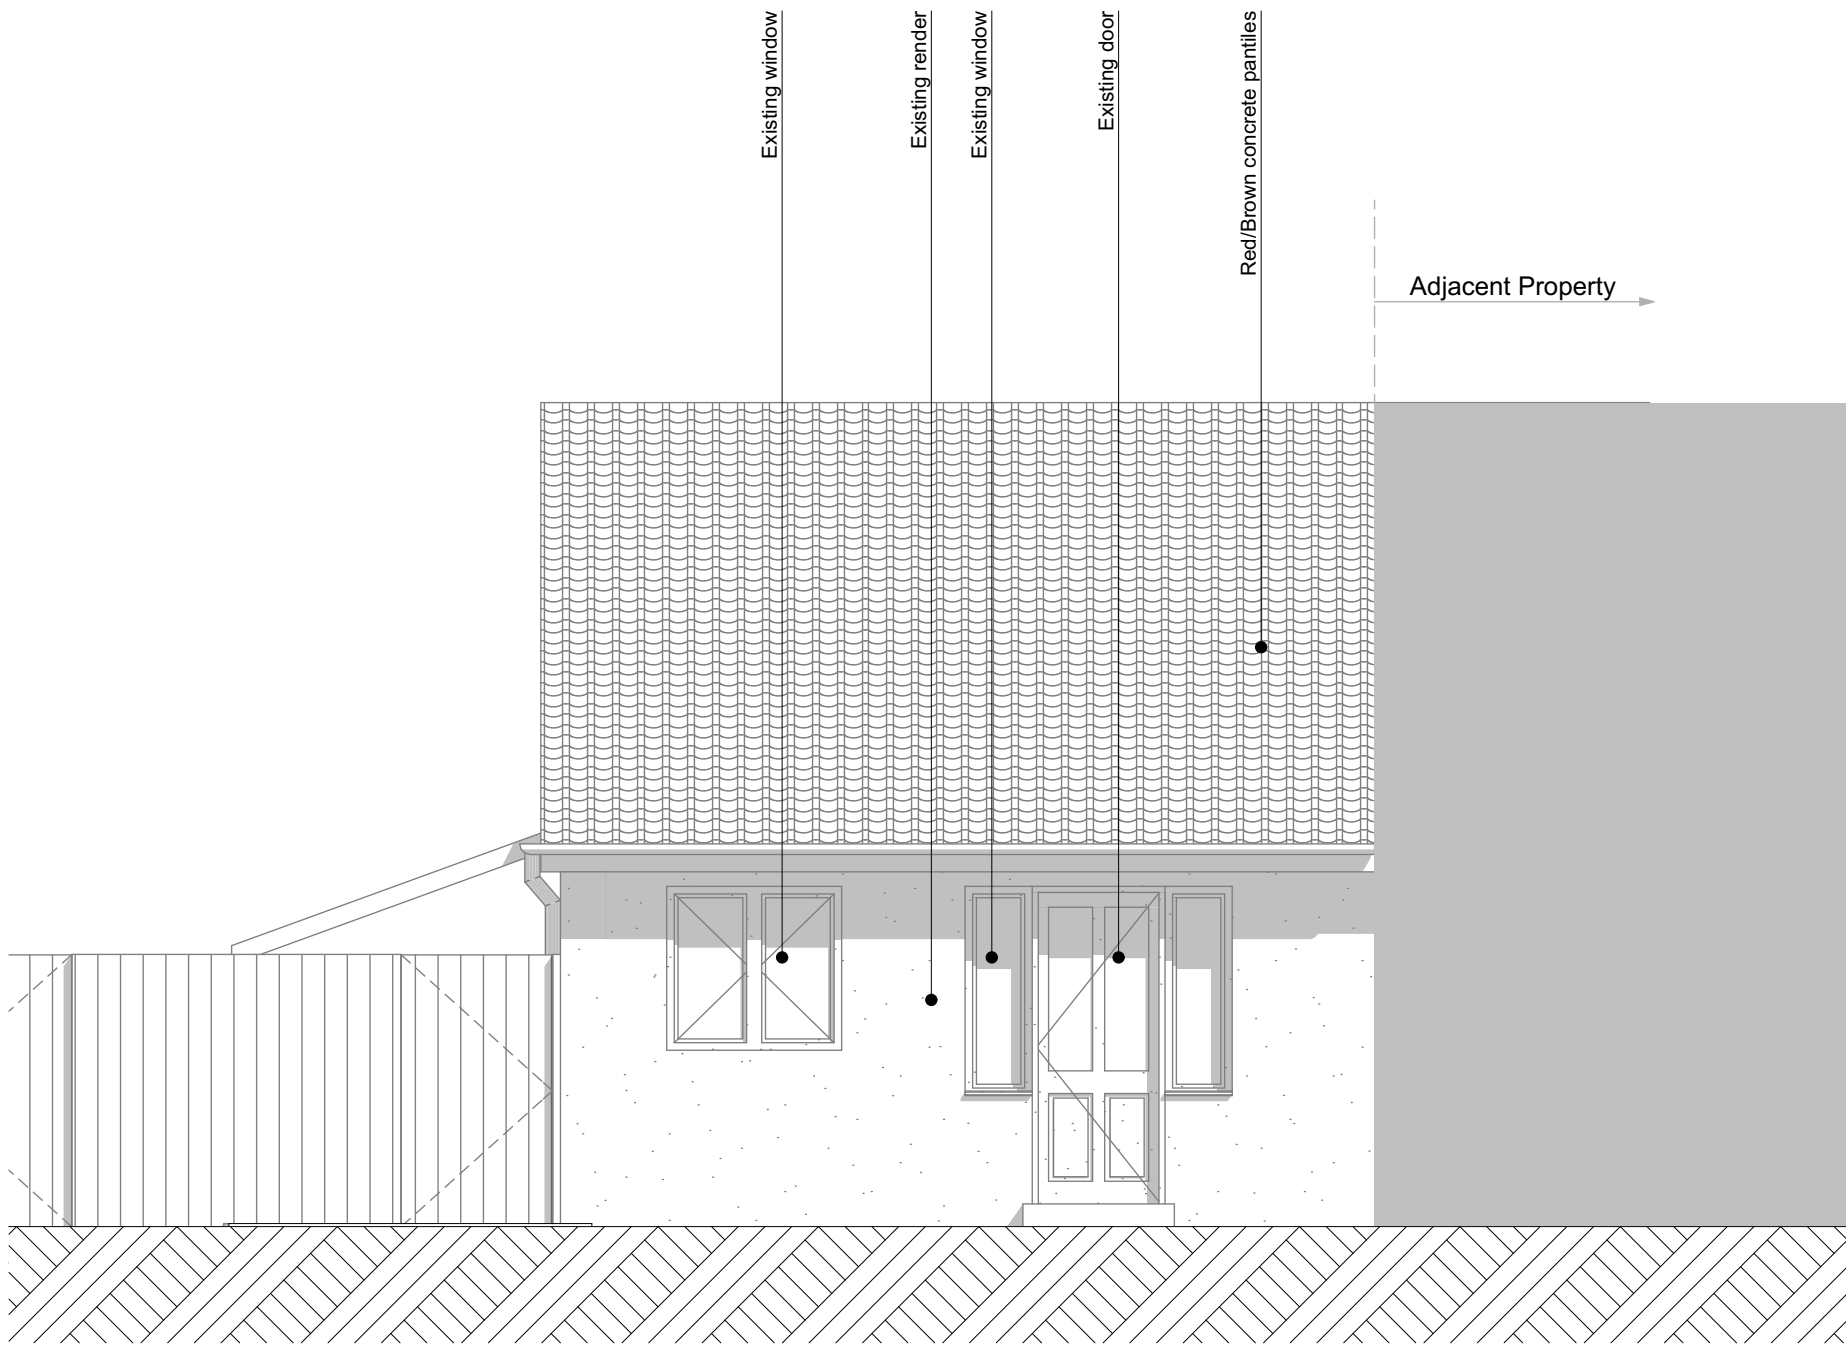


Existing Elevation - North West  
1:50

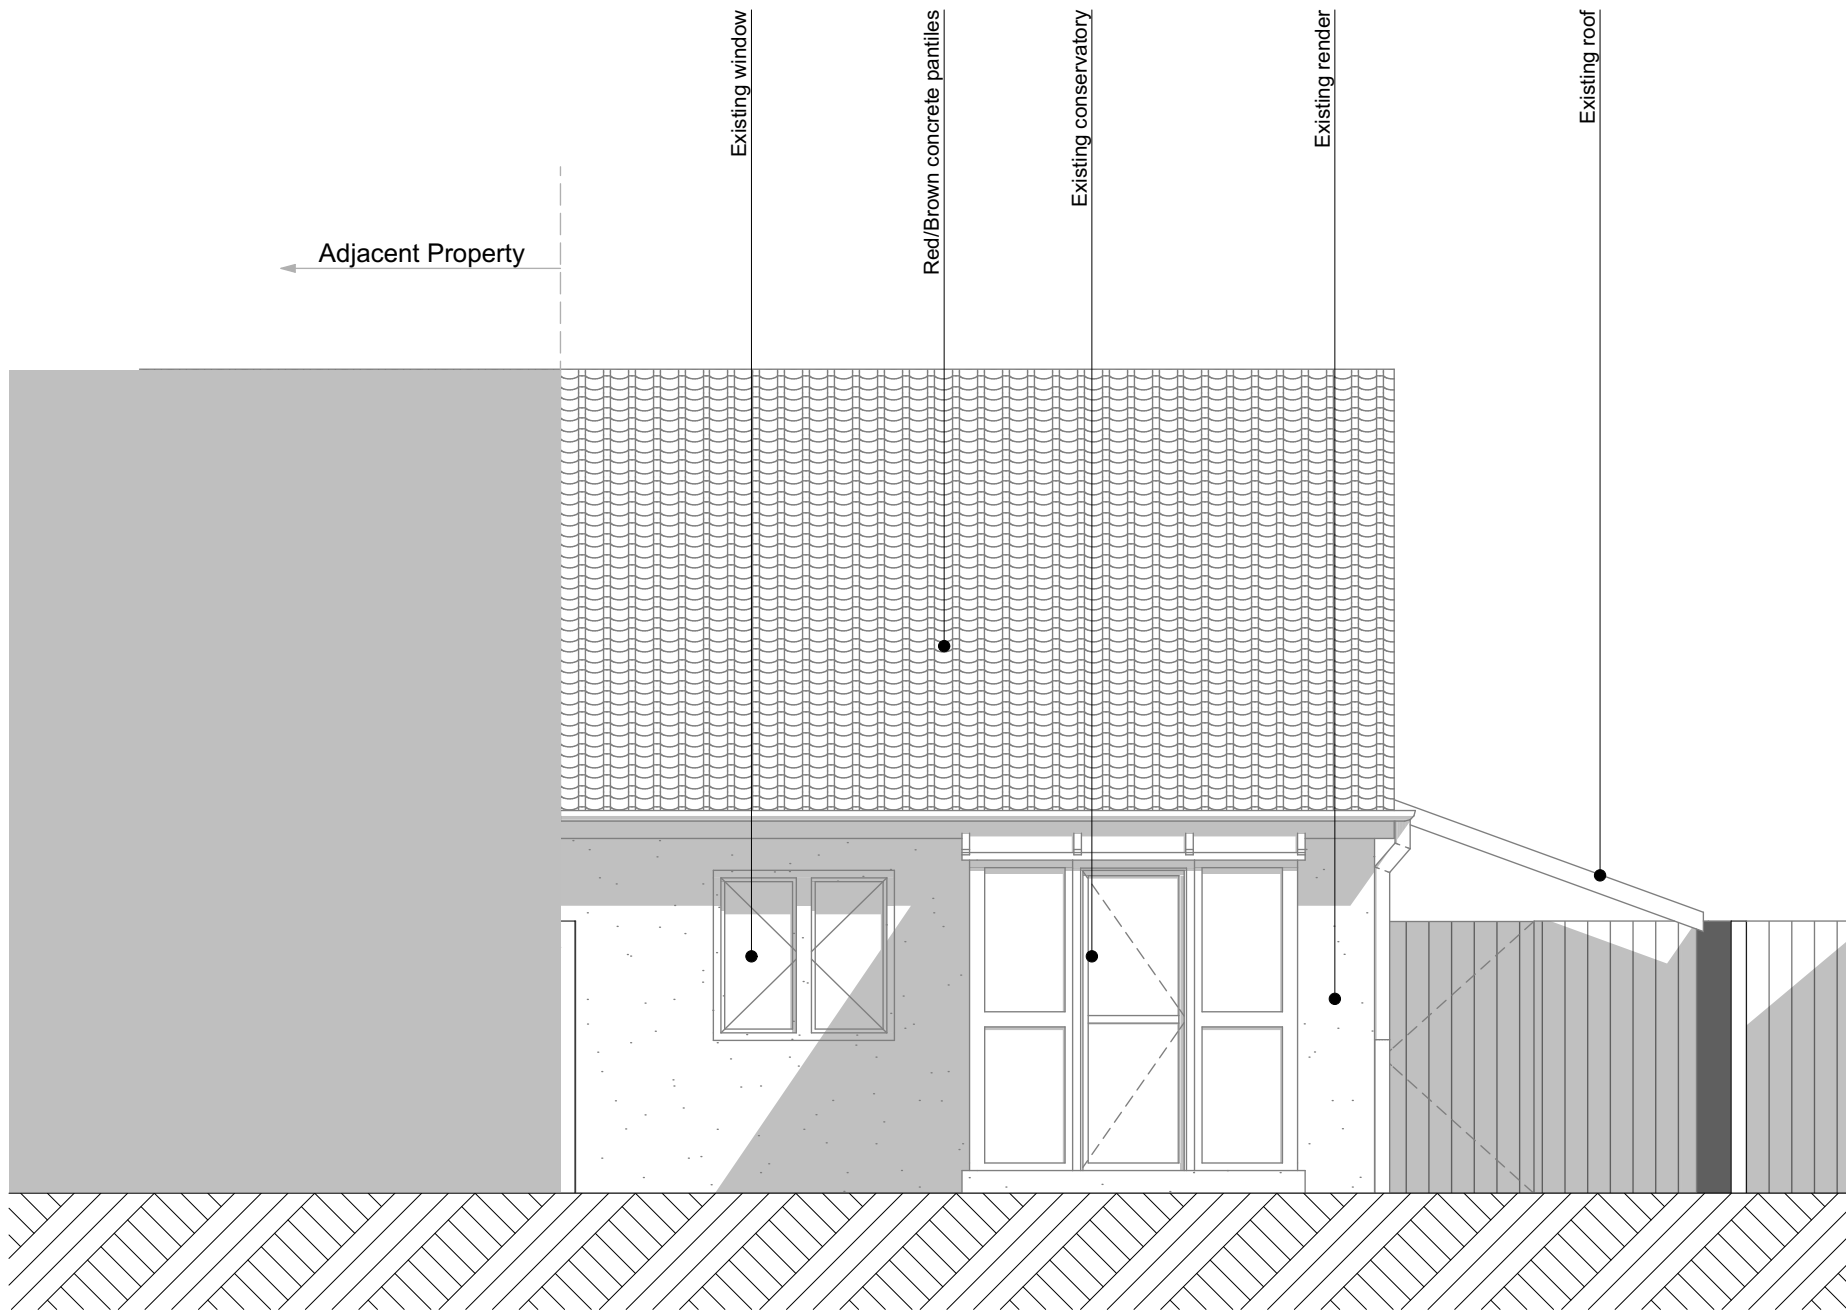

Existing Elevation - South-East  
1:50

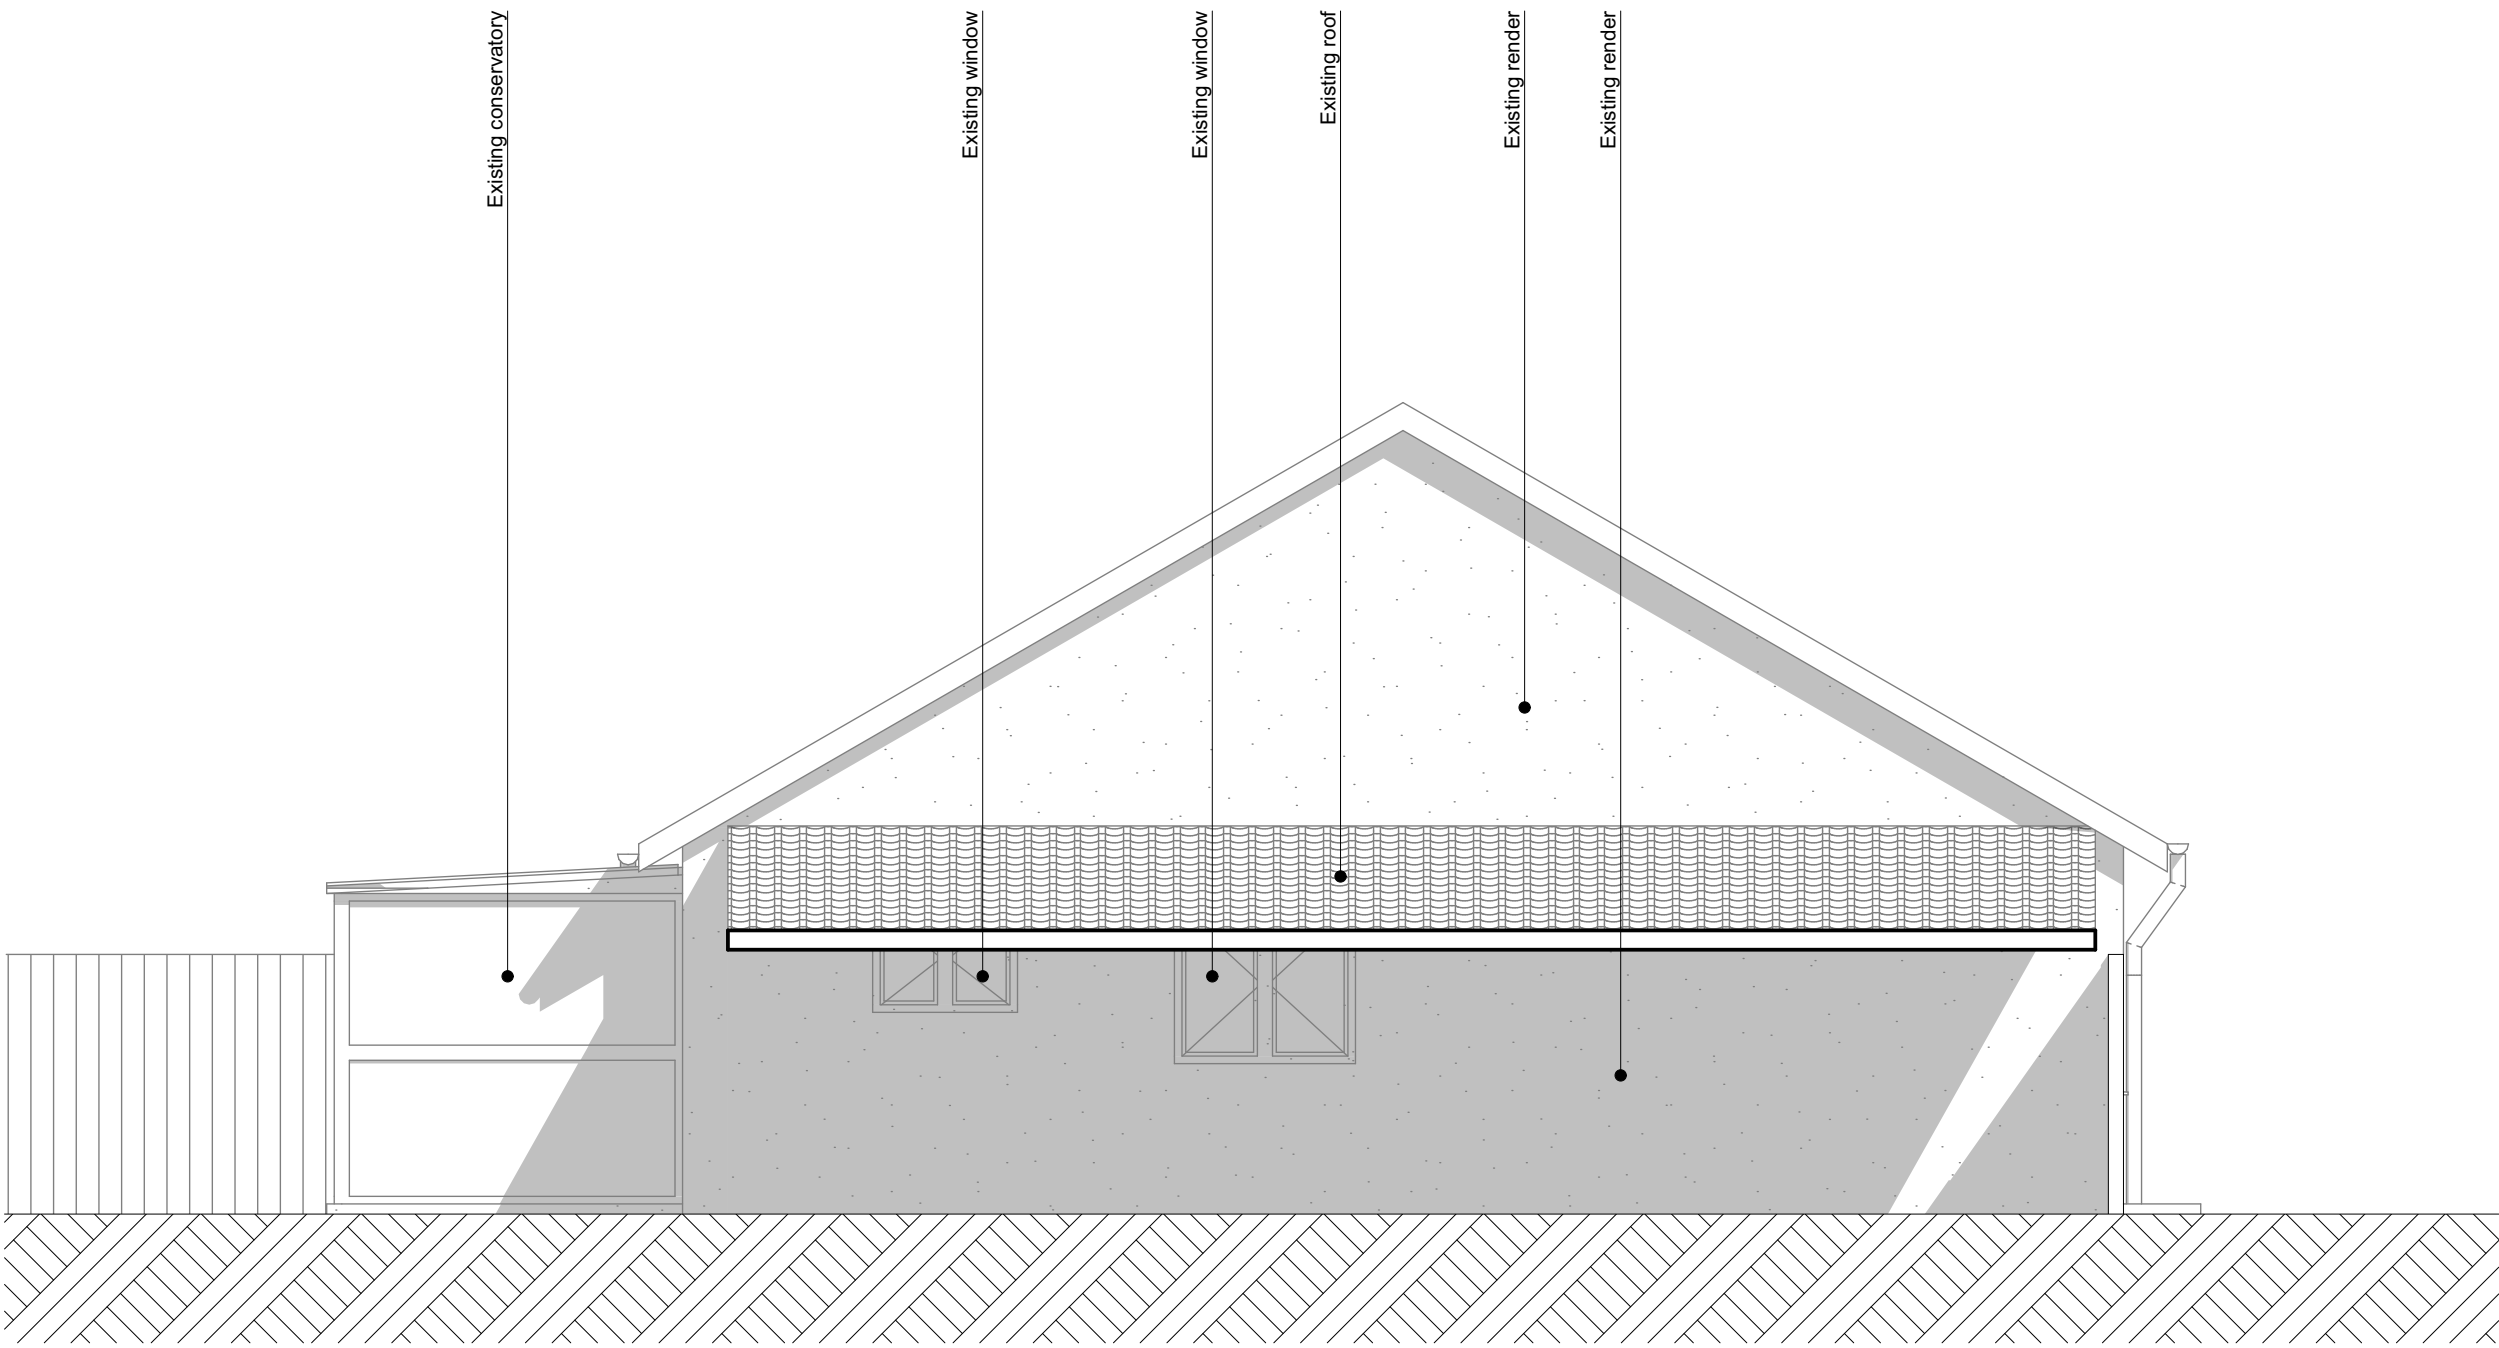

Existing Elevation - South-West  
1:50

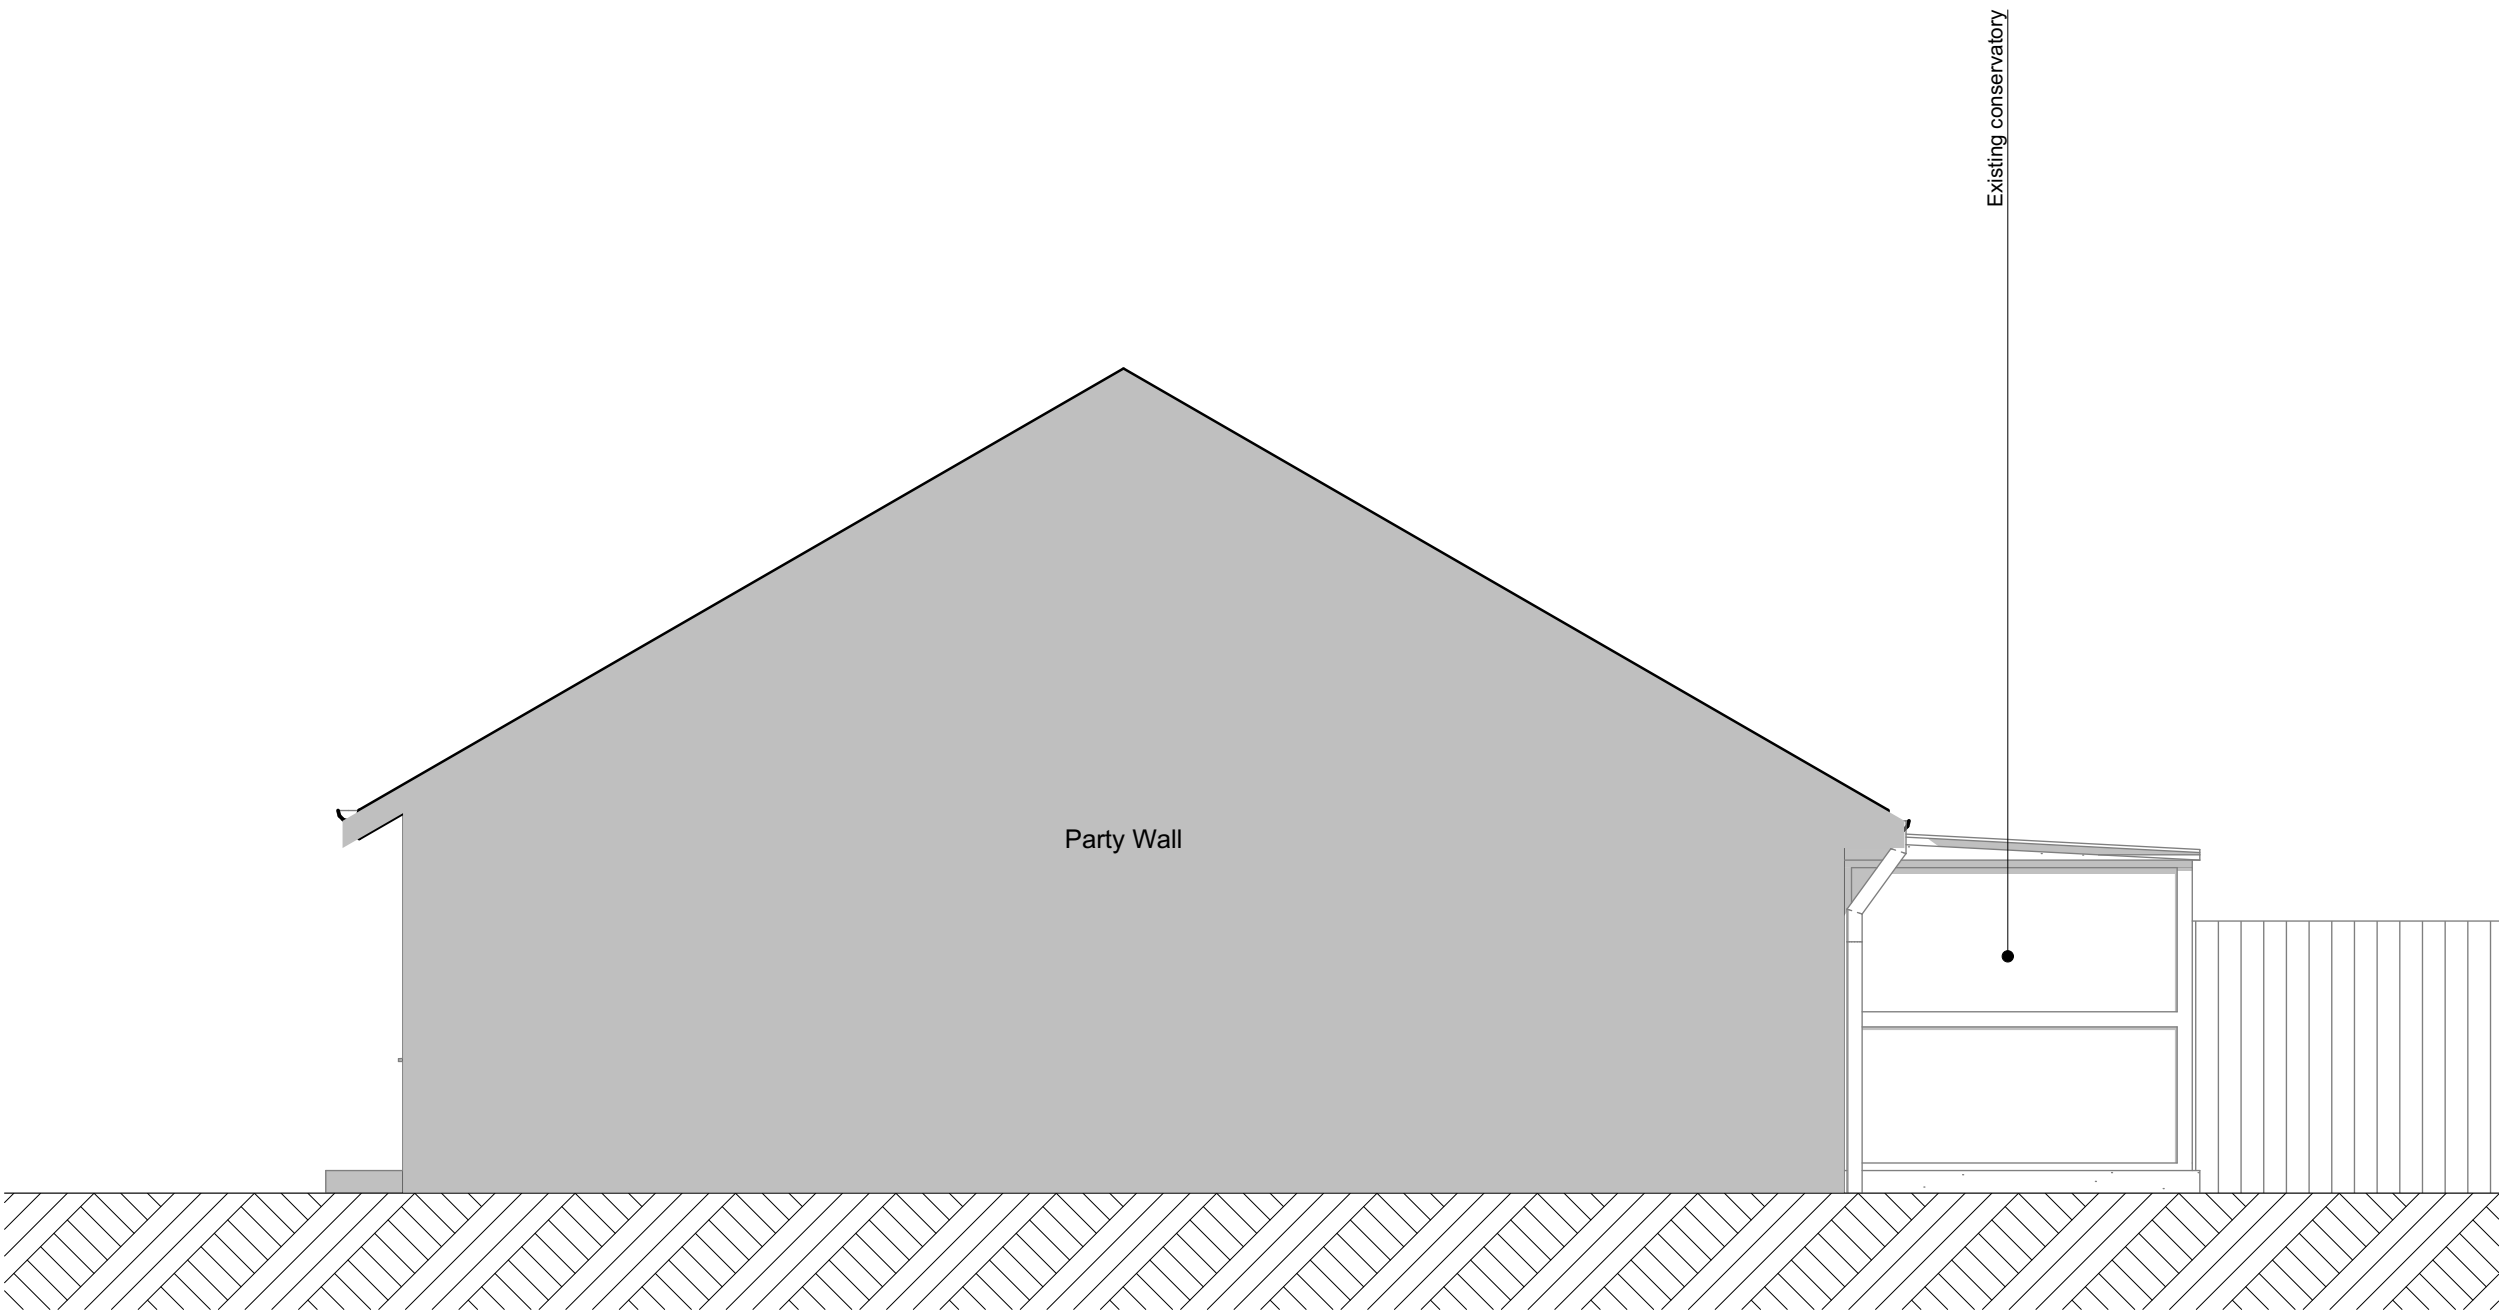

Existing Elevation - North-East  
1:50

© GRKA 2026  
NOT TO BE SCALED. DIMENSIONS TO BE CHECKED ON SITE  
SCALING FOR LOCAL AUTHORITY PURPOSES ONLY

Location Plan      Scale 1:1250

Ordnance Survey, (c) Crown Copyright 2026. All rights reserved. Licence number 100022432



| PLANNING APPROVAL |             |      |       |
|-------------------|-------------|------|-------|
|                   |             |      |       |
|                   |             |      |       |
|                   |             |      |       |
|                   |             |      |       |
| Revision          | Description | Date | Drawn |

Designer :

Project :  
**Lysander Way**  
Proposed Plans

---

Drawing :  
**Existing Elevations**

---

|                            |                       |
|----------------------------|-----------------------|
| Date :<br>August 2026      | Scale :<br>1:50 @ A1  |
| Drawing No. :<br>216 / 103 | Status :<br>Revision: |