




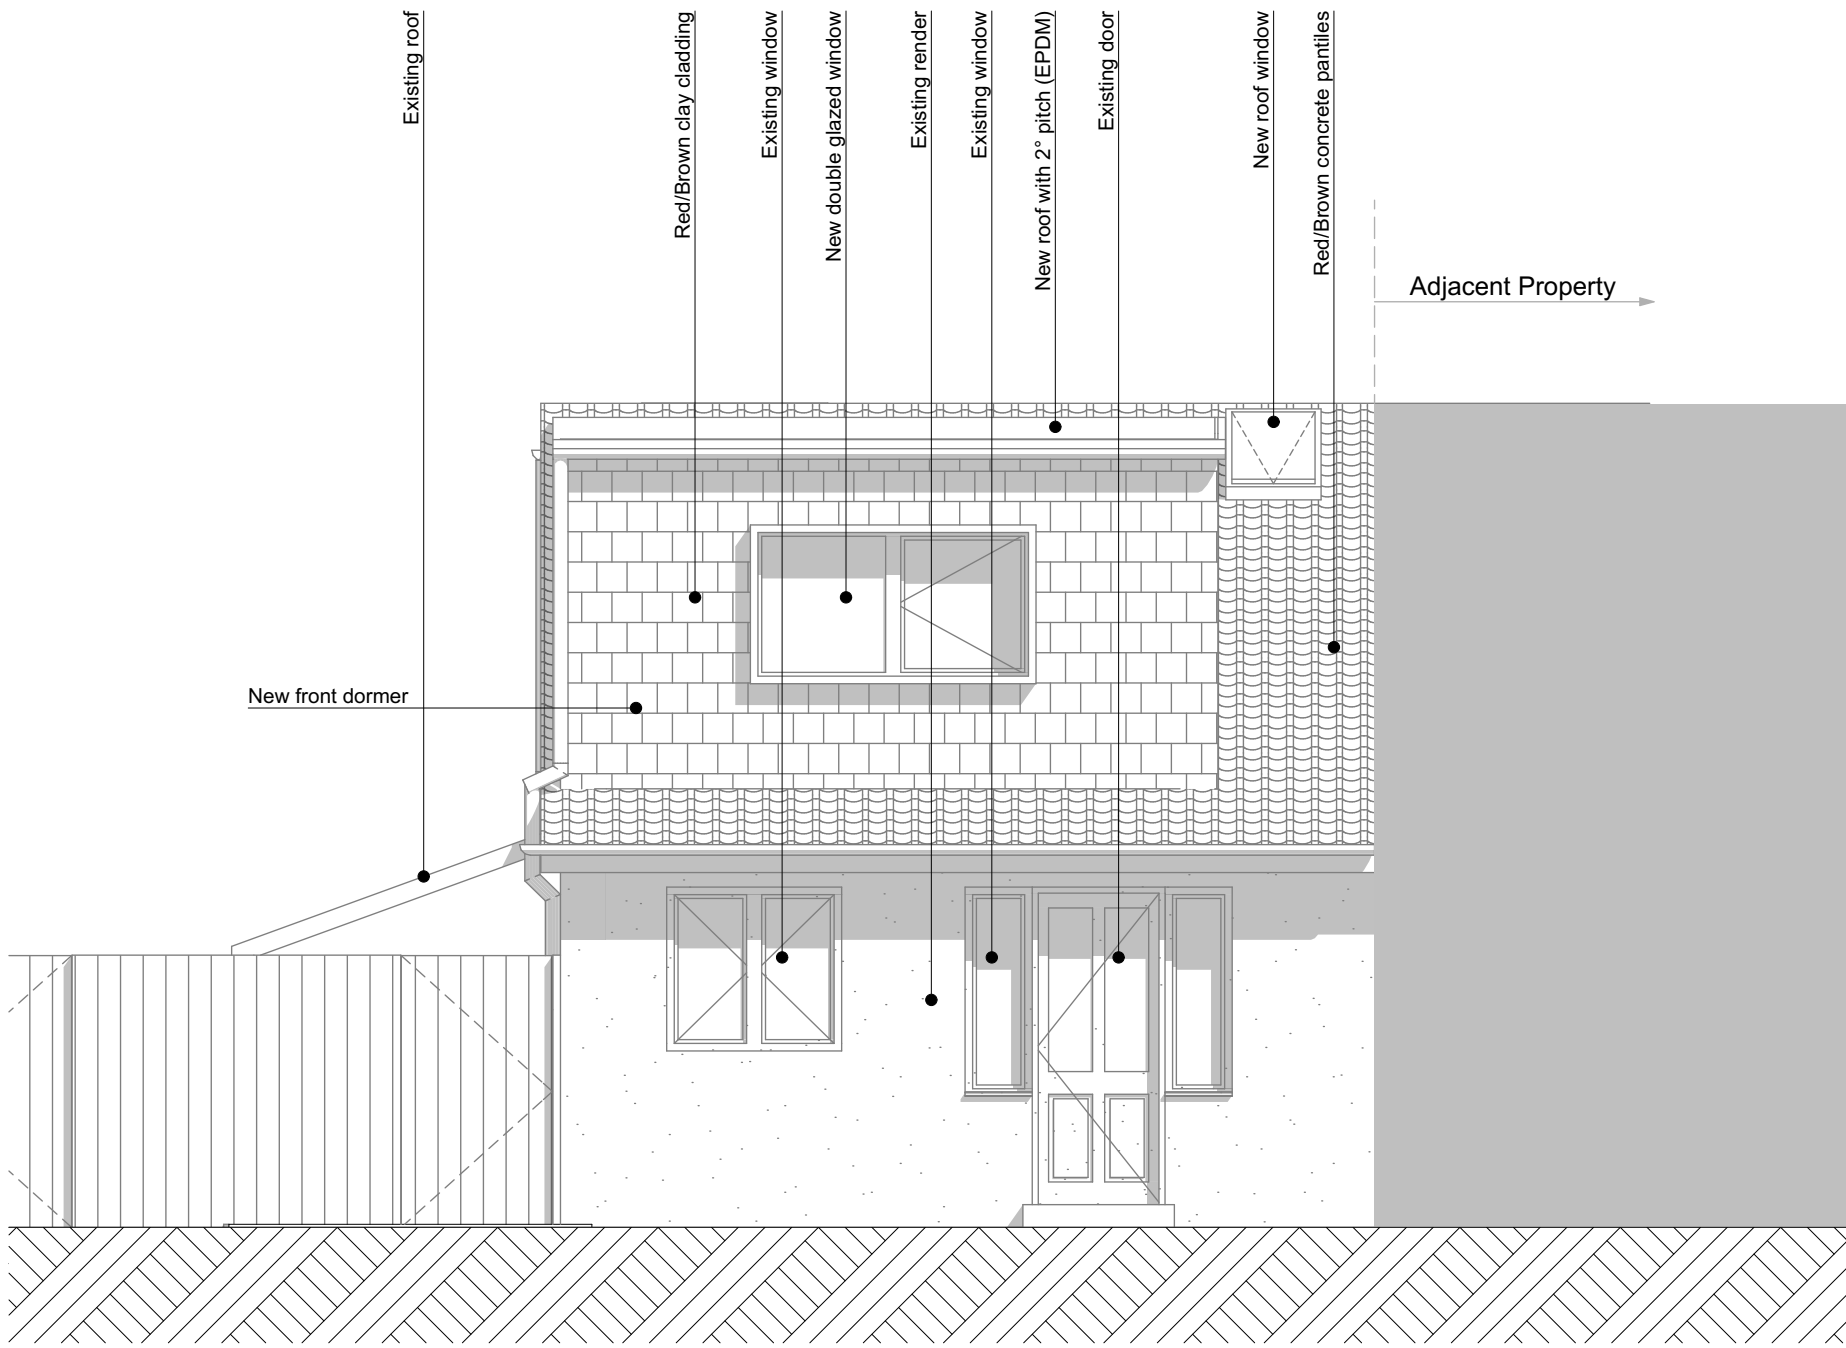


Proposed Elevation - North West
1:50

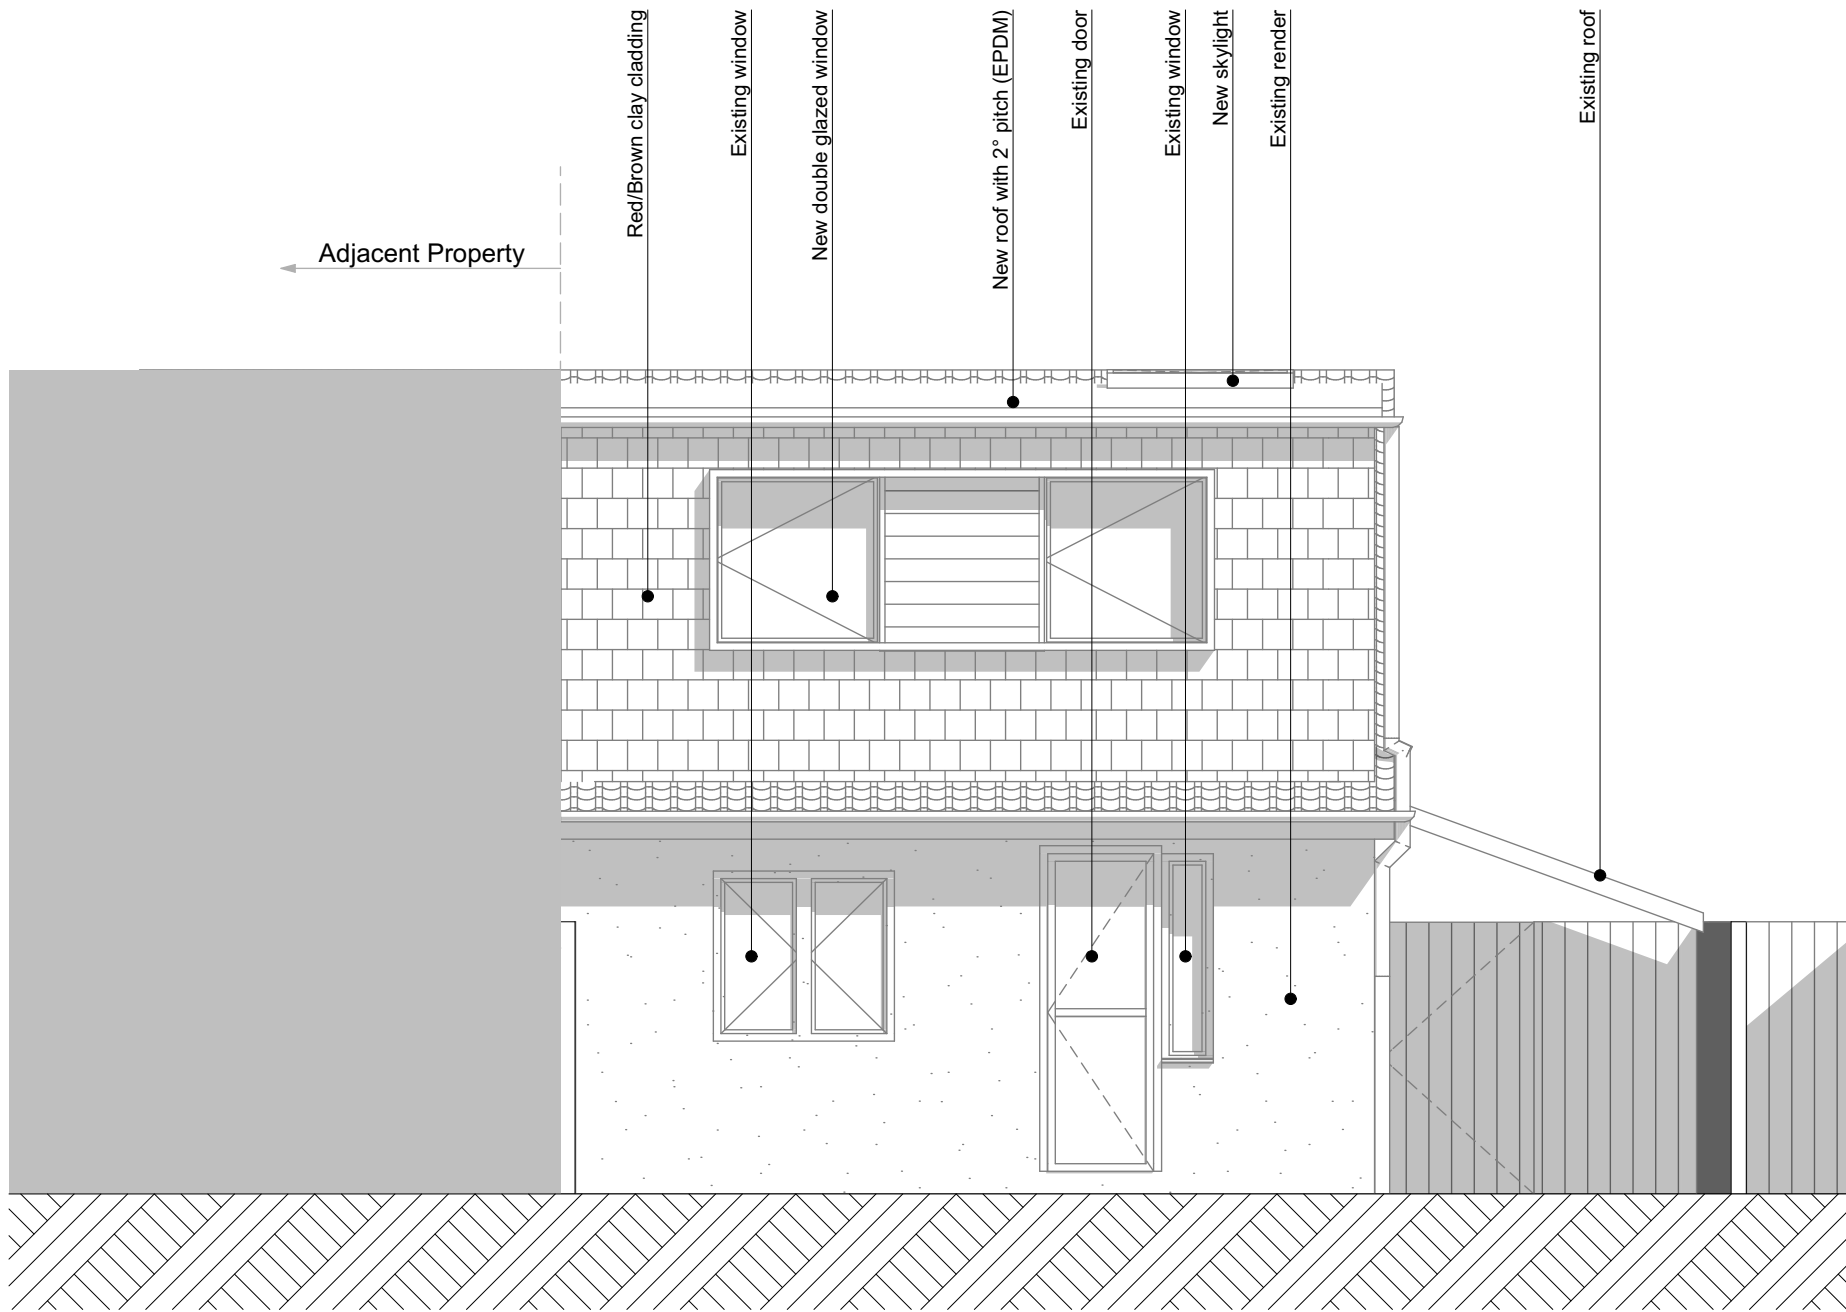

Proposed Elevation - South-East
1:50

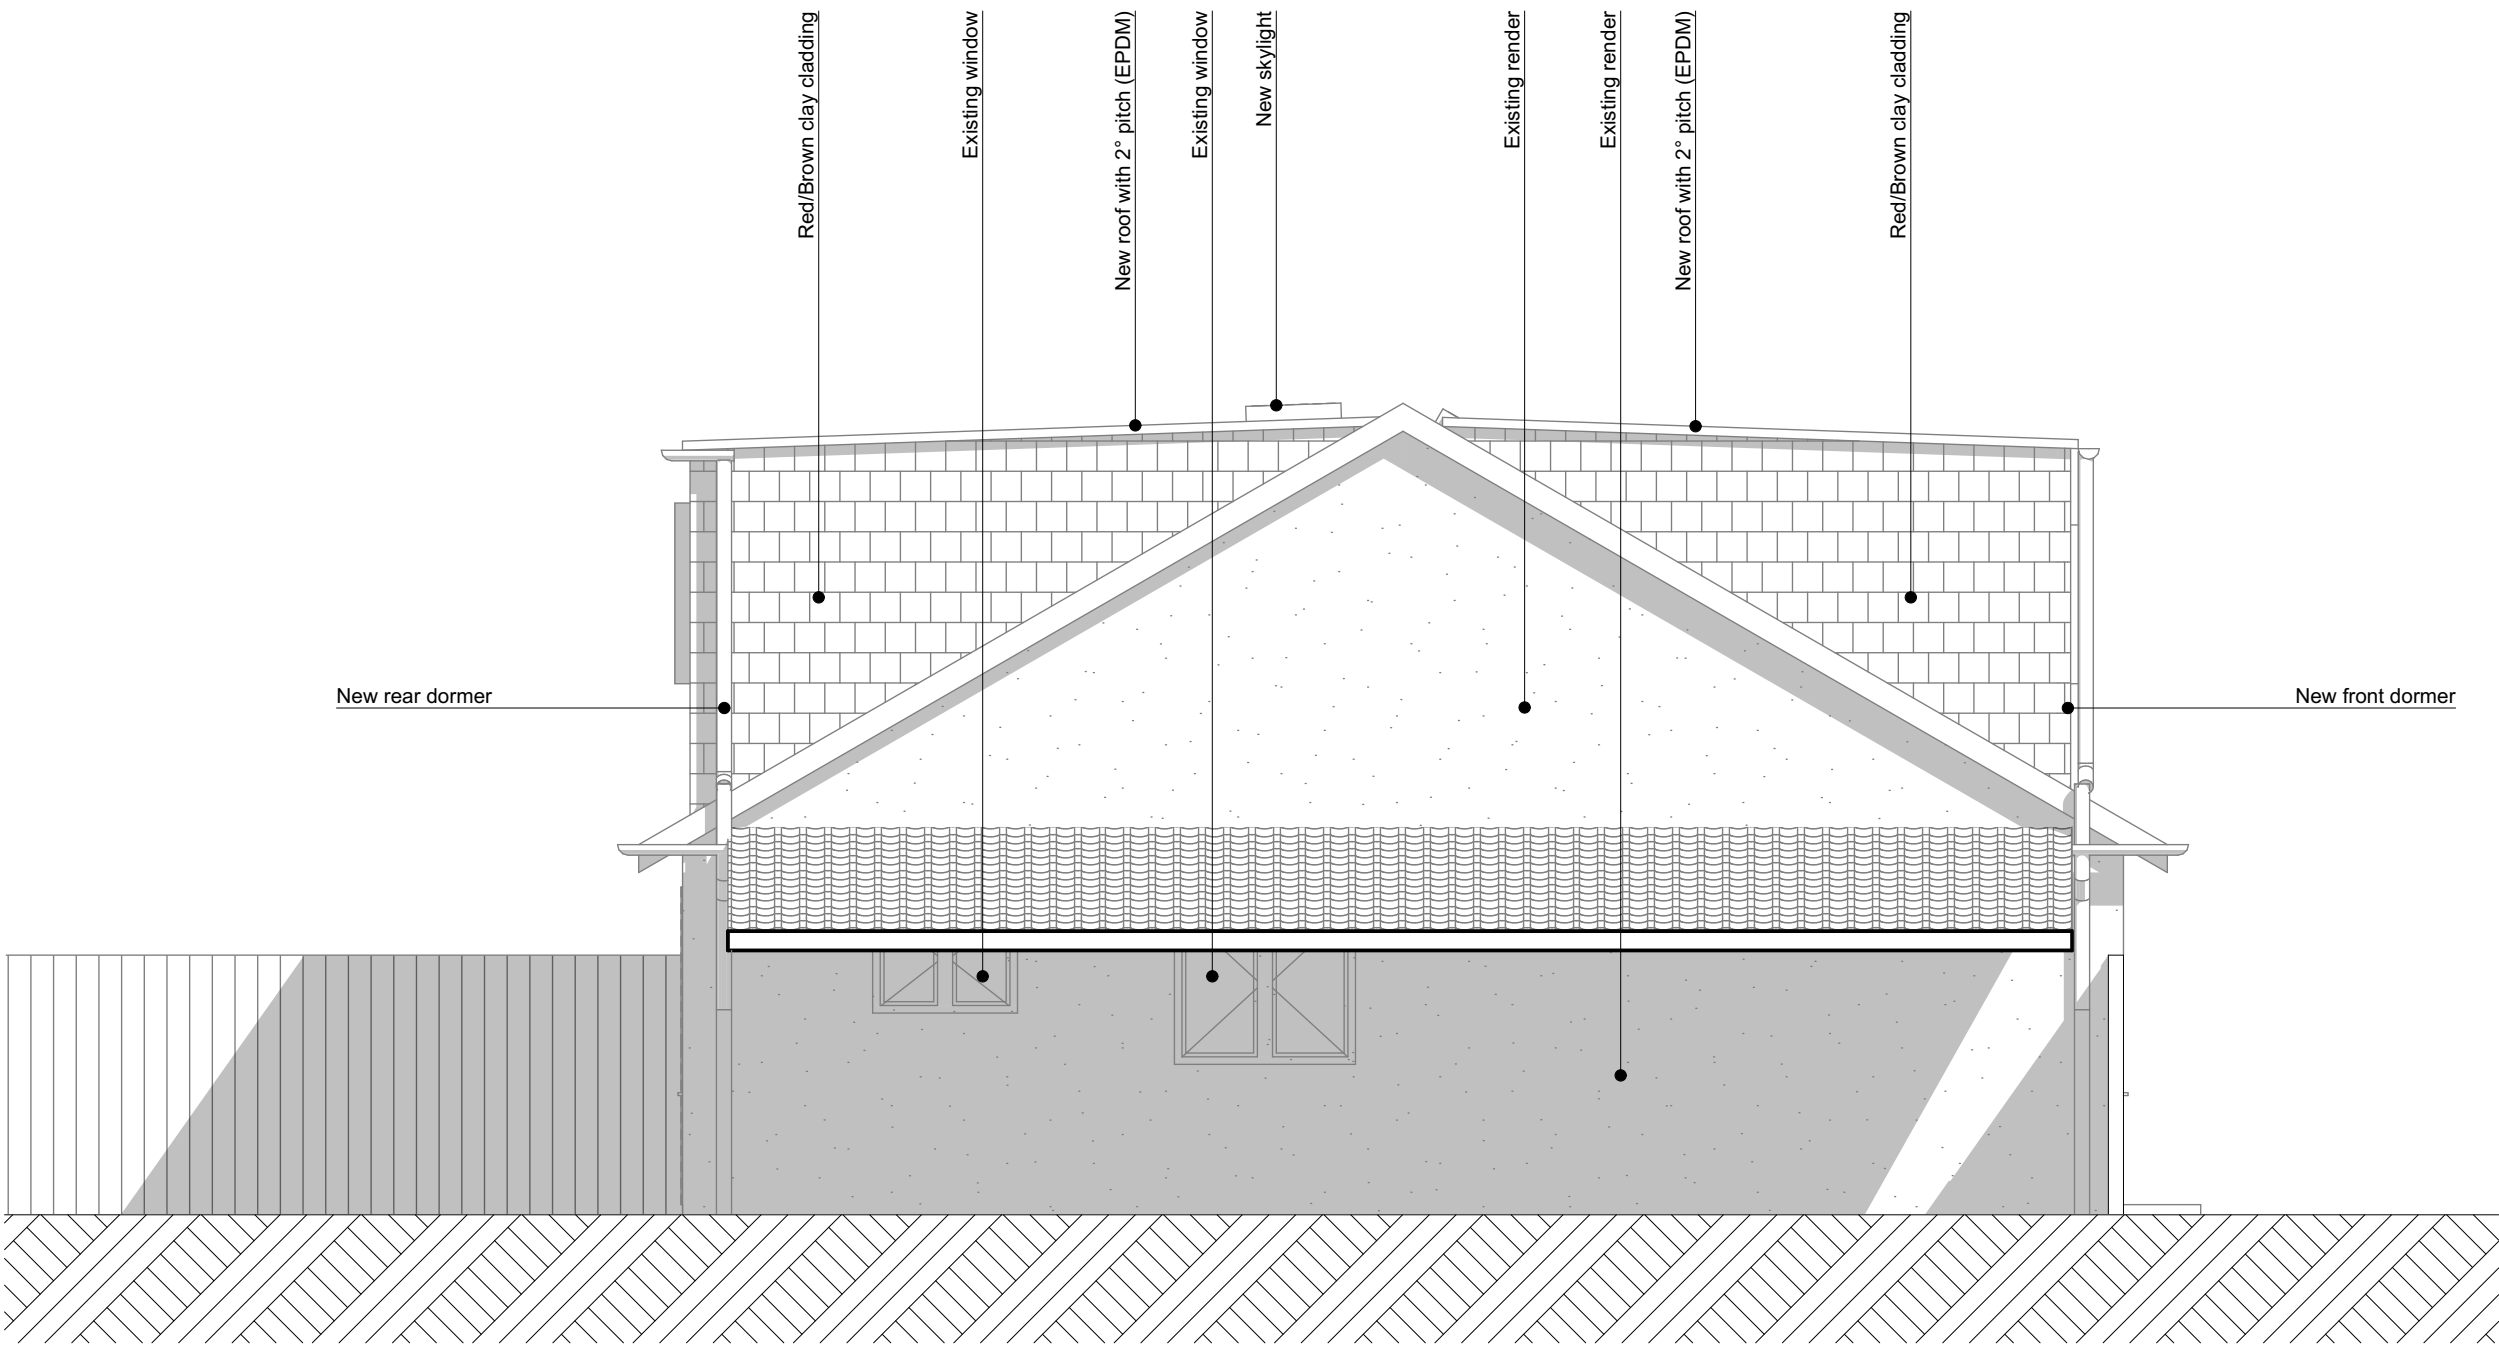

Proposed Elevation - South-West
1:50

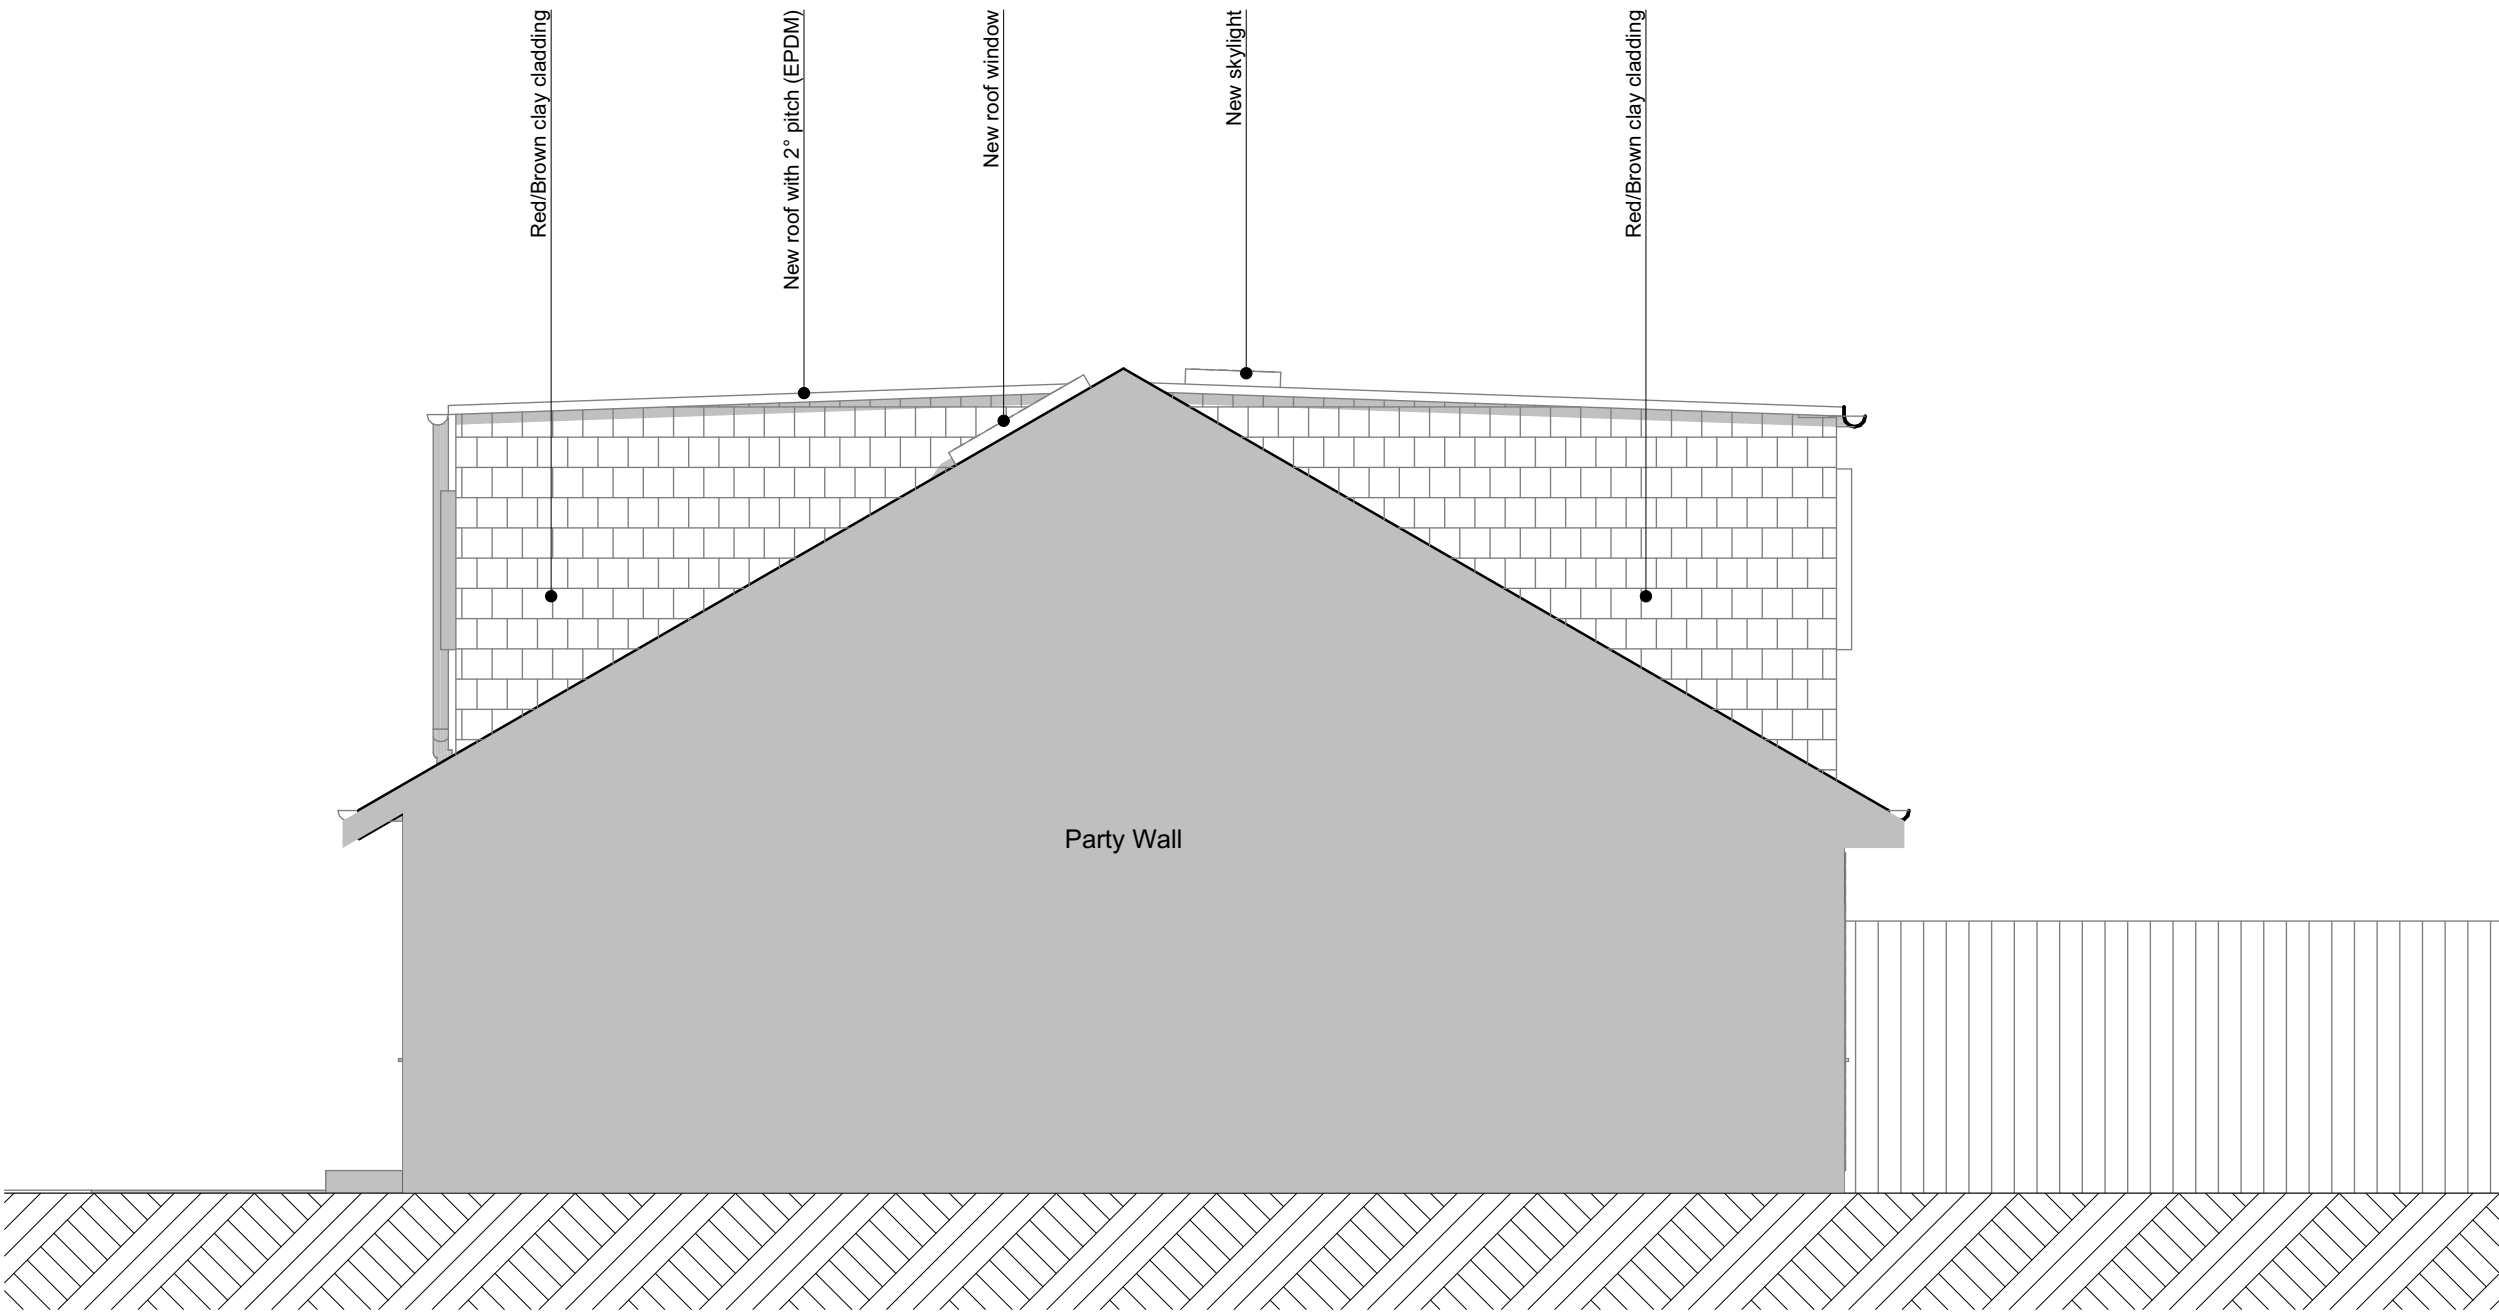

Proposed Elevation - North-East
1:50

© GRKA 2026
NOT TO BE SCALED. DIMENSIONS TO BE CHECKED ON SITE
SCALING FOR LOCAL AUTHORITY PURPOSES ONLY



Location Plan Scale 1:1250

Ordnance Survey, (c) Crown Copyright 2026. All rights reserved. Licence number 100022432

PLANNING APPROVAL

Revision	Description	Date	Drawn

Designer :
GRKA
GRK Architecture
www.grka.co.uk

Project :
Lysander Way
Proposed Plans

Drawing :
Proposed Elevations

Date :
August 2026
Scale :
1:50 @ A1
Drawing No. :
216 / 105
Status :
Revision: