


PLANNING APPROVAL			
Revision	Description	Date	Drawn

Designer :

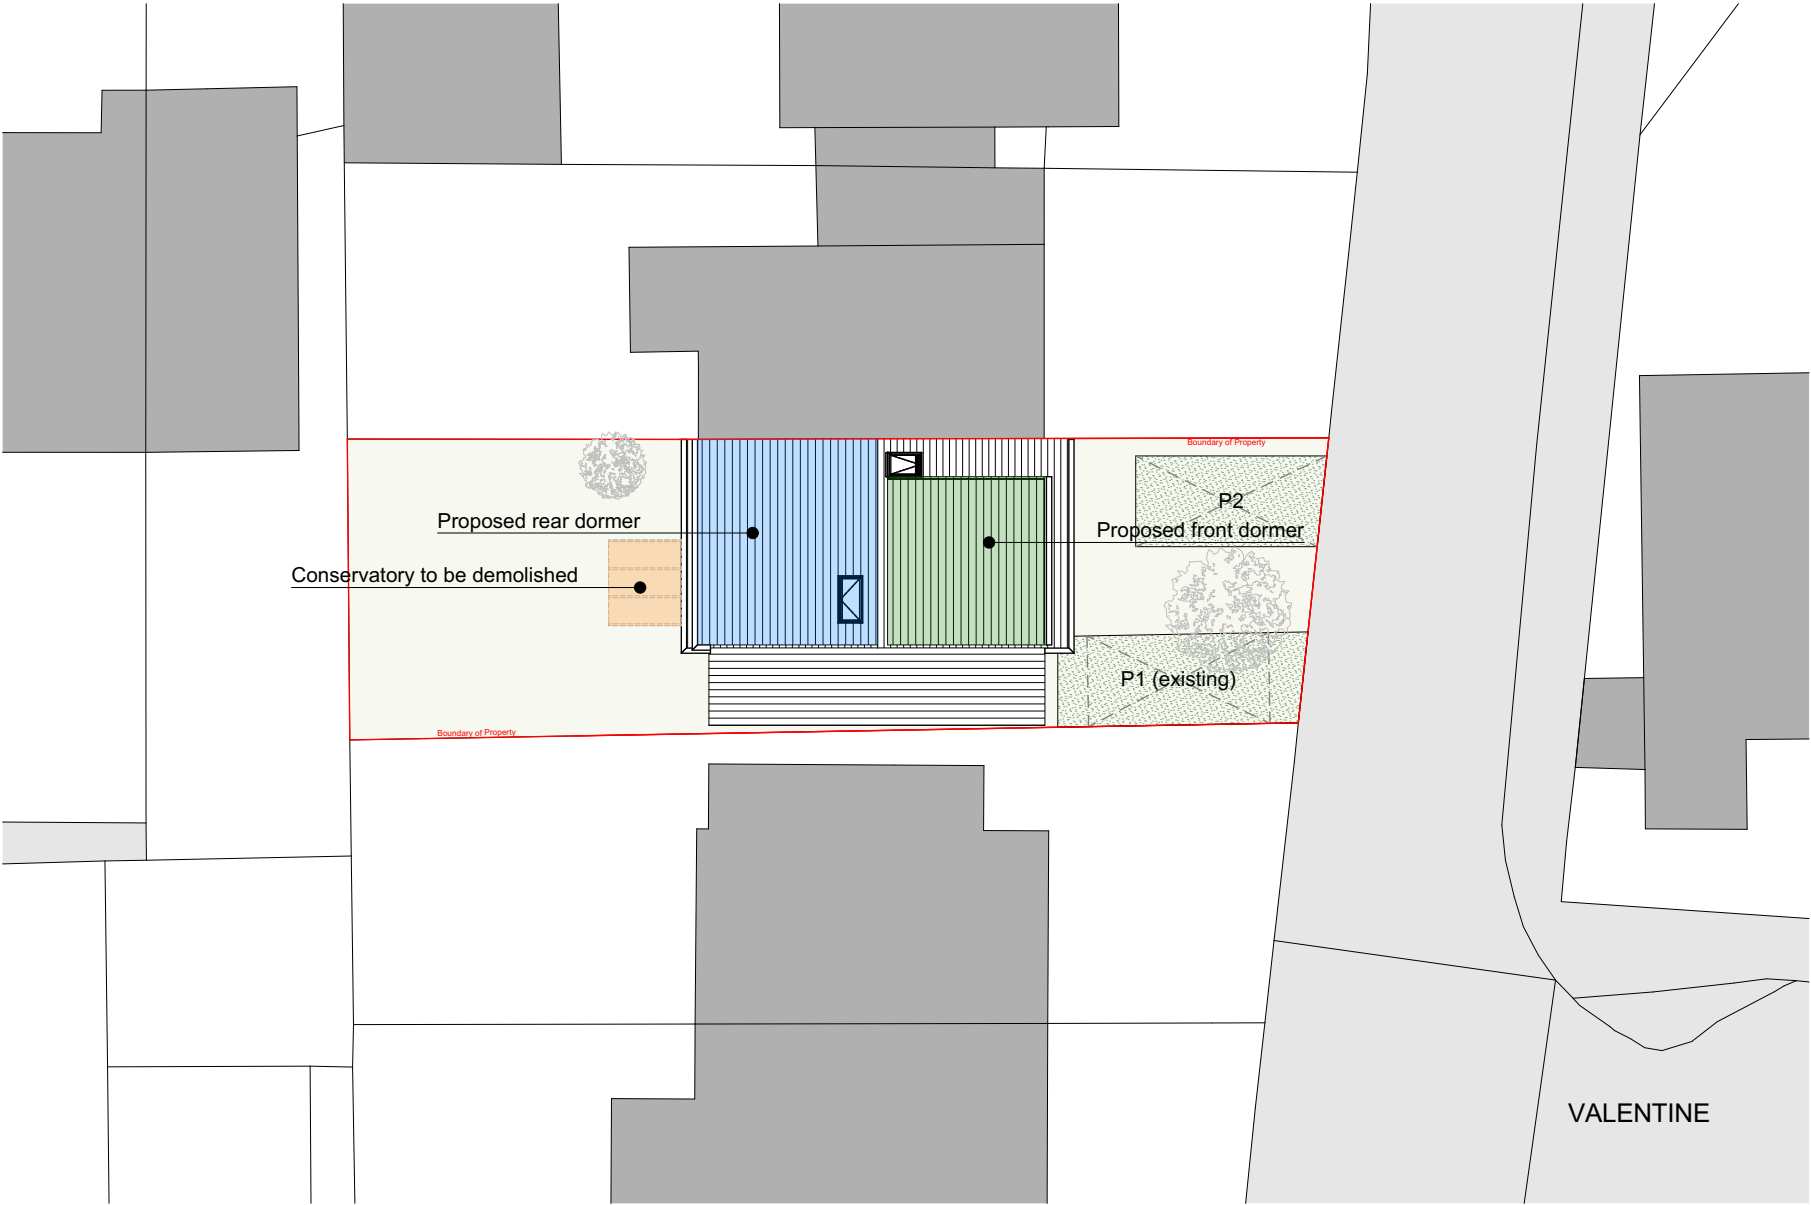

Project :

Lysander Way
Proposed Plans

Drawing :

Block Plan

Date :
August 2026

Scale :
1:200 @ A1

Drawing No. :

216 / 101

Status :

Revision: