

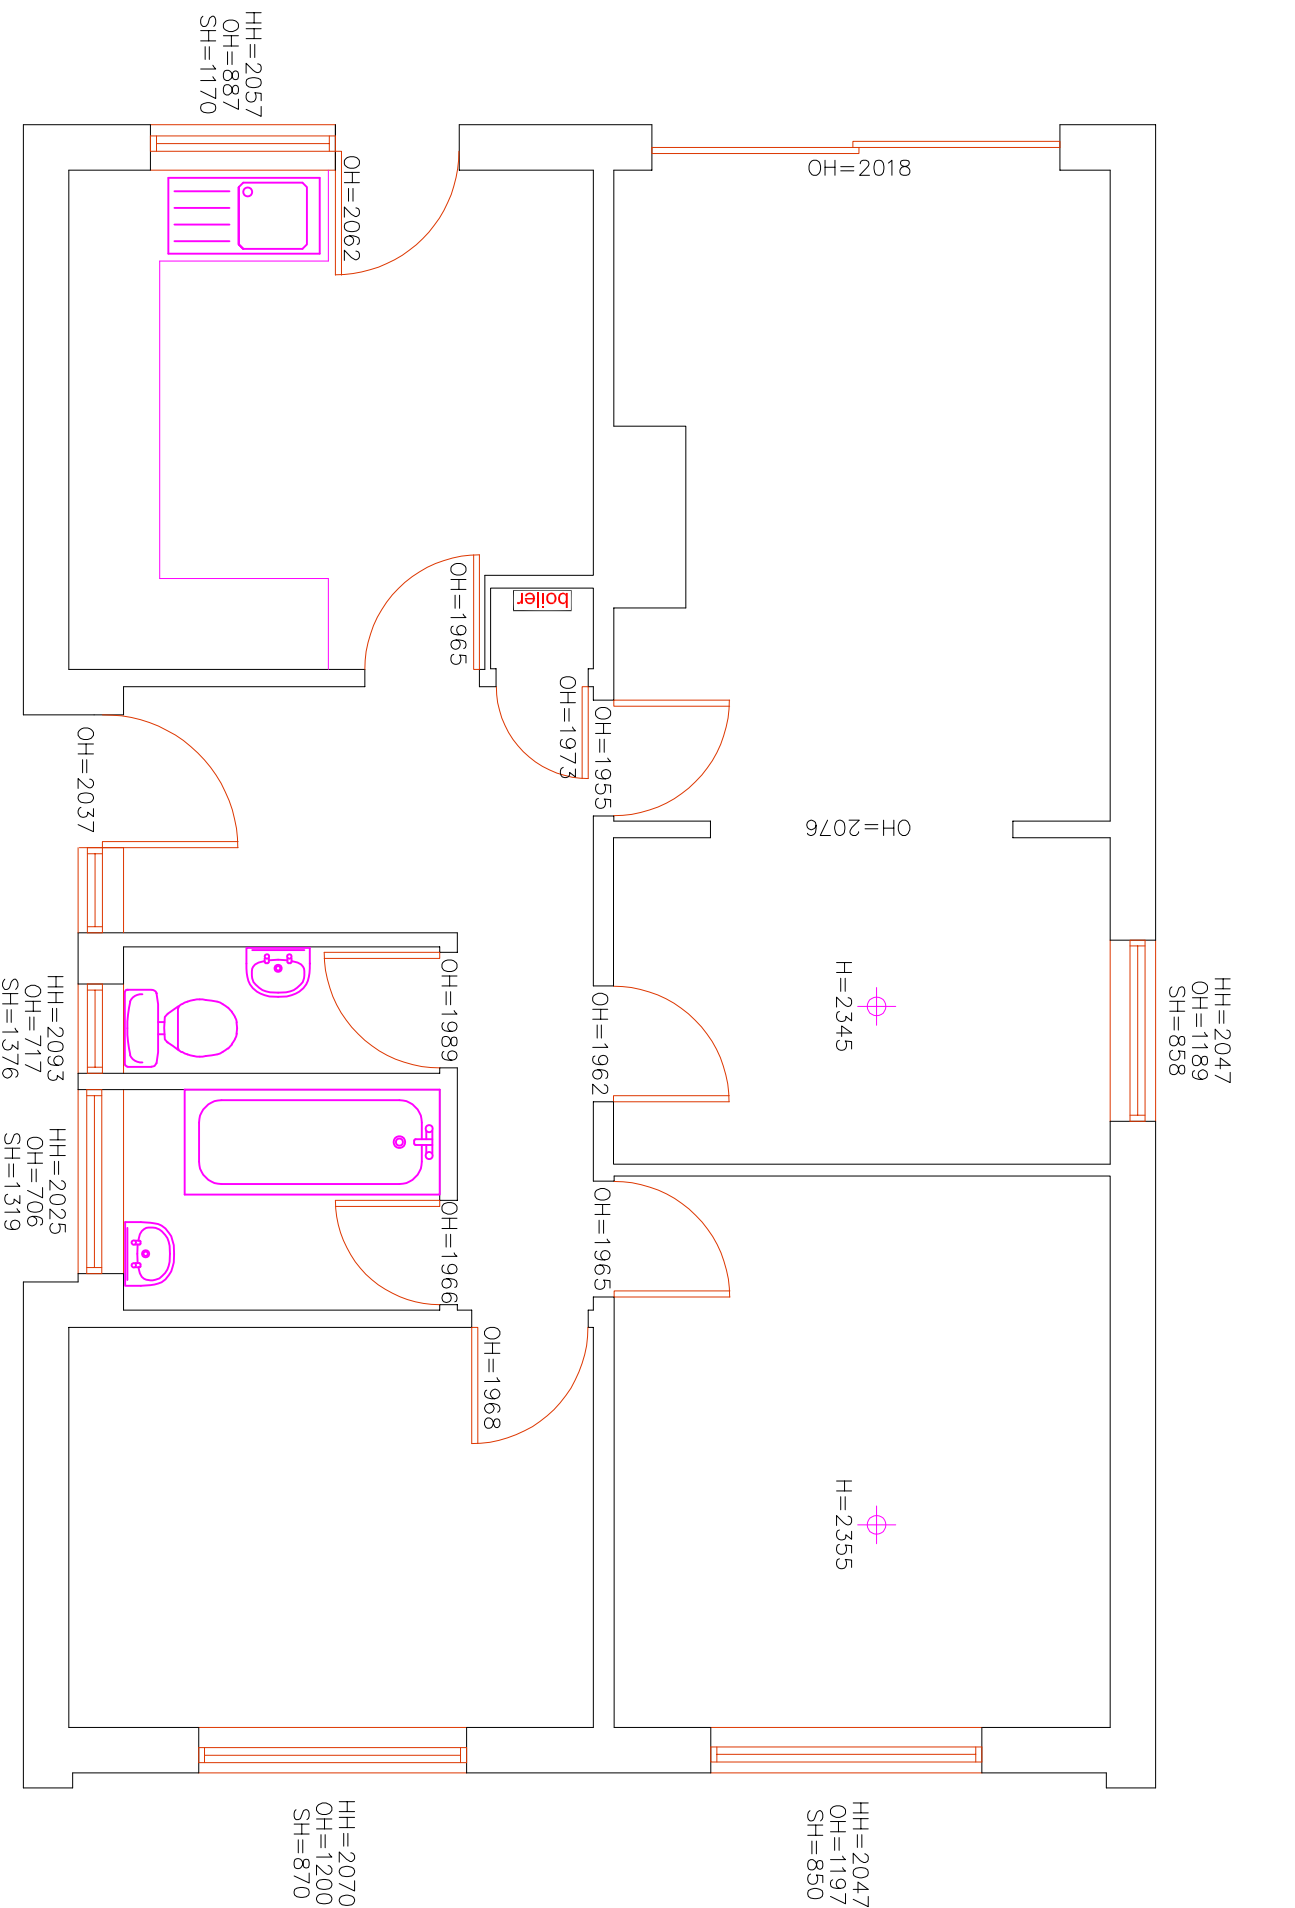
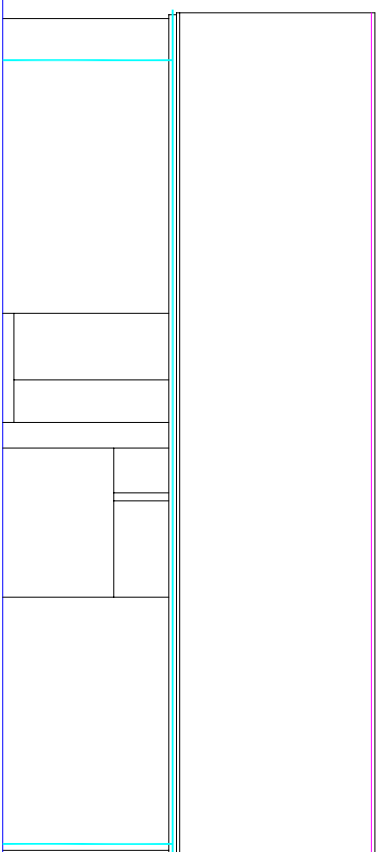
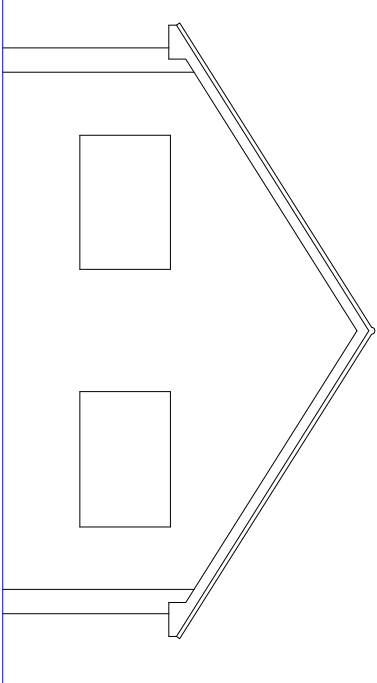
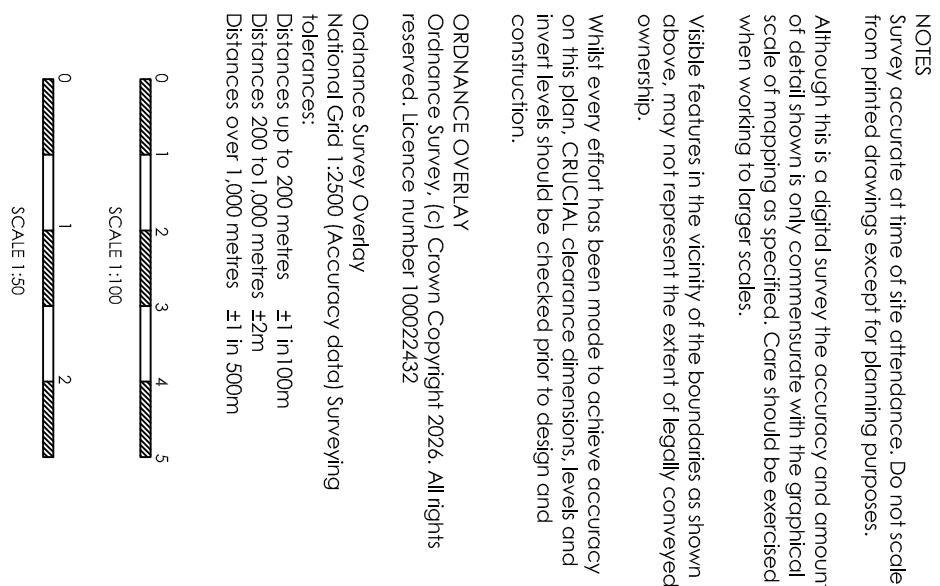
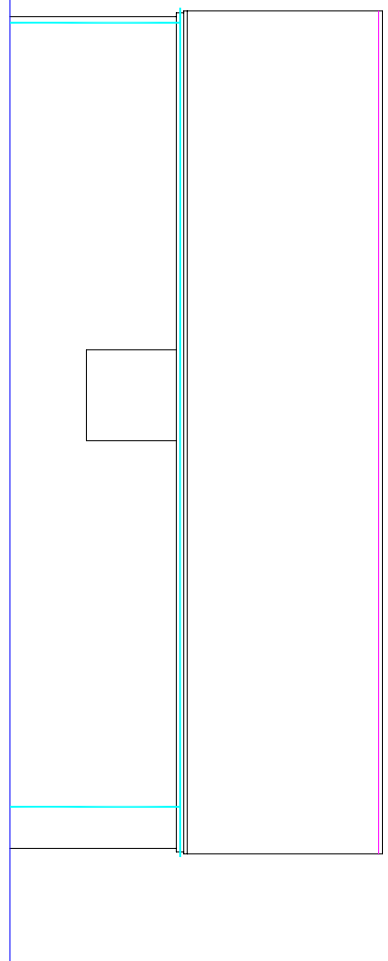


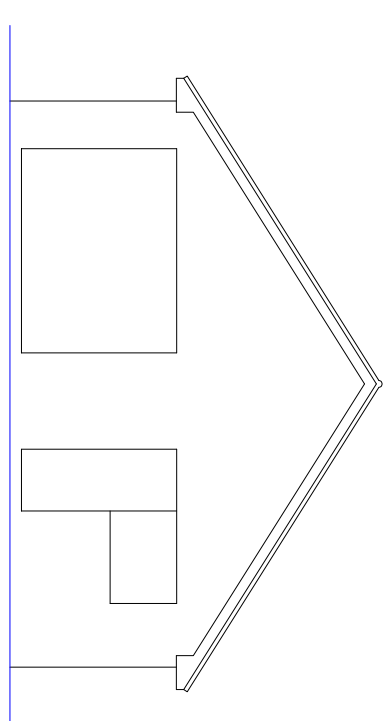

existing ground floor plan 1:50

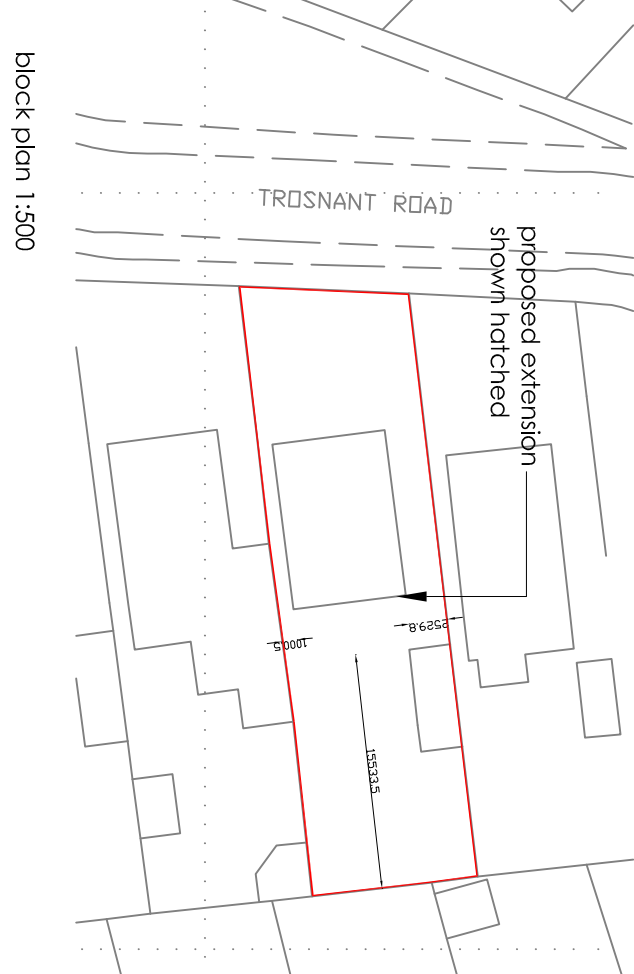