




RP4 - RP4' RUSH PASTURE CROSS-SECTION

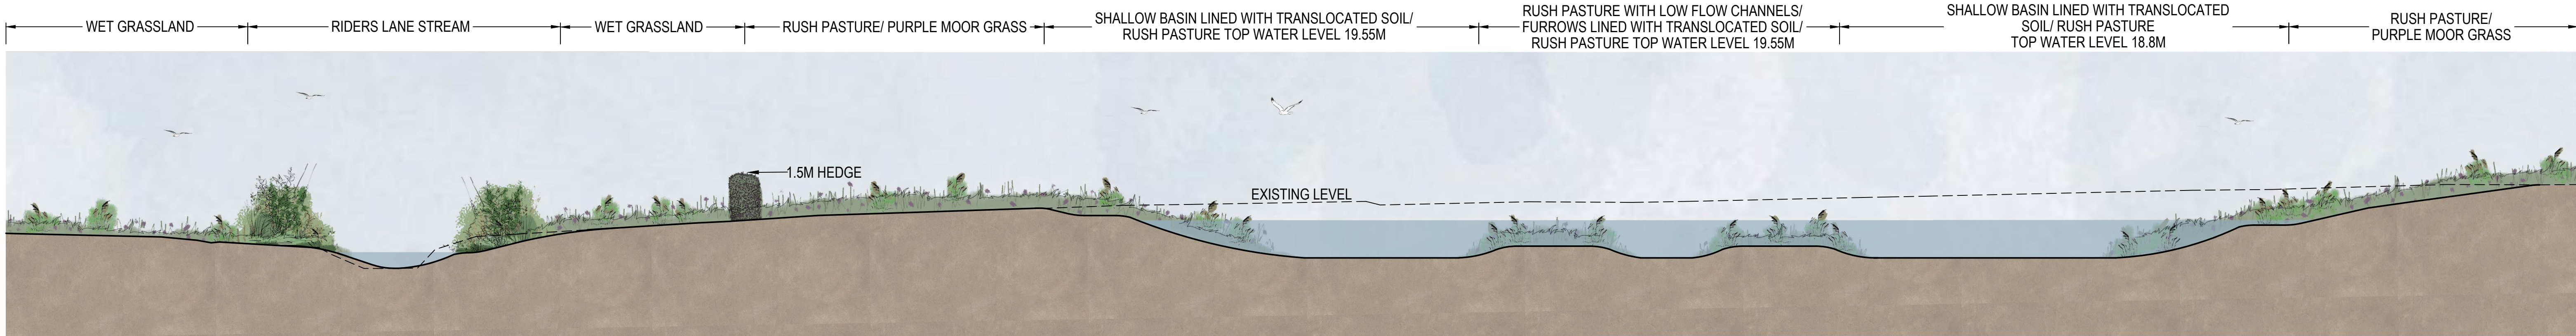


RP5 - RP5' RUSH PASTURE CROSS-SECTION

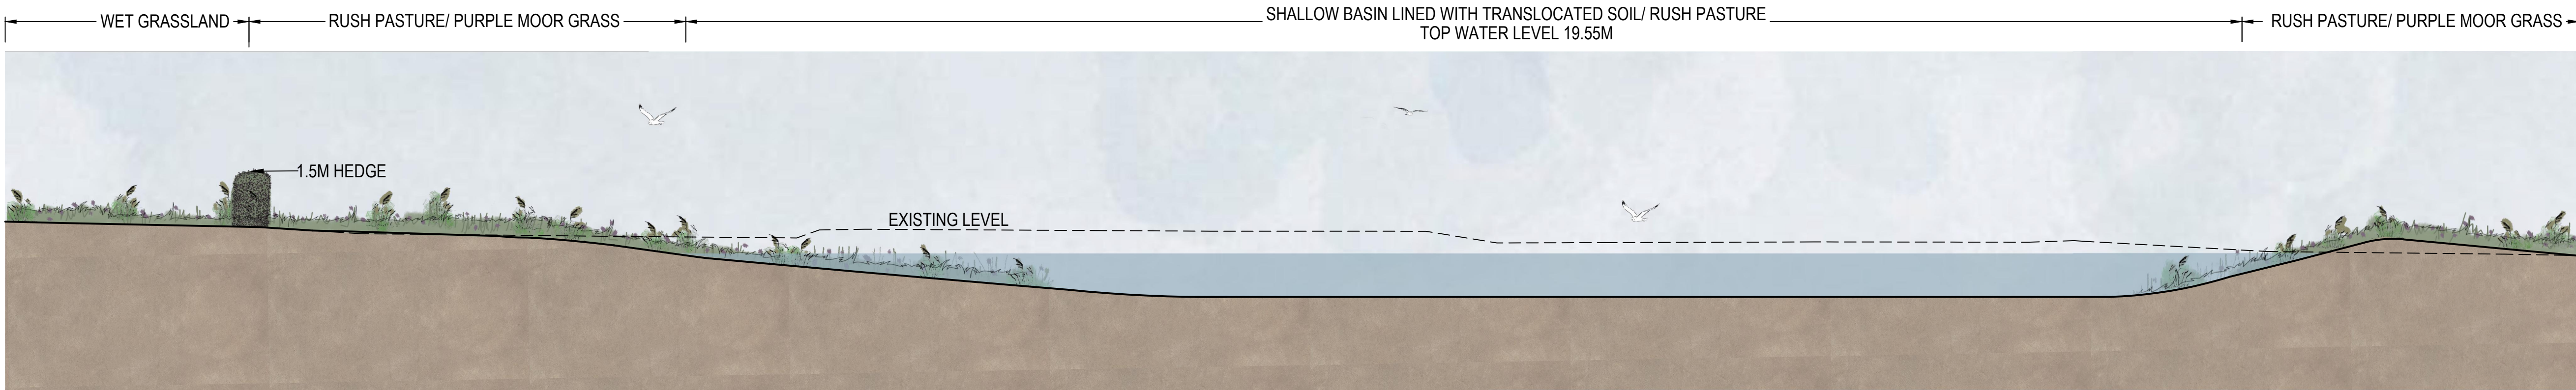


RP6 - RP6' RUSH PASTURE CROSS-SECTION

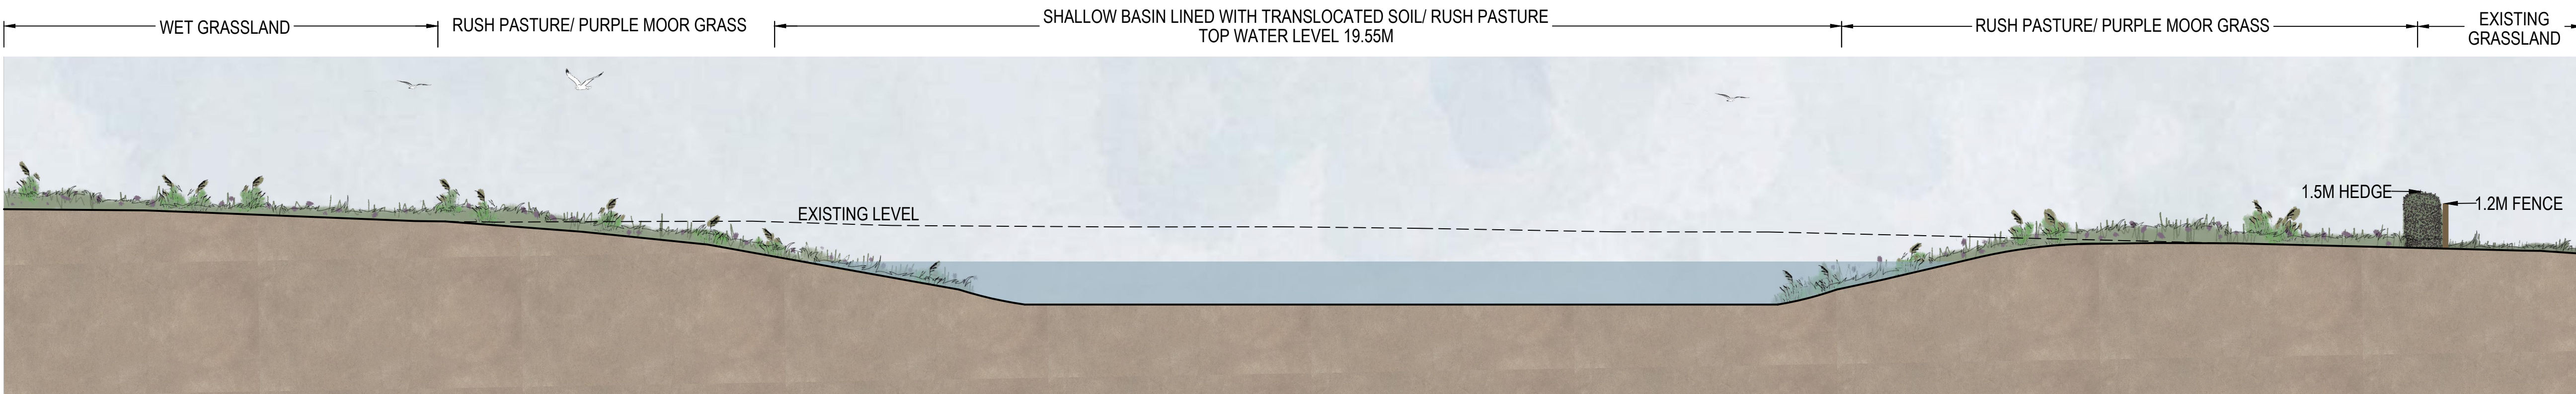

RP7 - RP7' RUSH PASTURE CROSS-SECTION

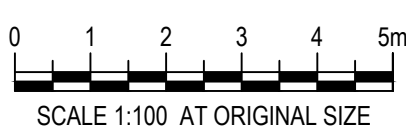

CROSS SECTION LOCATIONS

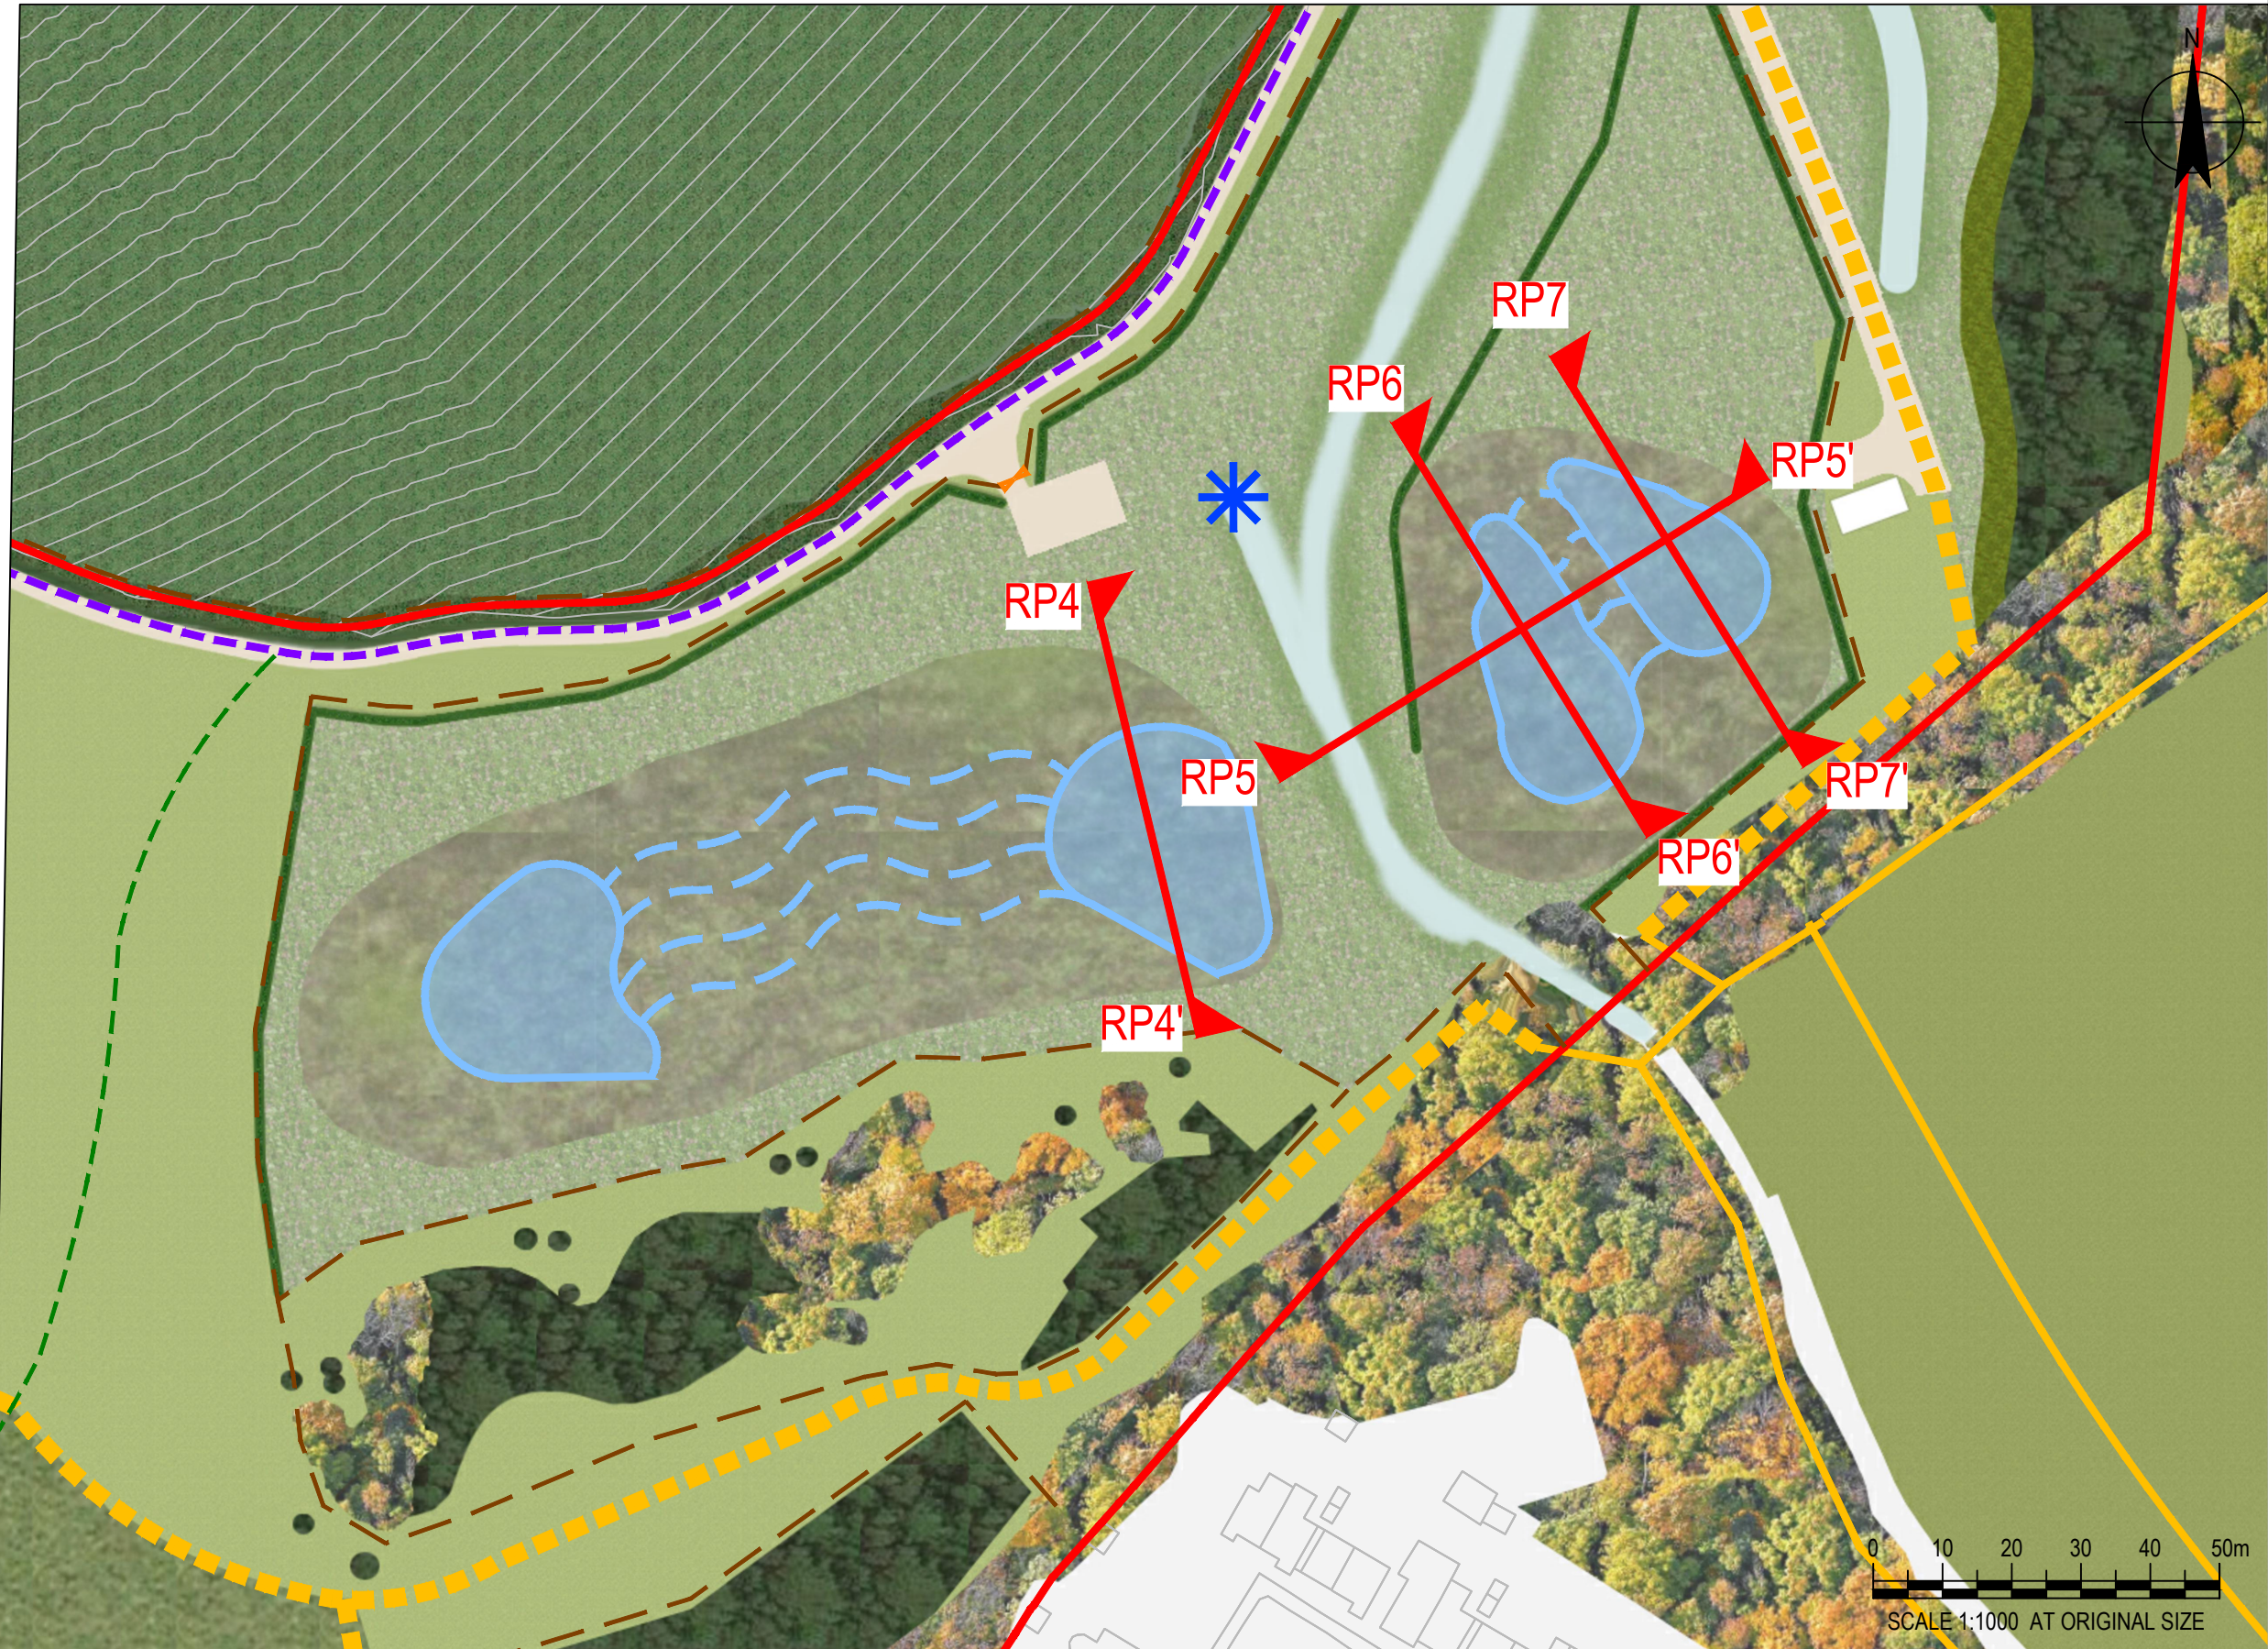

NOTE:
BASIN PROFILE TO HAVE APPROXIMATE 1:100
GRADIENT TO PROVIDE SUITABLE CROSS FLOW
OF WATER THROUGH THE DRAINAGE FEATURE
BEFORE OUTFALLING TO RIDERS LANE STREAM.
HYDROLOGICAL CONNECTIVITY ACHIEVED
THROUGH MULTIPLE LOW FLOW CHANNELS/
FURROWS.

REFERENCE DOCUMENTS AND DRAWINGS

PLEASE REFER TO THE BELOW PHASE 7 AND 8 DRAWINGS:
HTR-GHD-P8-RP-DR-T-0001 - APPLICATION BOUNDARY
HTR-GHD-P8-RP-DR-T-0002 - APPLICATION BOUNDARY IN RELATION TO CONSERVATION AREA
HTR-GHD-P8-RP-DR-T-0004 - WESTERN SECTION
HTR-GHD-P8-RP-DR-T-0005 - EASTERN SECTION
HTR-GHD-P8-RP-DR-T-0006-10 - GENERAL ARRANGEMENT SHEETS 1-5
HTR-GHD-P8-RP-DR-T-0011 - EXISTING LOCATION PLAN
HTR-GHD-P8-RP-DR-T-0012 - RUSH PASTURE PLAN
HTR-GHD-P8-RP-DR-T-0013 - RUSH PASTURE CROSS SECTIONS SHEET 1
HTR-GHD-P8-RP-DR-T-0014 - RUSH PASTURE CROSS SECTIONS SHEET 2
HTR-GHD-P8-RP-DR-T-0015 - RECREATIONAL ACCESS
HTR-GHD-P8-RP-DR-T-0016 - REALIGNED RIDERS LANE CHANNEL CROSS SECTIONS
HTR-GHD-P8-RP-DR-T-0017 - REALIGNED DURRANTS STREAM CROSS SECTIONS

P02	FOR INFORMATION	SWG	TG	01/09/2026
P01	FOR INFORMATION	SWG	SWG	05/08/2026
Rev	Description	Checked	Approved	Date
Author	ER	Drafting Check	SWG	
Designer	ER	Design Check	SWG	

Telephone: Havant (023) 9249 9888
Fax: Havant (023) 9245 3632
Website: www.portsmouthwater.co.uk
Registered Office: PO Box 8 West Street
Havant Hampshire PO9 1LG
REGISTERED IN ENGLAND No. 2536455



Client PORTSMOUTH WATER

Project HAVANT THICKET RESERVOIR

Status FOR INFORMATION Status Code S2

Drawing Title PHASE 7 AND 8
REMAINING LANDSCAPE AREAS
RUSH PASTURE - ILLUSTRATIVE
CROSS SECTIONS SHEET 2 OF 2
Drawing No. HTR-GHD-P8-RP-DR-T-0014
Rev P02