

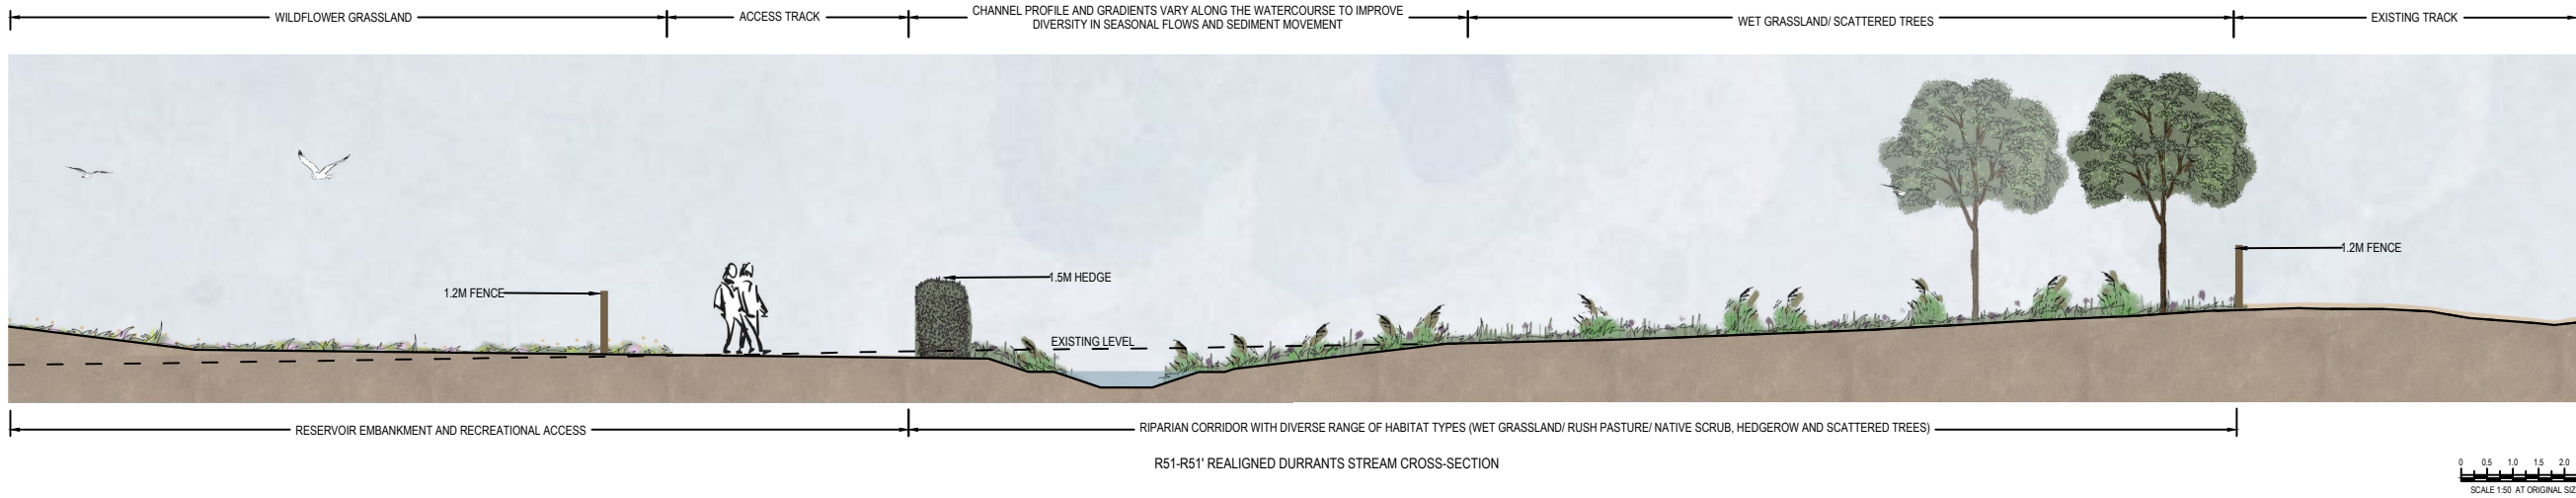
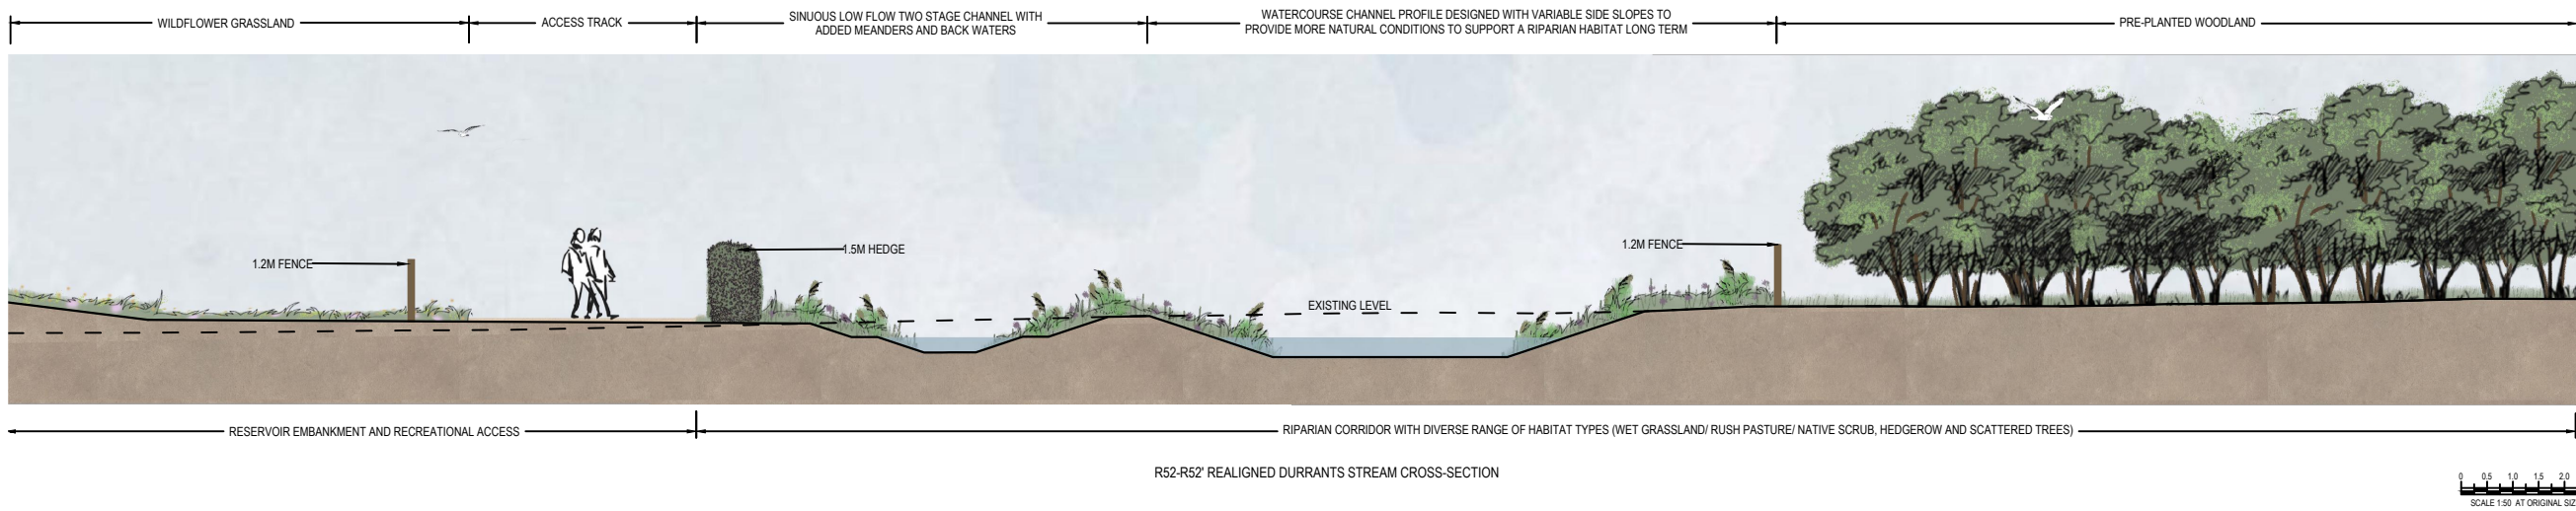


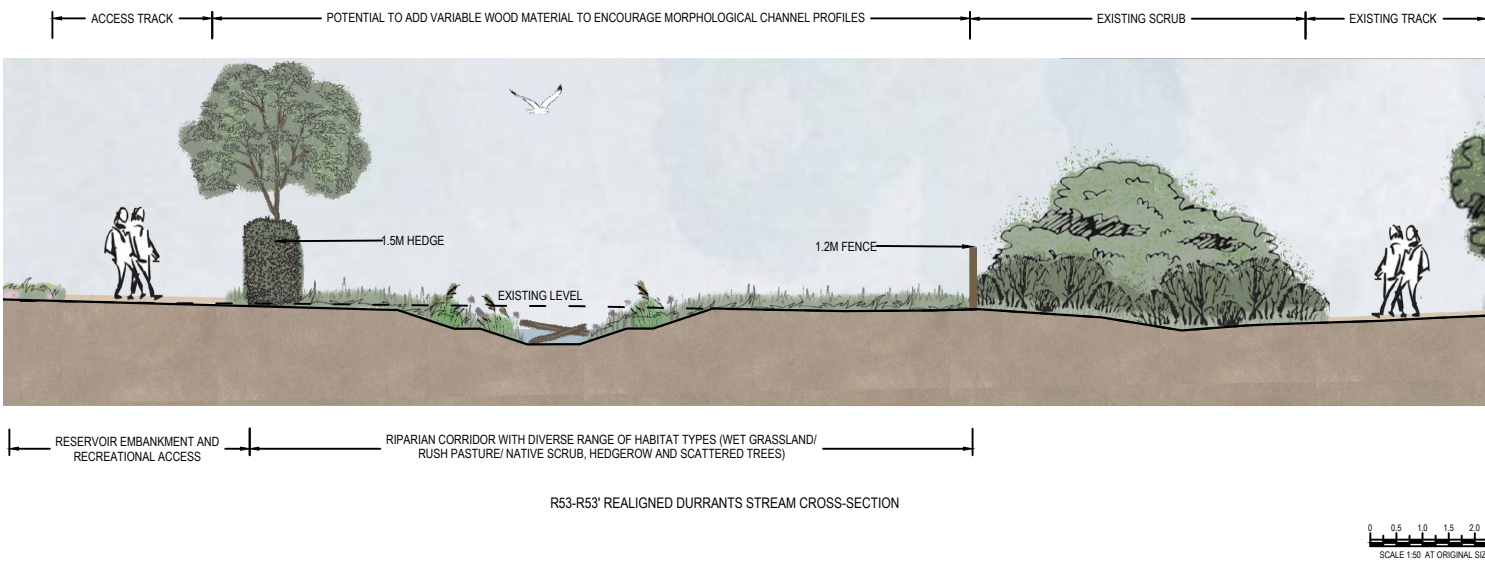

CROSS SECTION LOCATIONS

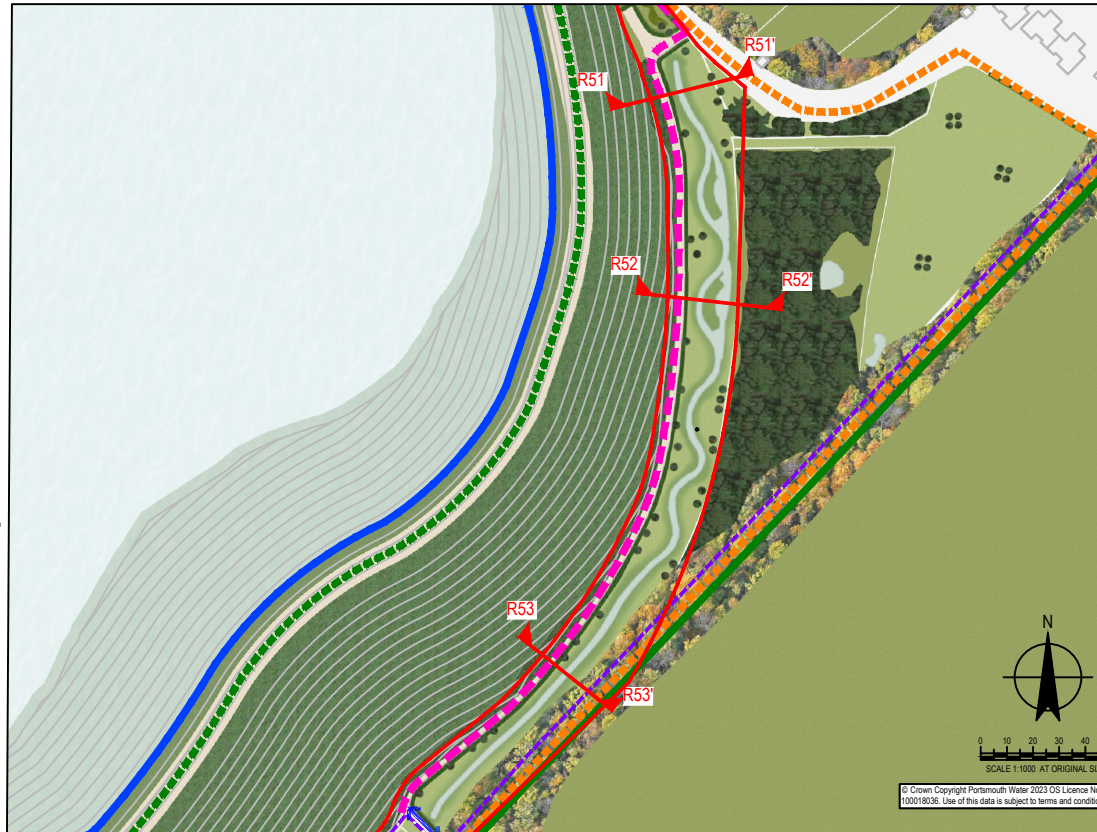

REFERENCE DOCUMENTS AND DRAWINGS

PLEASE REFER TO THE BELOW PHASE 7 AND 8 DRAWINGS:  
HTR-GHD-P8-RP-DR-T-0001 - APPLICATION BOUNDARY  
HTR-GHD-P8-RP-DR-T-0002 - APPLICATION BOUNDARY IN RELATION TO CONSERVATION AREA  
HTR-GHD-P8-RP-DR-T-0004 - WESTERN SECTION  
HTR-GHD-P8-RP-DR-T-0005 - EASTERN SECTION  
HTR-GHD-P8-RP-DR-T-0006-10 - GENERAL ARRANGEMENT SHEETS 1-5  
HTR-GHD-P8-RP-DR-T-0011 - EXISTING LOCATION PLAN  
HTR-GHD-P8-RP-DR-T-0012 - RUSH PASTURE PLAN  
HTR-GHD-P8-RP-DR-T-0013 - RUSH PASTURE CROSS SECTIONS SHEET 1  
HTR-GHD-P8-RP-DR-T-0014 - RUSH PASTURE CROSS SECTIONS SHEET 2  
HTR-GHD-P8-RP-DR-T-0015 - RECREATIONAL ACCESS  
HTR-GHD-P8-RP-DR-T-0016 - REALIGNED RIDERS LANE CHANNEL CROSS SECTIONS  
HTR-GHD-P8-RP-DR-T-0017 - REALIGNED DURRANTS STREAM CROSS SECTIONS

|                     |     |    |            |
|---------------------|-----|----|------------|
| P04 FOR INFORMATION | SWG | TG | 04/09/2020 |
| P03 FOR INFORMATION | SWG | TG | 01/09/2020 |
| P02 FOR INFORMATION | SWG | TG | 13/08/2020 |
| P01 FOR INFORMATION | SWG | TG | 11/05/2020 |

| Rev      | Description | Checked        | Approved | Date |
|----------|-------------|----------------|----------|------|
| Author   | ER          | Drafting Check | SWG      |      |
| Designer | ER          | Design Check   | SWG      |      |

Telephone: Havant (023) 9249 9888  
Fax: Havant (023) 9245 3632  
Website: [www.portsmouthwater.co.uk](http://www.portsmouthwater.co.uk)  
Registered Office: PO Box 8 West Street  
Havant Hampshire PO9 1LG  
REGISTERED IN ENGLAND No. 2536455



**Future Water**  
MJJV Ltd

**GHD**

Project No.  
12547181

|                         |                          |               |                                                                                           |             |     |
|-------------------------|--------------------------|---------------|-------------------------------------------------------------------------------------------|-------------|-----|
| Client                  | PORTSMOUTH WATER         | Status        | FOR INFORMATION                                                                           | Status Code | S2  |
| Project                 | HAVANT THICKET RESERVOIR | Drawing Title | PHASE 7 AND 8<br>REMAINING LANDSCAPE AREAS<br>REALIGNED DURRANTS STREAM<br>CROSS SECTIONS | Size        | A0  |
| HTR-GHD-P8-RP-DR-T-0017 |                          |               |                                                                                           | Rev         | P04 |