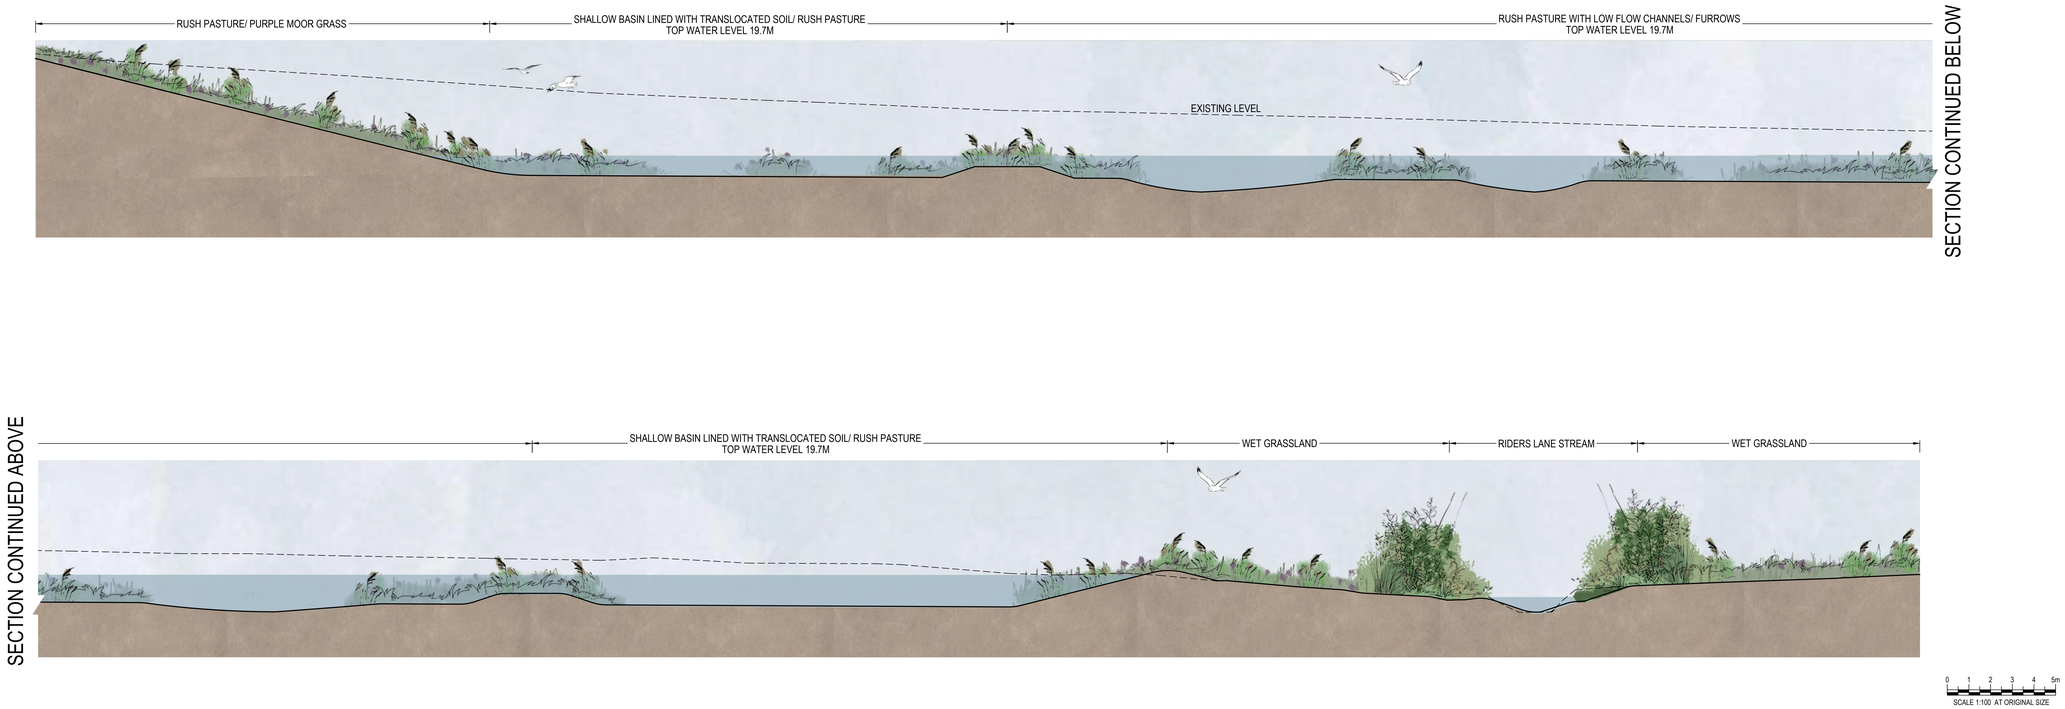

RP1 - RP1' RUSH PASTURE CROSS-SECTION

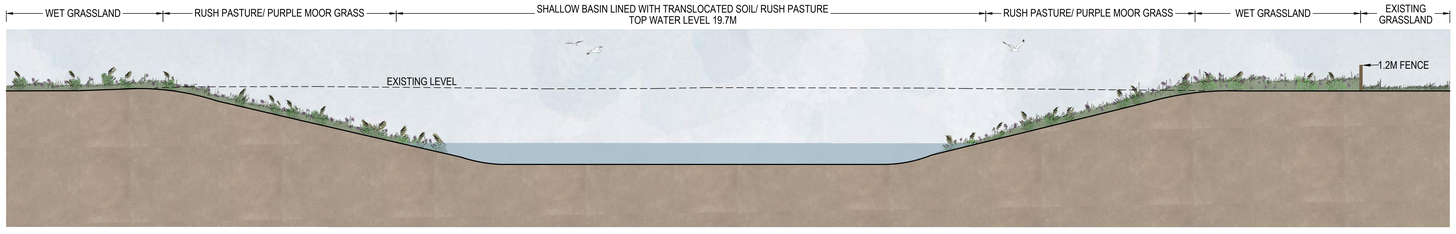

RP2 - RP2' RUSH PASTURE CROSS-SECTION

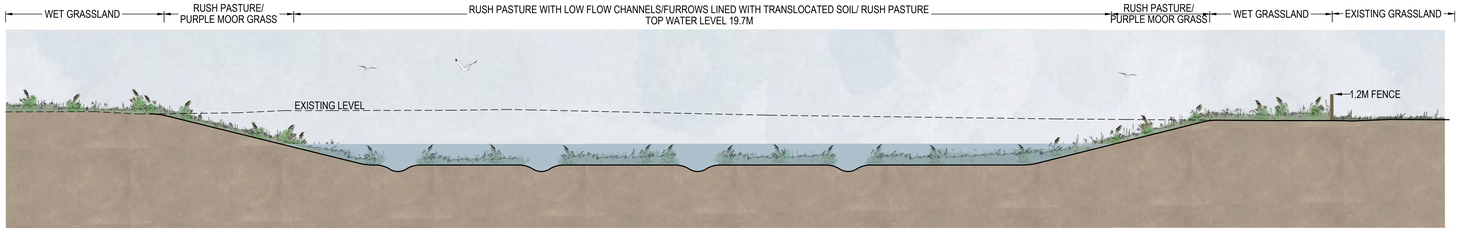

RP3 - RP3' RUSH PASTURE CROSS-SECTION

0 1 2 3 4 5m
SCALE 1:100 AT ORIGINAL SIZE

CROSS SECTION LOCATIONS

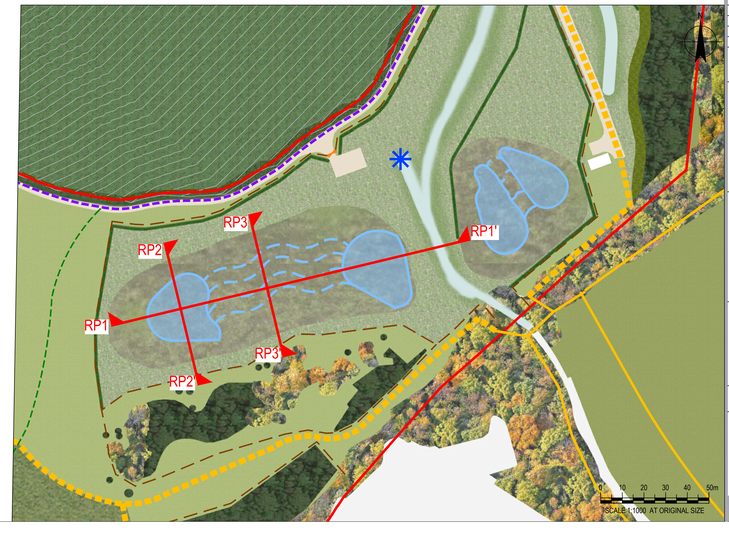

NOTE:
BASIN PROFILE TO HAVE APPROXIMATE 1:100 GRADIENT TO PROVIDE SUITABLE CROSS FLOW OF WATER THROUGH THE DRAINAGE FEATURE BEFORE OUTFALLING TO RIDERS LANE STREAM. HYDROLOGICAL CONNECTIVITY ACHIEVED THROUGH MULTIPLE LOW FLOW CHANNELS/ FURROWS.

REFERENCE DOCUMENTS AND DRAWINGS

PLEASE REFER TO THE BELOW PHASE 7 AND 8 DRAWINGS:
HTR-GHD-P8-RP-DR-T-0001 - APPLICATION BOUNDARY
HTR-GHD-P8-RP-DR-T-0002 - APPLICATION BOUNDARY IN RELATION TO CONSERVATION AREA
HTR-GHD-P8-RP-DR-T-0004 - WESTERN SECTION
HTR-GHD-P8-RP-DR-T-0005 - EASTERN SECTION
HTR-GHD-P8-RP-DR-T-0006-10 - GENERAL ARRANGEMENT SHEETS 1-5
HTR-GHD-P8-RP-DR-T-0011 - EXISTING LOCATION PLAN
HTR-GHD-P8-RP-DR-T-0012 - RUSH PASTURE PLAN
HTR-GHD-P8-RP-DR-T-0013 - RUSH PASTURE CROSS SECTIONS SHEET 1
HTR-GHD-P8-RP-DR-T-0014 - RUSH PASTURE CROSS SECTIONS SHEET 2
HTR-GHD-P8-RP-DR-T-0015 - RECREATIONAL ACCESS
HTR-GHD-P8-RP-DR-T-0016 - REALIGNED RIDERS LANE CHANNEL CROSS SECTIONS
HTR-GHD-P8-RP-DR-T-0017 - REALIGNED DURRANTS STREAM CROSS SECTIONS

Rev	Description		Checked	Approved	Date
P02	FOR INFORMATION	SWG	TG		01/09/2026
P01	FOR INFORMATION	SWG	SWG		05/08/2026

Author ER | Drafting Check SWG
Designer ER | Design Check SWG

Telephone: Havant (023) 9249 9888
Fax: Havant (023) 9245 3632
Website: www.portsmouthwater.co.uk
Registered Office: PO Box 8 West Street
Havant Hampshire PO9 1LG
REGISTERED IN ENGLAND No. 2536455

Portsmouth Water

Future Water MJJV Ltd

GHD

Project No. 12547181

Client: PORTSMOUTH WATER

Project: HAVANT THICKET RESERVOIR

Status: FOR INFORMATION | Status Code: S2

Drawing Title: PHASE 7 AND 8 REMAINING LANDSCAPE AREAS RUSH PASTURE - ILLUSTRATIVE CROSS SECTIONS SHEET 1 OF 2

Size: A0

Drawing No.: HTR-GHD-P8-RP-DR-T-0013

Rev: P02