



- NOTES**
1. ALL DIMENSIONS ARE IN MILLIMETRES UNLESS NOTED OTHERWISE (MM).
 2. ALL LEVELS ARE IN METRES TO ORDNANCE DATUM UNDO.
 3. TWL = TOP OF WATER LEVEL.
- Key**
- Phase 7 and 8 Reserved Matters Application boundary
- Existing**
- Permissive path - pedestrian use
 - Bridleway - pedestrian, cycle and equestrian use
 - Long distance path
 - Path - pedestrian and cycle use
 - Recreational access
- Proposed**
- Permissive path - pedestrian use
 - Bridleway - pedestrian, cycle and equestrian use
 - Path - pedestrian and cycle use
 - Permissive path - pedestrian, cycle, equestrian use
 - Fencing
 - Native Hedgerow
 - Gate



PRECEDENT - CONTROLLED ACCESS



SINGLE KISSING GATE - MINIMUM 2M WIDE



STOCKPROOF FENCE

REFERENCE DOCUMENTS AND DRAWINGS

PLEASE REFER TO THE BELOW PHASE 7 AND 8 DRAWINGS:

- HTR-GHD-P8-RP-DR-T-0001 - APPLICATION BOUNDARY
- HTR-GHD-P8-RP-DR-T-0002 - APPLICATION BOUNDARY IN RELATION TO CONSERVATION AREA
- HTR-GHD-P8-RP-DR-T-0004 - WESTERN SECTION
- HTR-GHD-P8-RP-DR-T-0005 - EASTERN SECTION
- HTR-GHD-P8-RP-DR-T-0006-10 - GENERAL ARRANGEMENT SHEETS 1-5
- HTR-GHD-P8-RP-DR-T-0011 - EXISTING LOCATION PLAN
- HTR-GHD-P8-RP-DR-T-0012 - RUSH PASTURE PLAN
- HTR-GHD-P8-RP-DR-T-0013 - RUSH PASTURE CROSS SECTIONS SHEET 1
- HTR-GHD-P8-RP-DR-T-0014 - RUSH PASTURE CROSS SECTIONS SHEET 2
- HTR-GHD-P8-RP-DR-T-0015 - RECREATIONAL ACCESS
- HTR-GHD-P8-RP-DR-T-0016 - REALIGNED RIDERS LANE CHANNEL CROSS SECTIONS
- HTR-GHD-P8-RP-DR-T-0017 - REALIGNED DURRANTS STREAM CROSS SECTIONS

P04 FOR INFORMATION	SWG	TG	04/09/2026	
P03 FOR INFORMATION	SWG	TG	01/09/2026	
P02 FOR INFORMATION	SWG	TG	05/08/2026	
P01 FOR INFORMATION	SWG	TG	28/07/2026	
Rev	Description	Checked	Approved	Date
author	ST	Drafting Check	SWG	
designer	ST	Design Check	SWG	

Telephone: Havant (023) 9249 9888
Fax: Havant (023) 9245 3632
Website: www.portsmouthwater.co.uk
Registered Office: PO Box 8 West Street
Havant Hampshire PO9 1LG
REGISTERED IN ENGLAND No. 2536455



Client: PORTSMOUTH WATER


Project: HAVANT THICKET RESERVOIR

Status: FOR INFORMATION

Drawing Title: PHASE 7 AND 8
REMAINING LANDSCAPE AREAS
RECREATIONAL ACCESS

Scale: A0
Rev: P04
HTR-GHD-P8-RP-DR-T-0015

RECREATIONAL PATH CROSS SECTIONS:

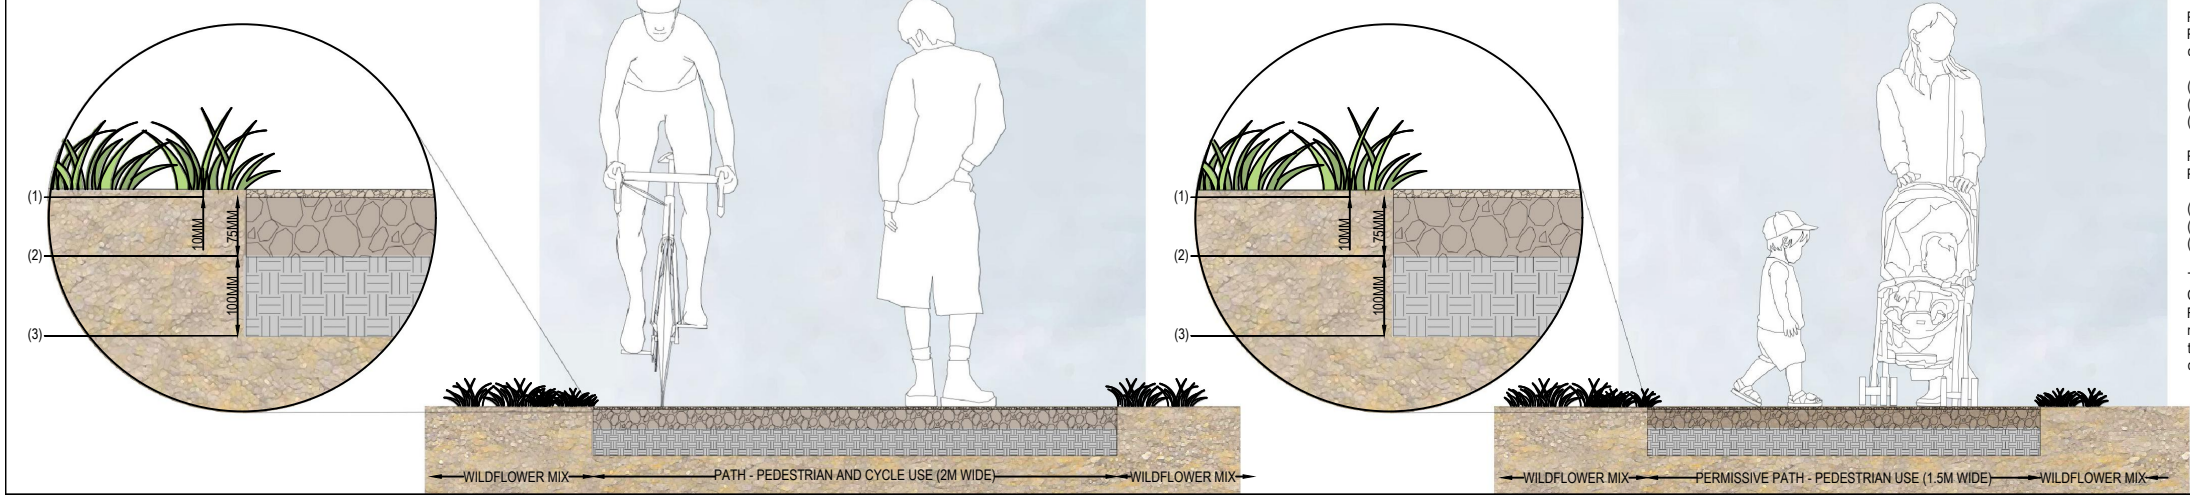

SPECIFICATION:

Path - Pedestrian and Cycle Use
Provide a 2.0m wide shared pedestrian and cycle path comprising:

- (1) - 10mm self-binding gravel topping layer.
- (2) - 75mm compacted self-binding gravel/path gravel layer.
- (3) - 100mm compacted sub-base.

Permissive Path - Pedestrian Use
Provide a 1.5m wide permissive pedestrian path comprising:

- (1) - 10mm self-binding gravel topping layer.
- (2) - 75mm compacted self-binding gravel/path gravel layer.
- (3) - 100mm compacted sub-base.

The path shall be constructed in accordance with Hampshire County Council Standard Detail HCC11/C050 (Type 4 Rural Footway). Self-binding gravel shall comprise a close-graded material (typically 10mm to dust) with sufficient fines content to provide a smooth, firm and durable surface following compaction.



© Crown Copyright Portsmouth Water 2023 OS Licence No. 100018036. Use of this data is subject to terms and conditions.