


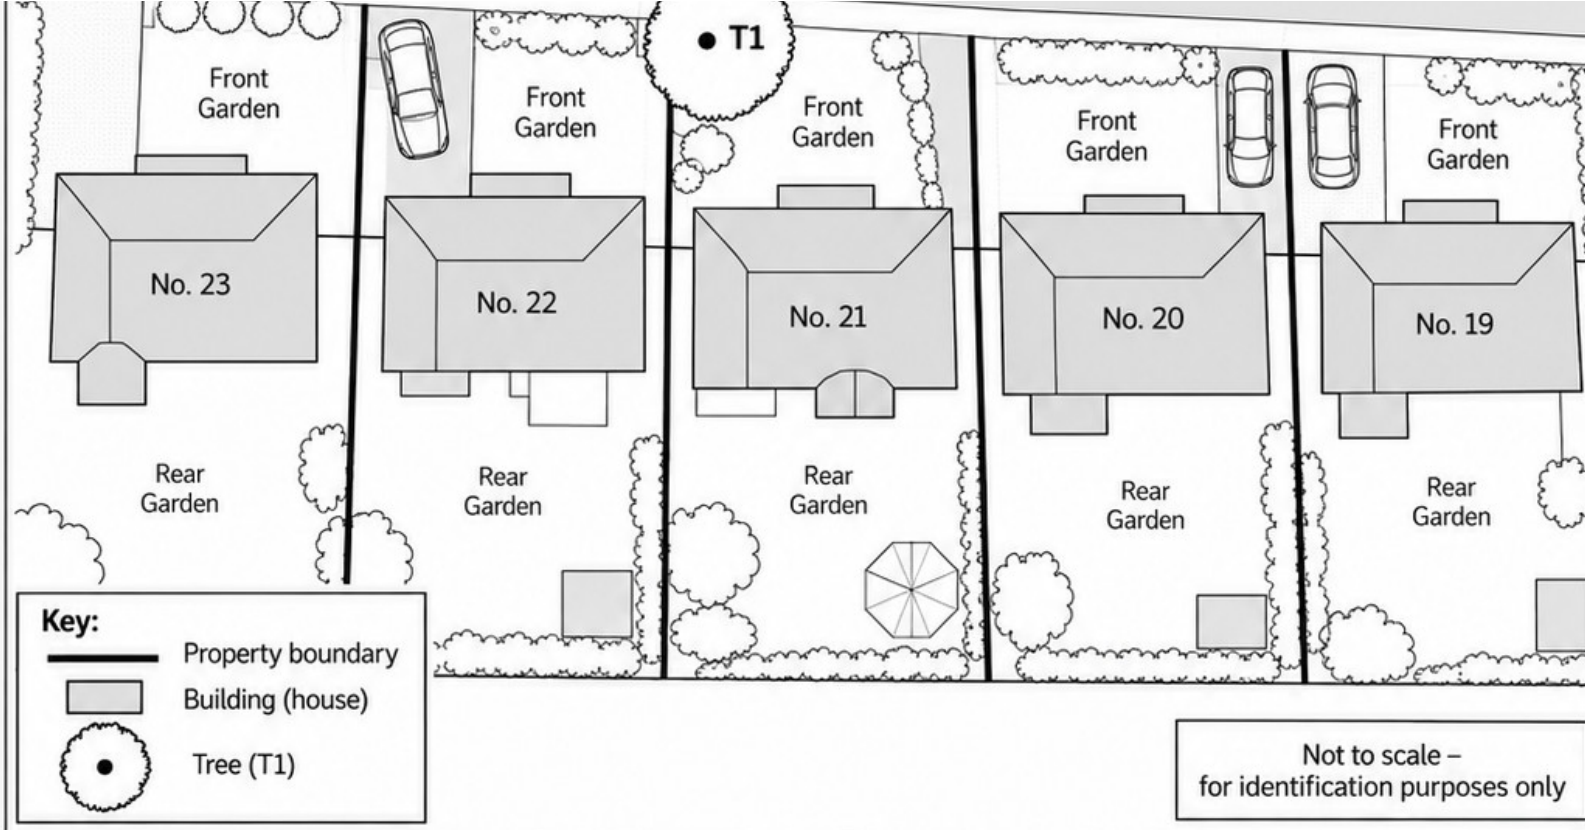

Tree subject to application

T1 – Mature oak situated at the front boundary/front garden of 21 Latchmore Gardens adjacent to the public footway.

Proposed works

Reduce crown height and spread by approximately 2 metres, leaving an approximate crown height of 12 metres and an approximate crown spread of 8–9 metres. Prune back to suitable growth points and previous pruning points where appropriate.

Crown lift to approximately 3 metres above ground level where necessary to provide clearance over the front garden, driveway and public footway.

Crown thin by approximately 10%, removing selected crossing, congested, damaged or poorly positioned secondary growth while retaining the tree's natural shape.

Reason for proposed works

The mature oak has developed a substantial crown in close proximity to the dwelling, neighbouring property, garden and public footway. The proposed works are intended to manage the overall size and spread of the crown, reduce excessive overhang and shading, improve clearance, and maintain the structural health and condition of the tree.

