


NOTE CHECK ALL MEASUREMENTS ON SITE PRIOR TO THE COMMENCEMENT OF WORK.

WALLS TO BE FULLY BONDED TO THE EXISTING CAVITIES AND DAMP-PROOF COURSES TO BE MAINTAINED CONTINUOUS CLOSE ALL REVEALS WITH INSULATED CAVITY CLOSERS.

SINGLE STOREY FRONT/SIDE ADDITIONS 26, HAVANT ROAD, HAYLING IS. HANTS FOR MR & MRS T. NORGATE.

HAVANT BOROUGH
COUNCIL
20 FEB 2017
20m
RECEIVED

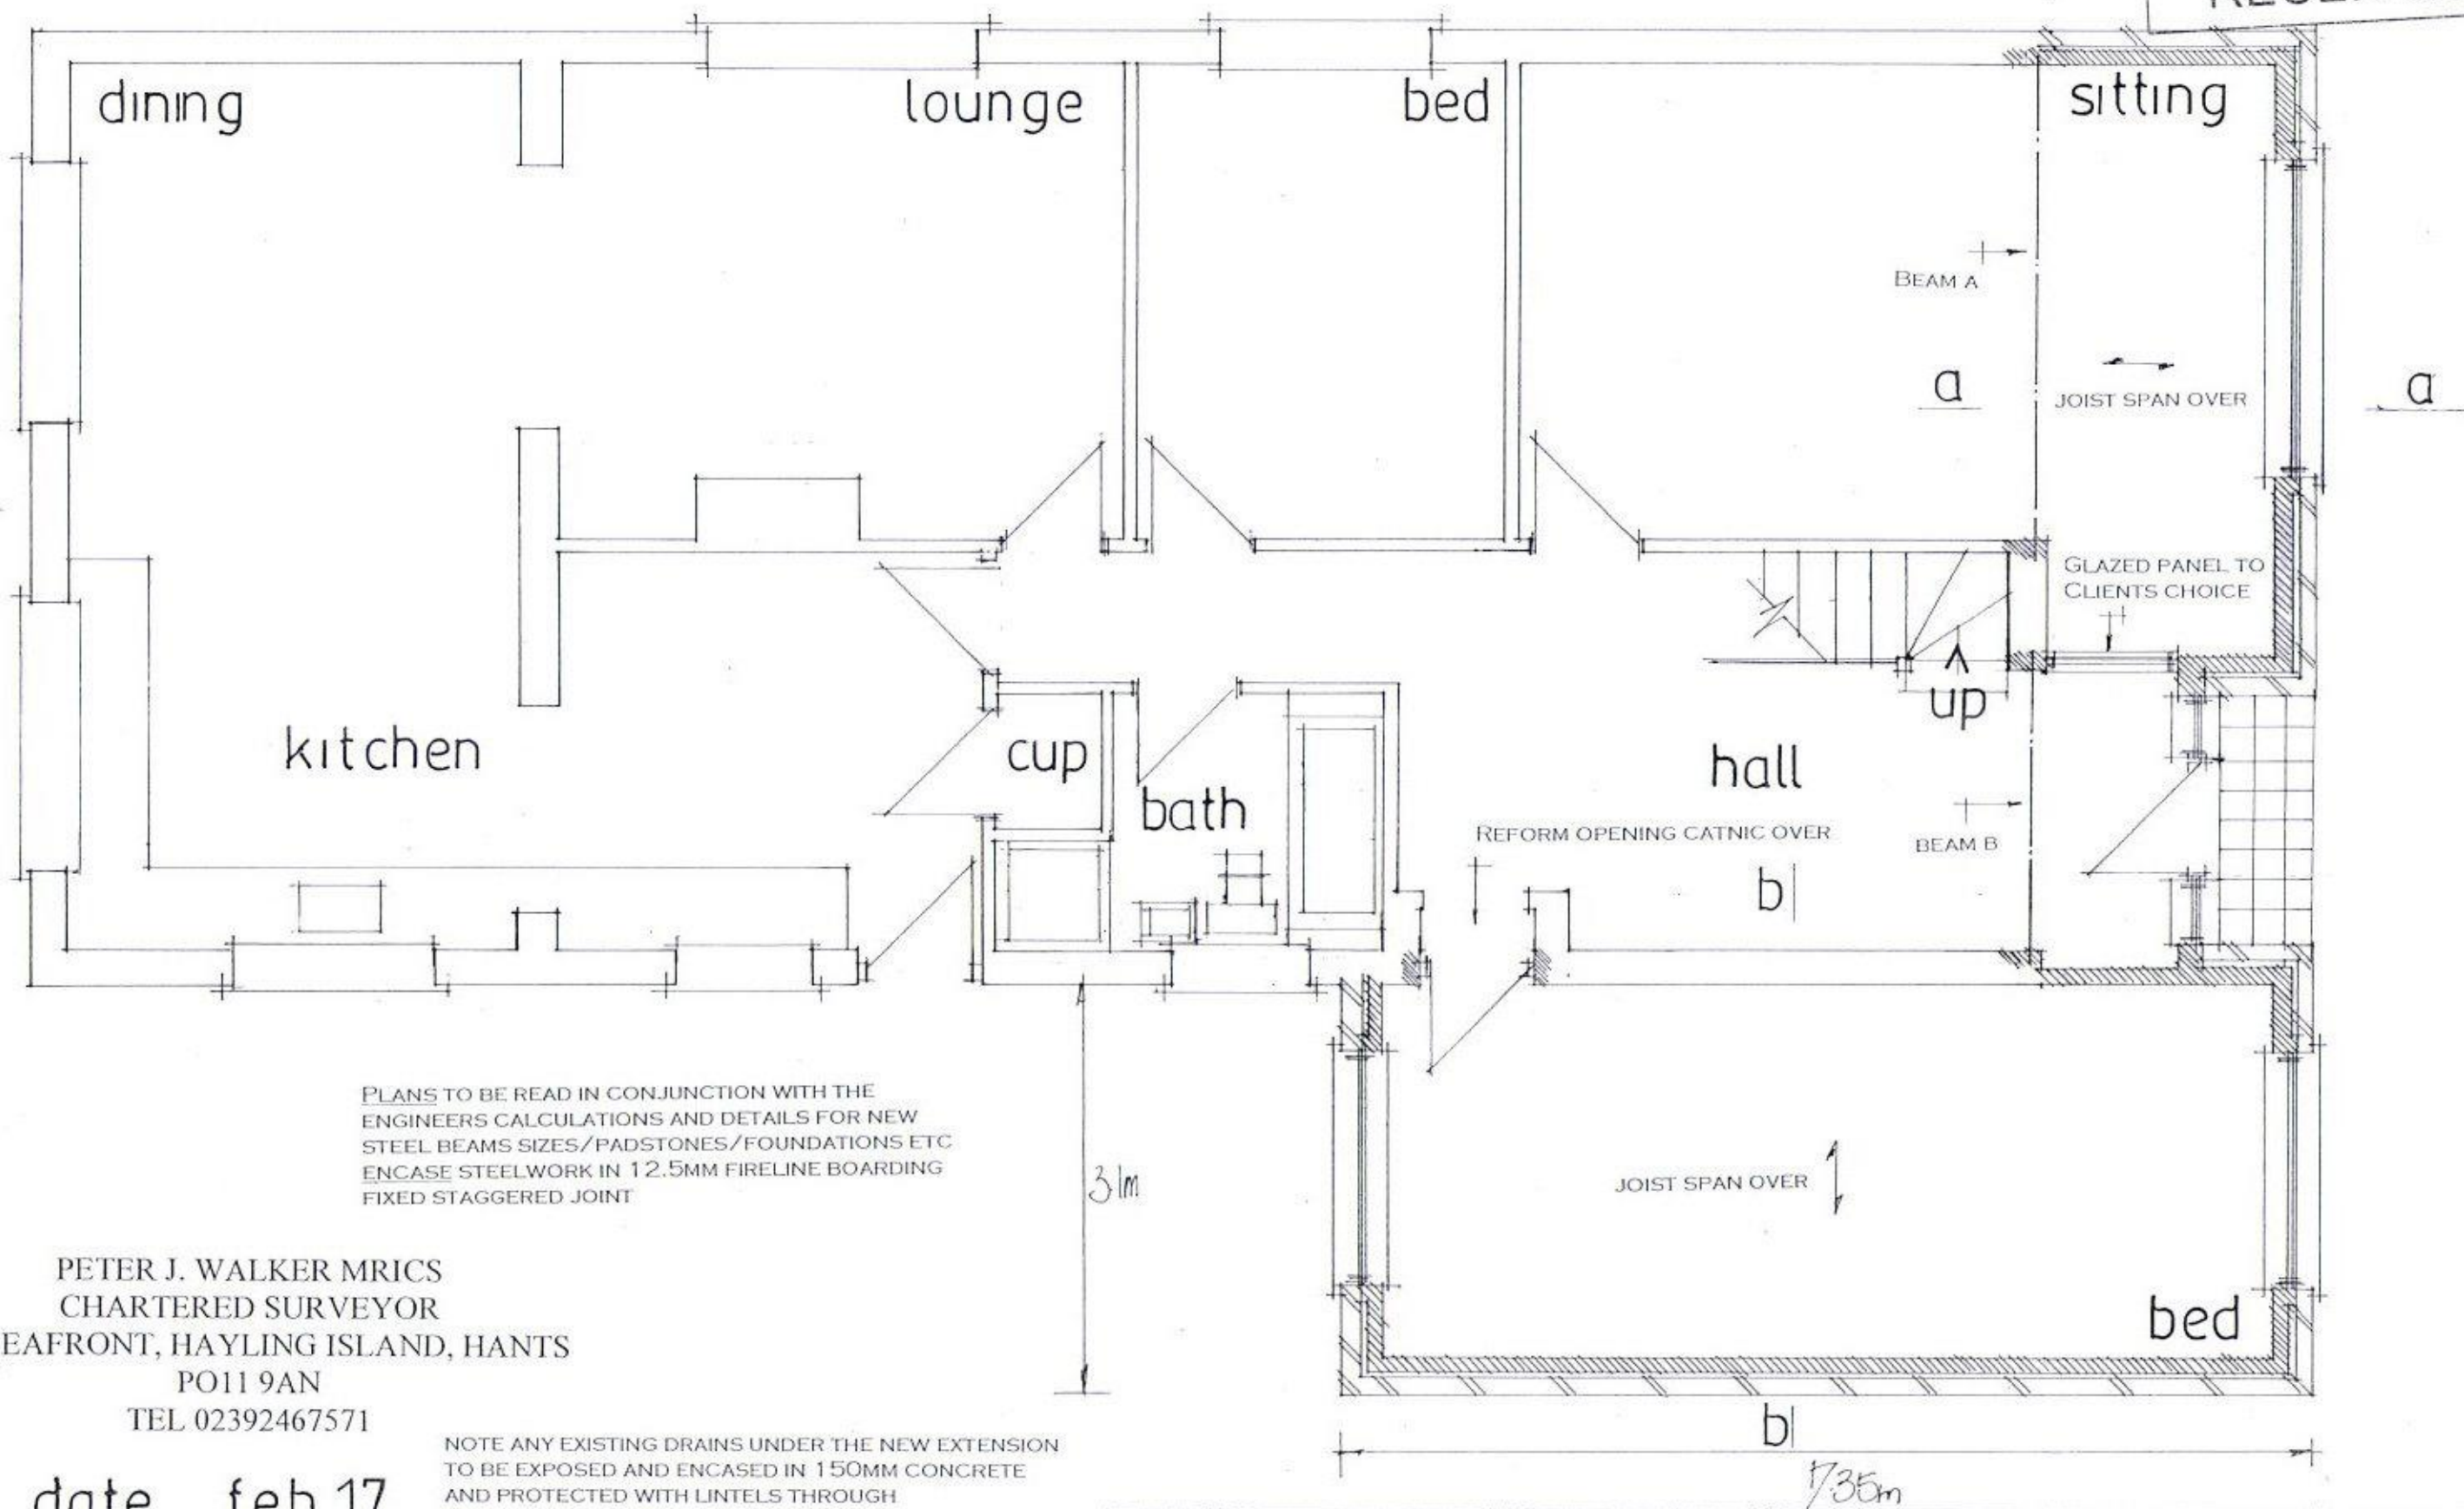

PLANS TO BE READ IN CONJUNCTION WITH THE ENGINEERS CALCULATIONS AND DETAILS FOR NEW STEEL BEAMS SIZES/PADSTONES/FOUNDATIONS ETC. ENCASE STEELWORK IN 12.5MM FIRELINE BOARDING FIXED STAGGERED JOINT

PETER J. WALKER MRICS
CHARTERED SURVEYOR
182 SEAFRONT, HAYLING ISLAND, HANTS
PO11 9AN
TEL 02392467571

date feb 17
scale 1:50

NOTE ANY EXISTING DRAINS UNDER THE NEW EXTENSION TO BE EXPOSED AND ENCASED IN 150MM CONCRETE AND PROTECTED WITH LINTELS THROUGH FOUNDATIONS.

Proposed Layout