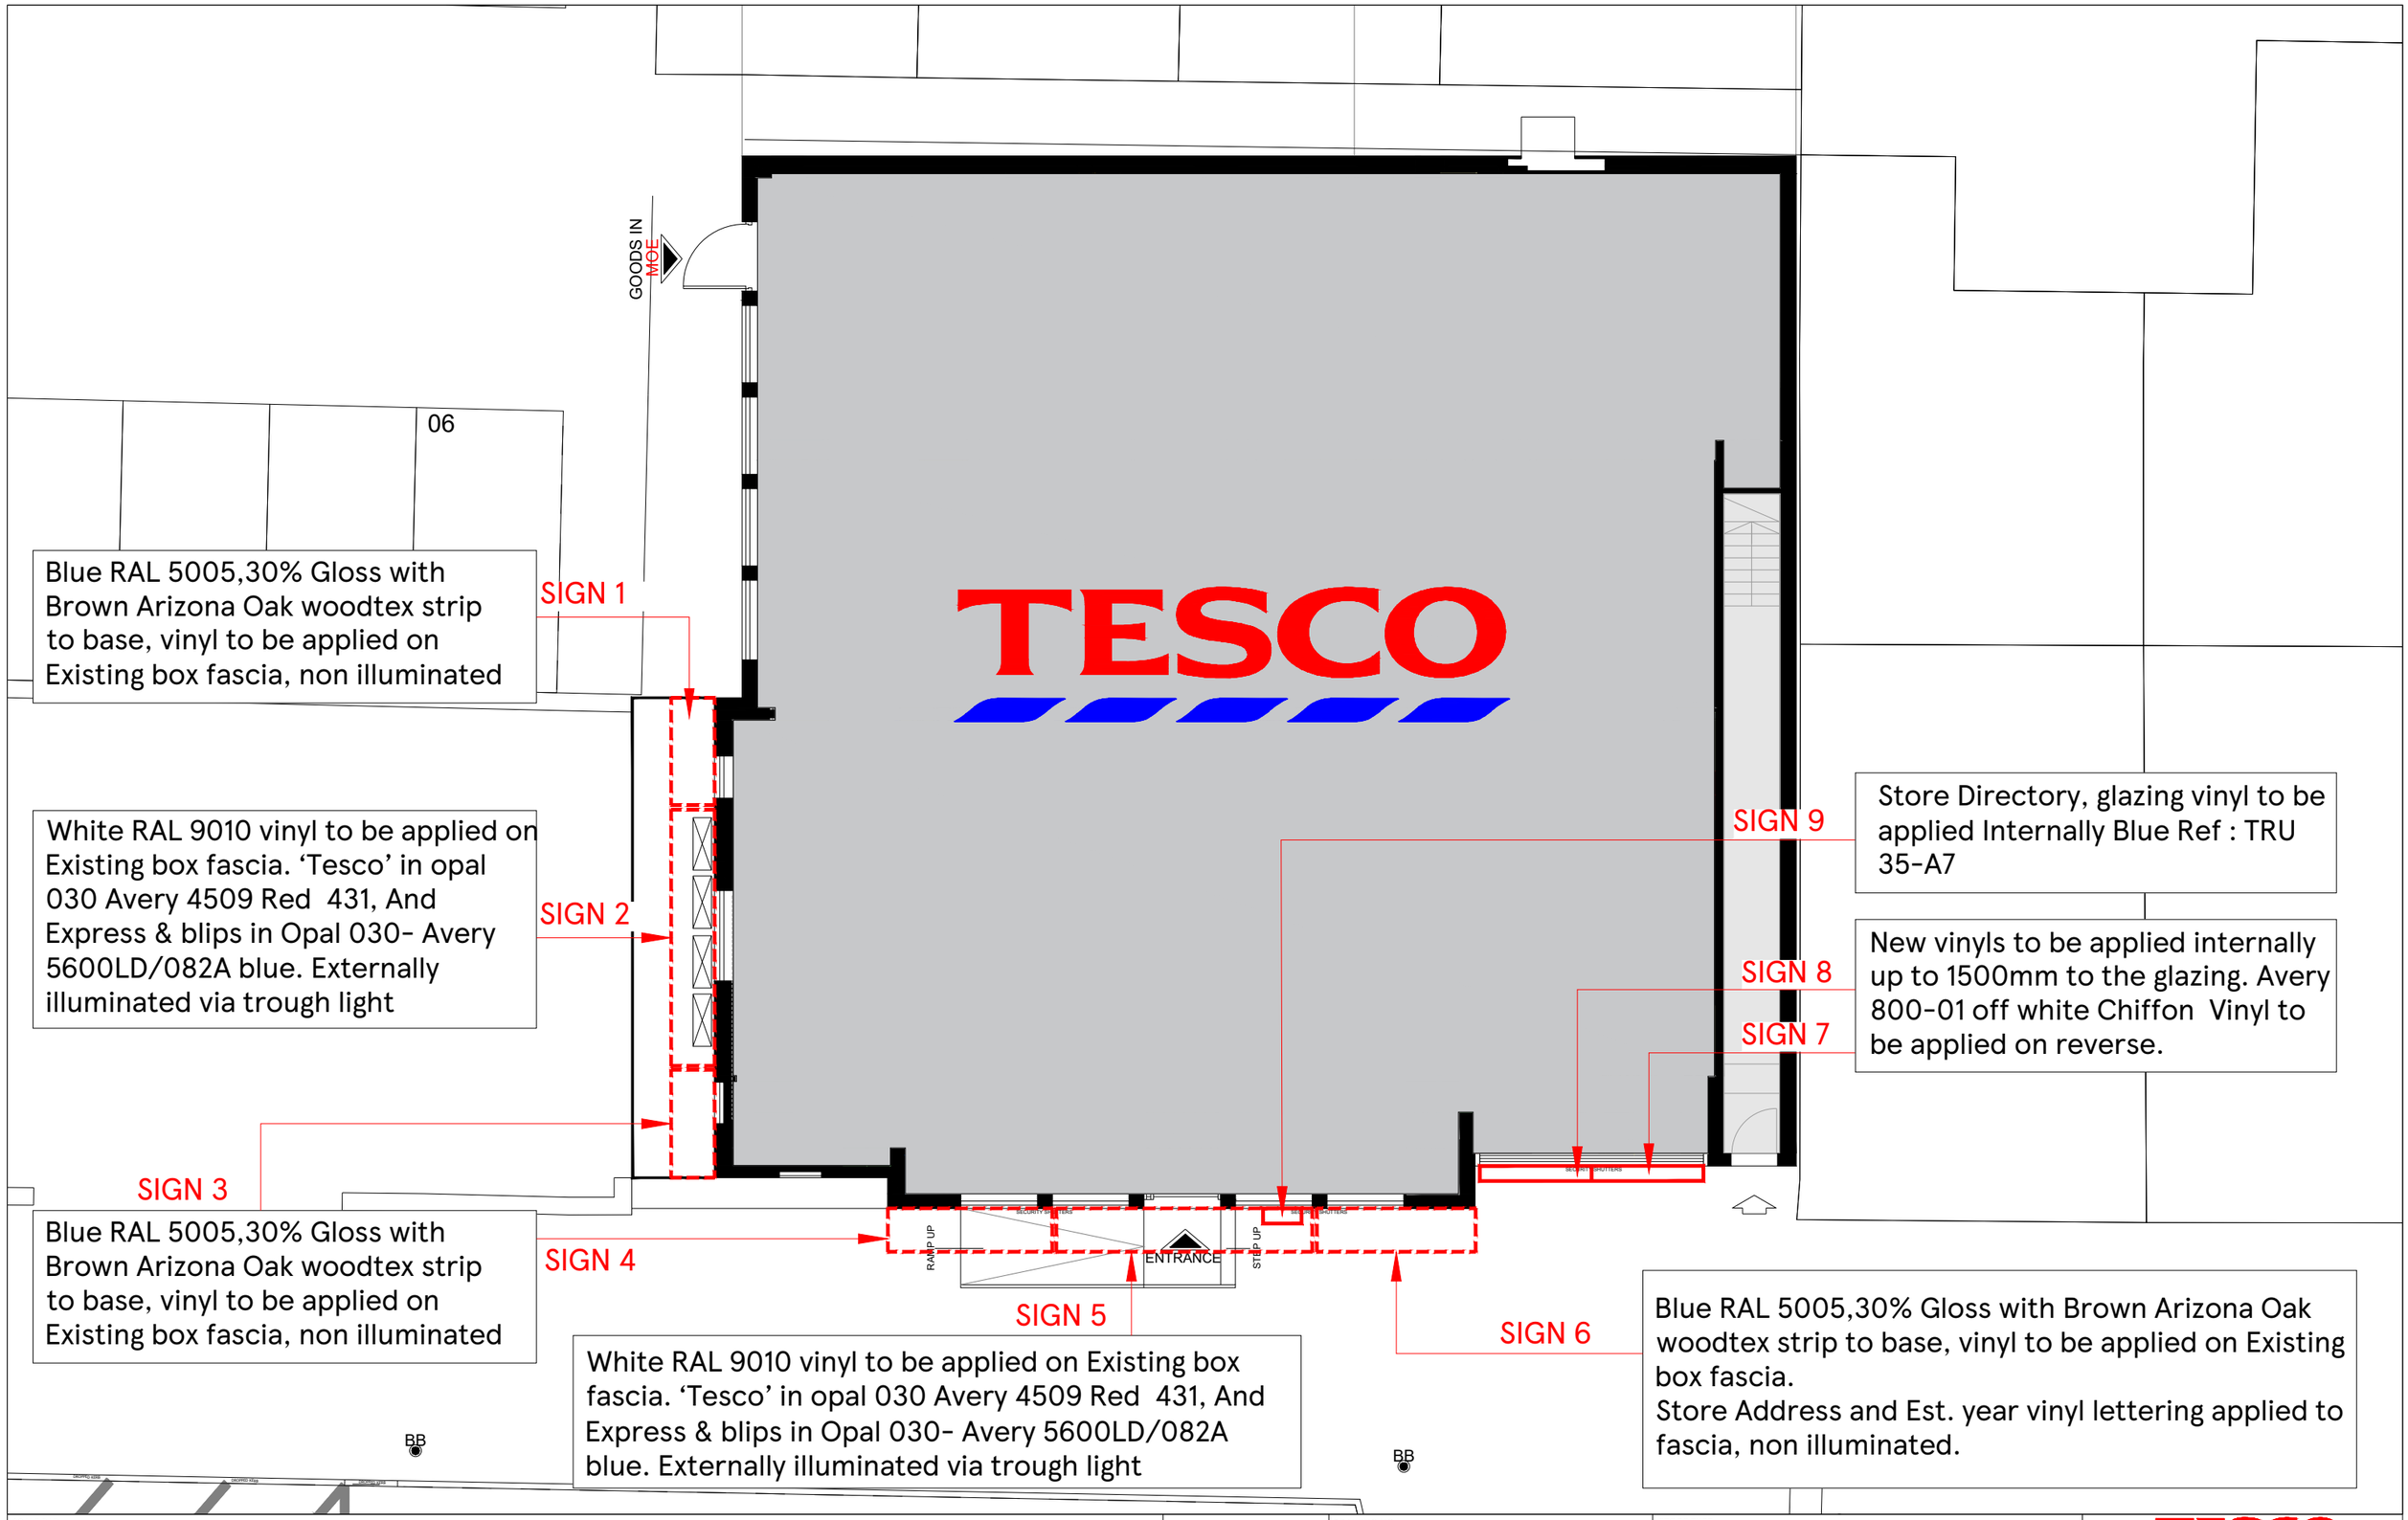

Blue RAL 5005,30% Gloss with Brown Arizona Oak woodtex strip to base, vinyl to be applied on Existing box fascia, non illuminated

SIGN 1

White RAL 9010 vinyl to be applied on Existing box fascia. 'Tesco' in opal 030 Avery 4509 Red 431, And Express & blips in Opal 030- Avery 5600LD/082A blue. Externally illuminated via trough light

SIGN 2

SIGN 3

Blue RAL 5005,30% Gloss with Brown Arizona Oak woodtex strip to base, vinyl to be applied on Existing box fascia, non illuminated

SIGN 4

SIGN 5

White RAL 9010 vinyl to be applied on Existing box fascia. 'Tesco' in opal 030 Avery 4509 Red 431, And Express & blips in Opal 030- Avery 5600LD/082A blue. Externally illuminated via trough light

SIGN 6

Blue RAL 5005,30% Gloss with Brown Arizona Oak woodtex strip to base, vinyl to be applied on Existing box fascia.
Store Address and Est. year vinyl lettering applied to fascia, non illuminated.

SIGN 9

Store Directory, glazing vinyl to be applied Internally Blue Ref : TRU 35-A7

SIGN 8

SIGN 7

New vinyls to be applied internally up to 1500mm to the glazing. Avery 800-01 off white Chiffon Vinyl to be applied on reverse.

SCALE BAR

1:100

2m 0 2m 4m 6m 8m 10m

N

DRAWING NO 02_3357_02D_R2	STORE TYPE EXPRESS
SCALE 1:100@A3	DATE 09.09.2026
CHECKED BY ANUSHA	STORE NAME HAVANT EXP
DRAWN BY VIKAS	CONTENT PROPOSED PLAN_ADV

TESCO
FEASIBILITY PLANNING
STORE PLANNING DEPARTMENT
PROPERTY SERVICES
HIGHWOODS BUILDING, KESTREAL WAY
WELWYN GARDEN CITY, HERTFORDSHIRE, AL7 1GB UK
TELEPHONE : 01707 395150
THE COPYRIGHT AND ALL OTHER RIGHTS IN AND RELATING TO THIS PUBLICATION BELONG TO AND ARE THE SOLE PROPERTY OF TESCO STORES LIMITED
ALL RIGHTS ARE RESERVED. NEITHER THE WHOLE NOR ANY PART OF THIS PUBLICATION MAY BE REPRODUCED OR TRANSMITTED IN ANY FORM OR BY ANY ELECTRONIC OR MECHANICAL MEANS INCLUDING PHOTOCOPYING AND RECORDING OR FROM ANY RETRIEVAL SYSTEM WITHOUT THE PRIOR WRITTEN LICENCE FROM THE OWNER © 1997 TESCO STORES LIMITED