



PROPOSED NEW FRONT BOUNDARY WALL
358, LONDON RD, WATERLOOVILLE, HANTS
FOR MR & MRS C HOBBS

PROPOSED ROAD ELEVATION

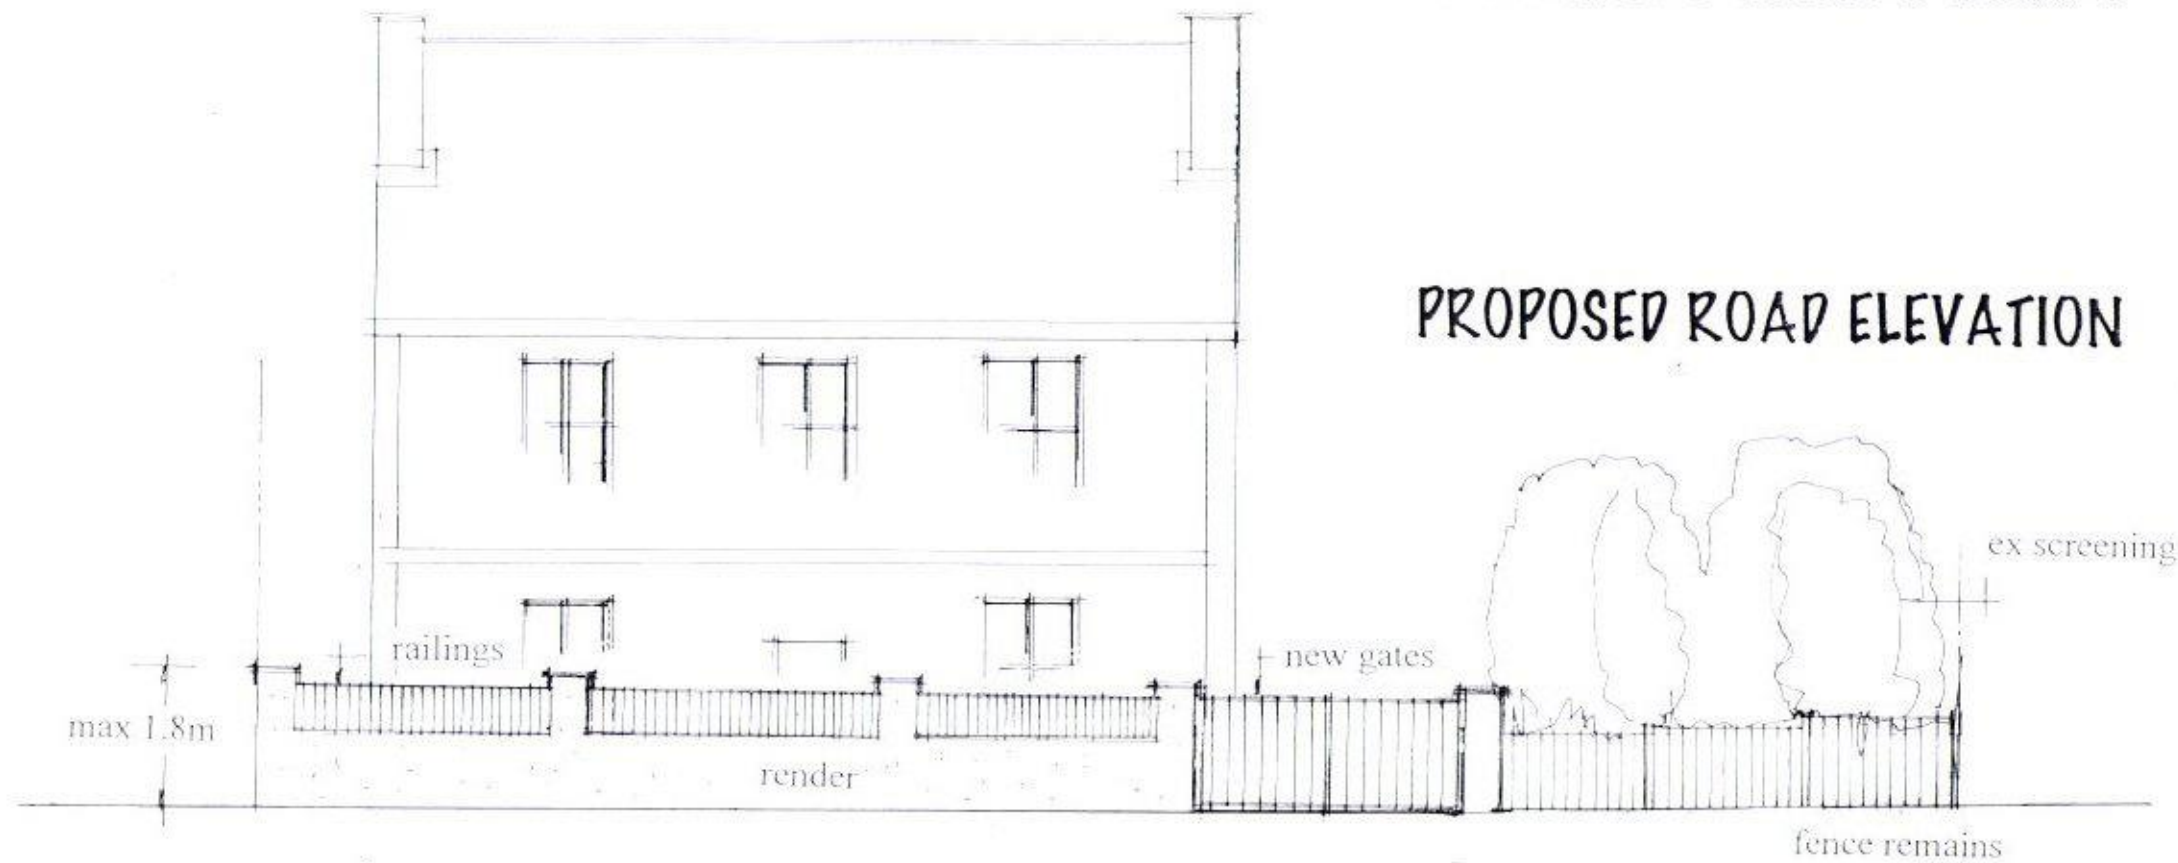

ROAD ELEVATION

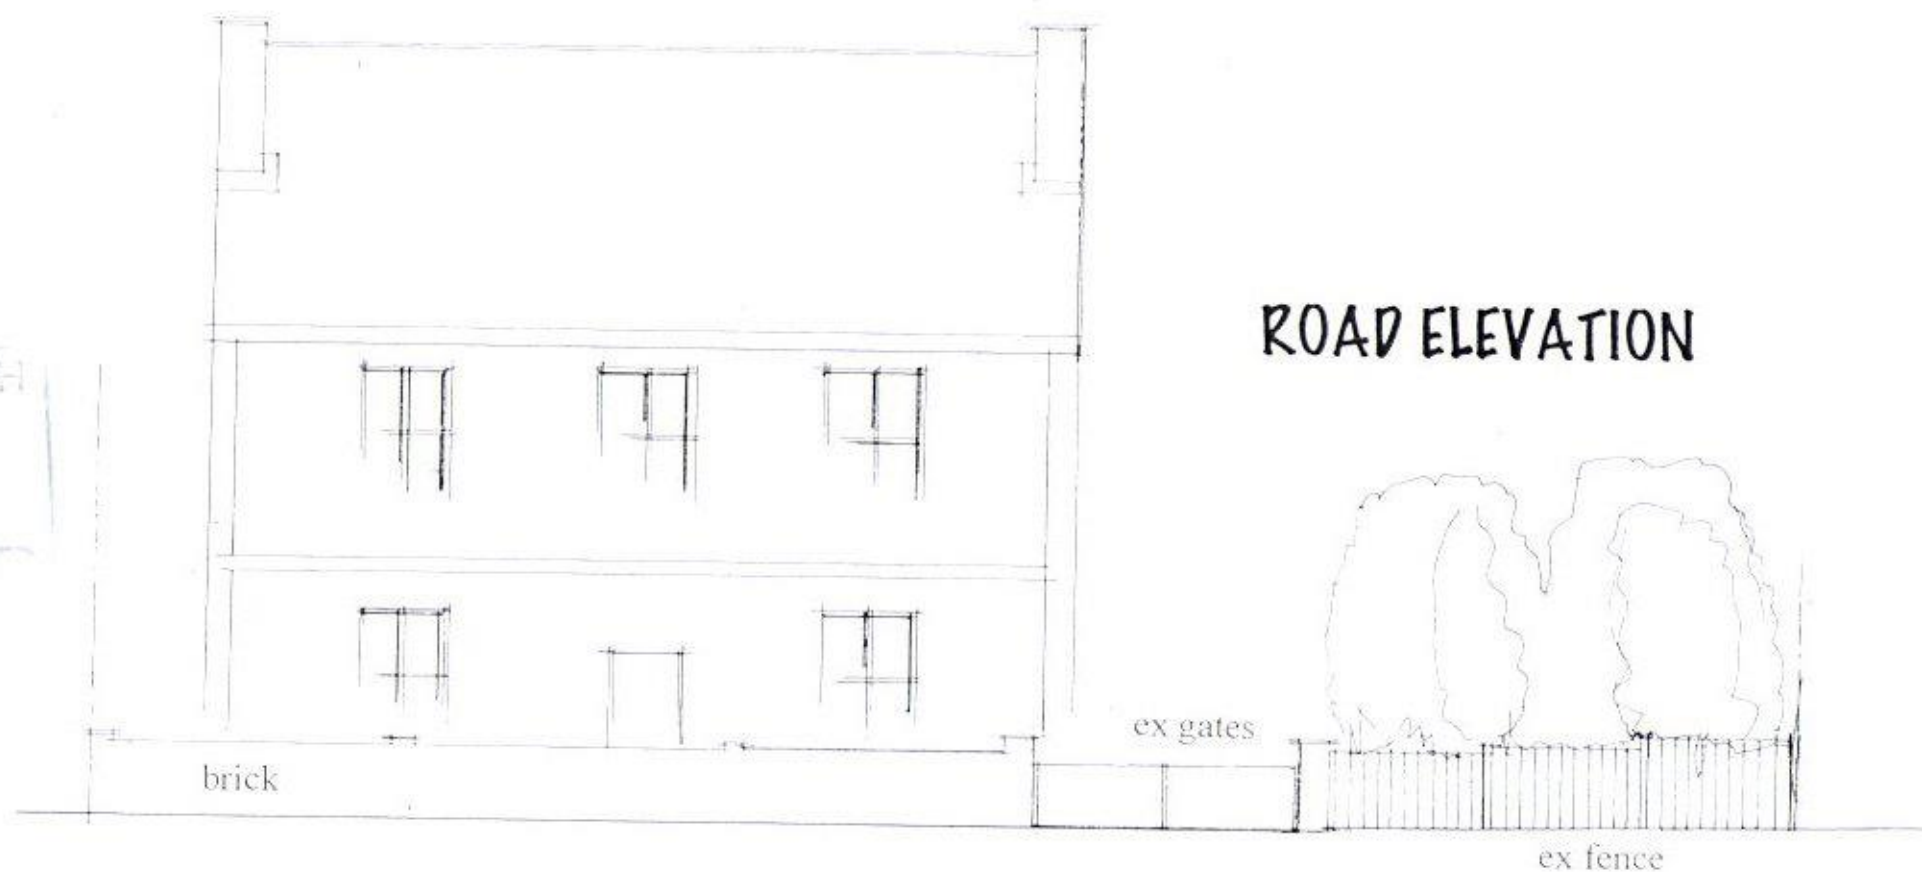

HAVANT BOROUGH COUNCIL

1 JUL 2017

date july 17
scale 1:100

PETER J. WALKER
ISLAND DESIGN
182 SEAFRONT, HAYLING ISLAND, HANTS
PO11 9AN
TEL 02302467571