


SINGLE STOREY FRONT/SIDE ADDITIONS
26, HAVANT ROAD, HAYLING IS. HANTS
FOR MR & MRS T. NORGATE.

HAVANT BOROUGH
COUNCIL

20 FEB 2017

RECEIVED

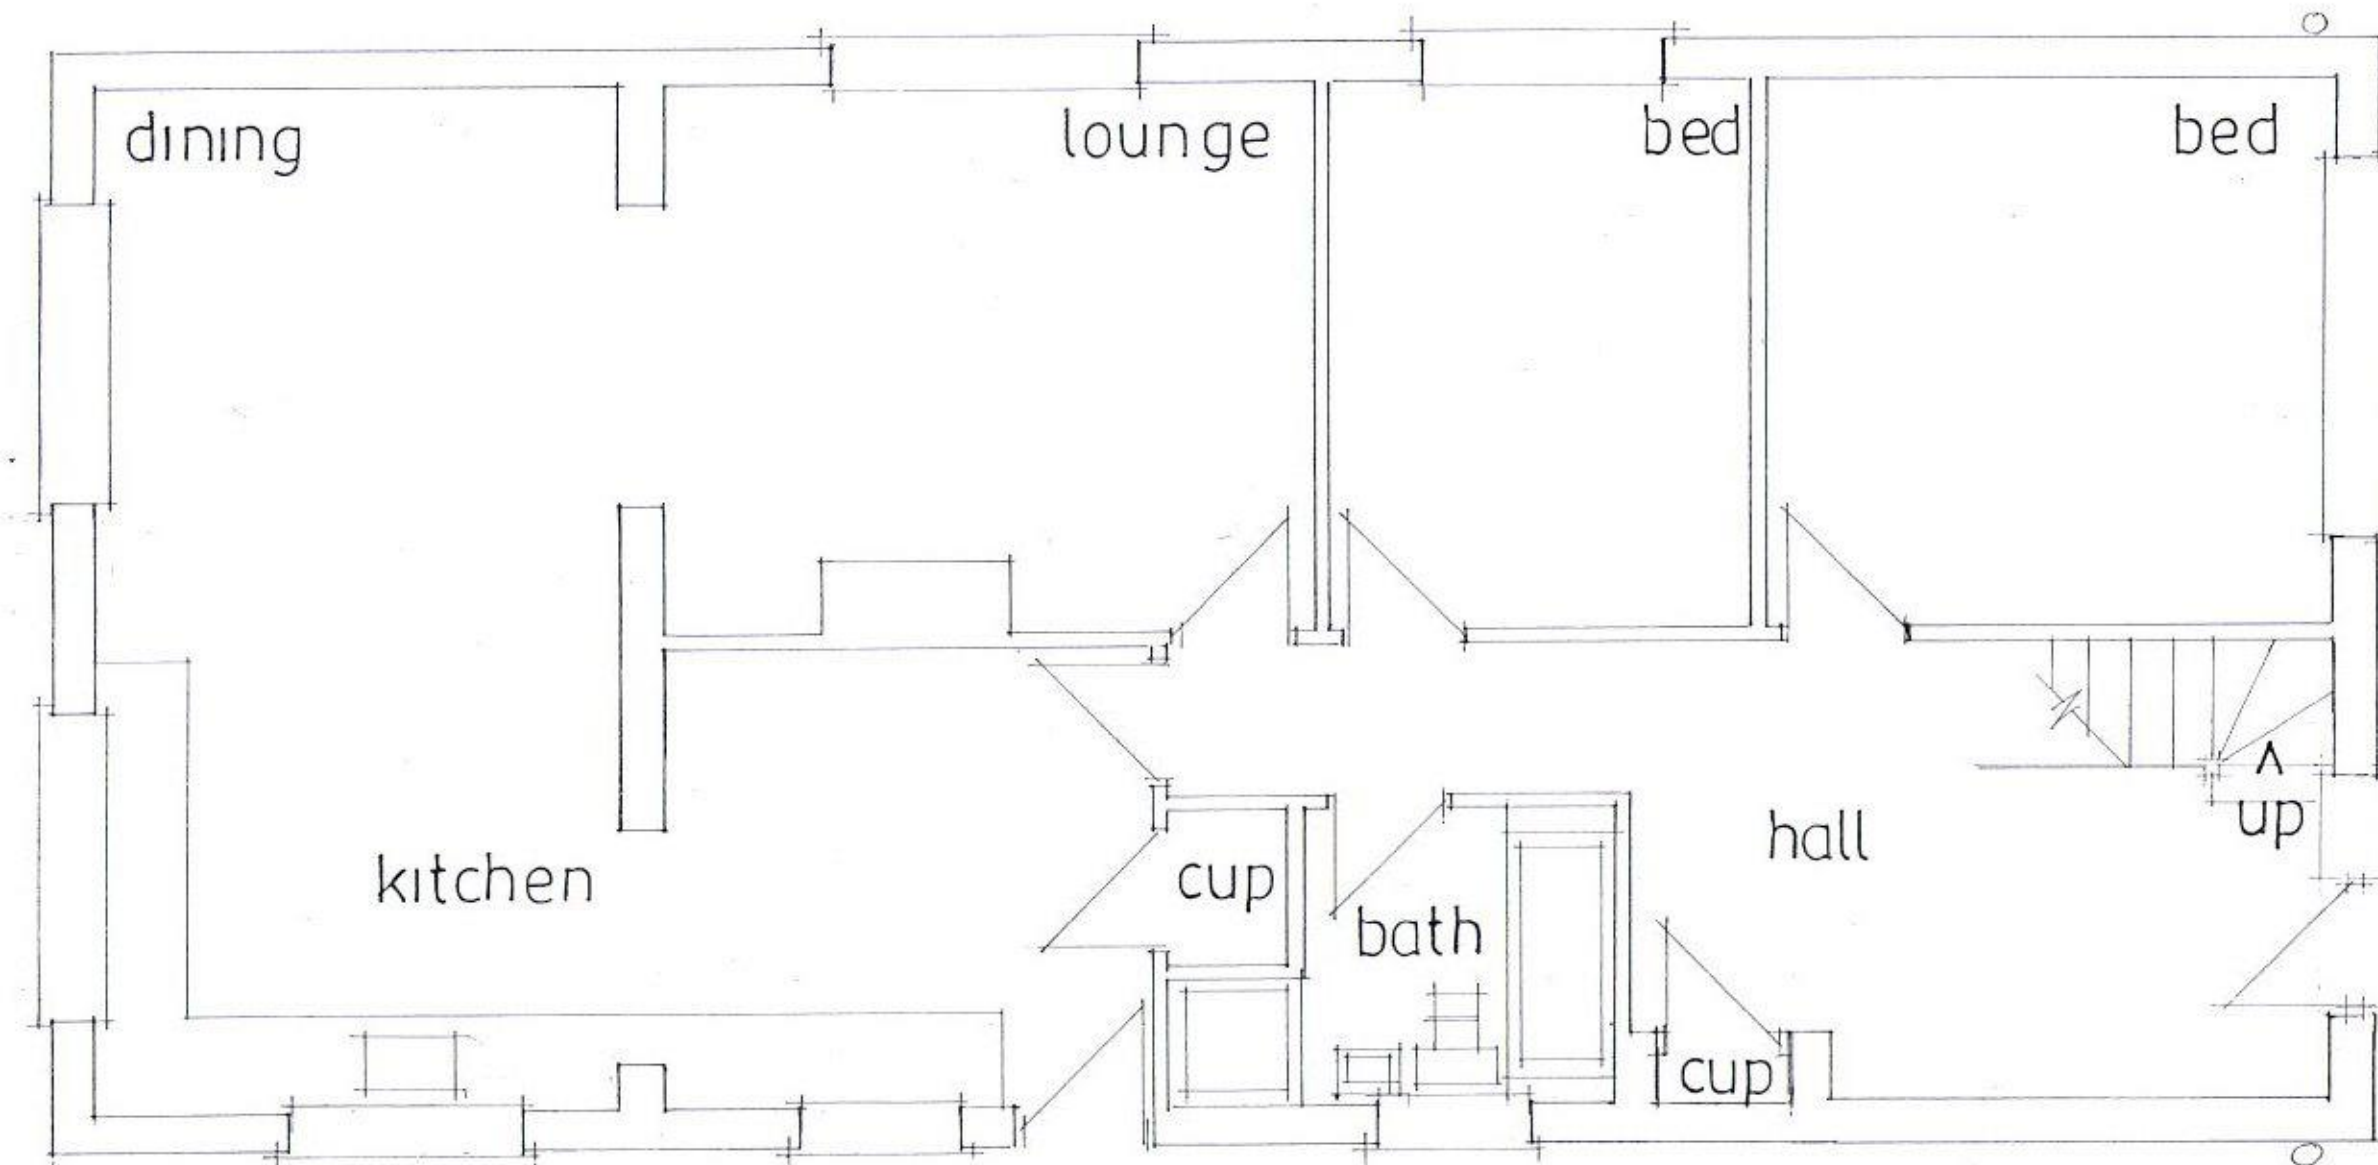

Existing Layout

date feb 17
scale 1:50

PETER J. WALKER MRICS
CHARTERED SURVEYOR
182 SEAFRONT, HAYLING ISLAND, HANTS
PO11 9 AN

TEL: 02392467571