




SINGLE STOREY FRONT/SIDE ADDITIONS
26, HAVANT ROAD, HAYLING IS. HANTS
FOR MR & MRS T. NORGATE.

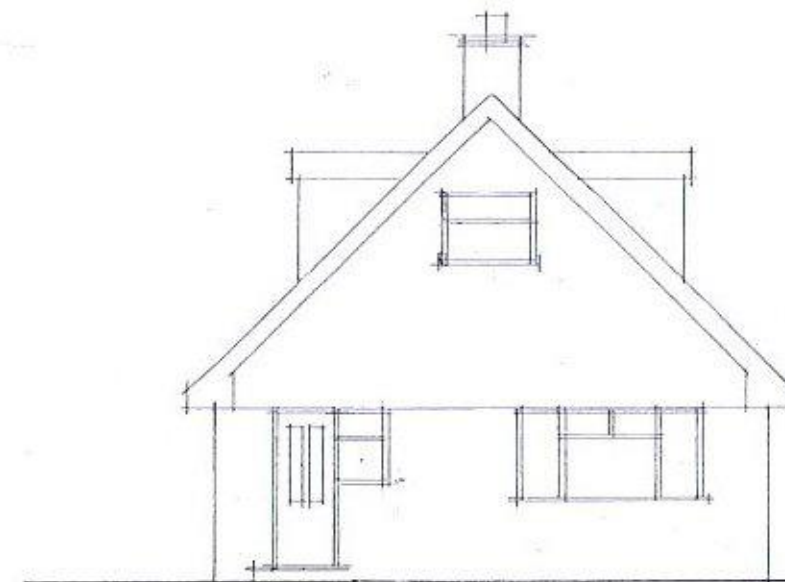

front

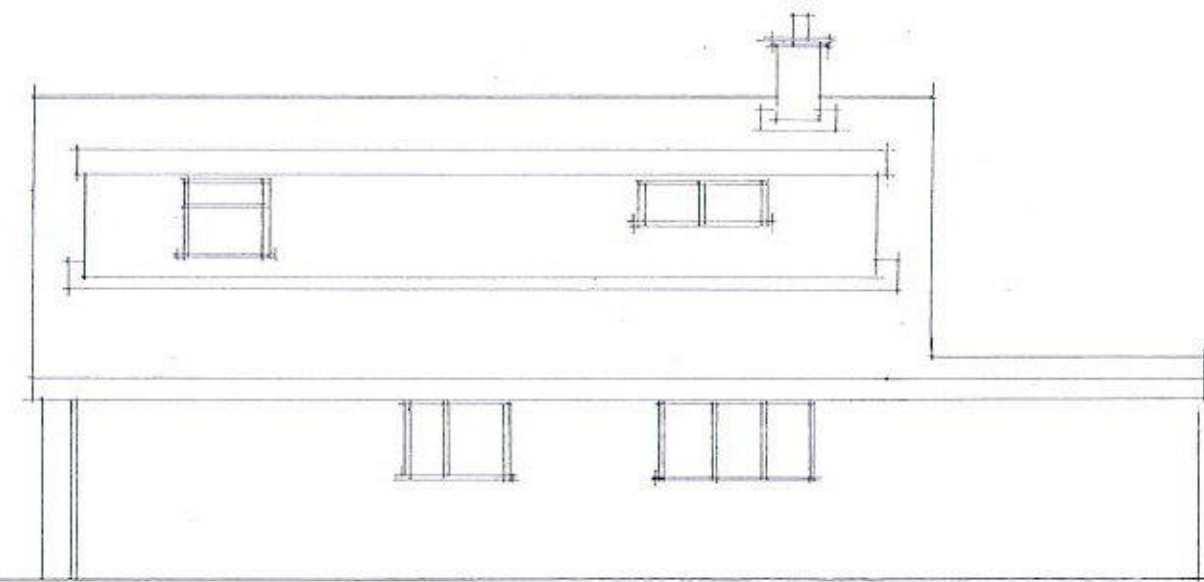

side

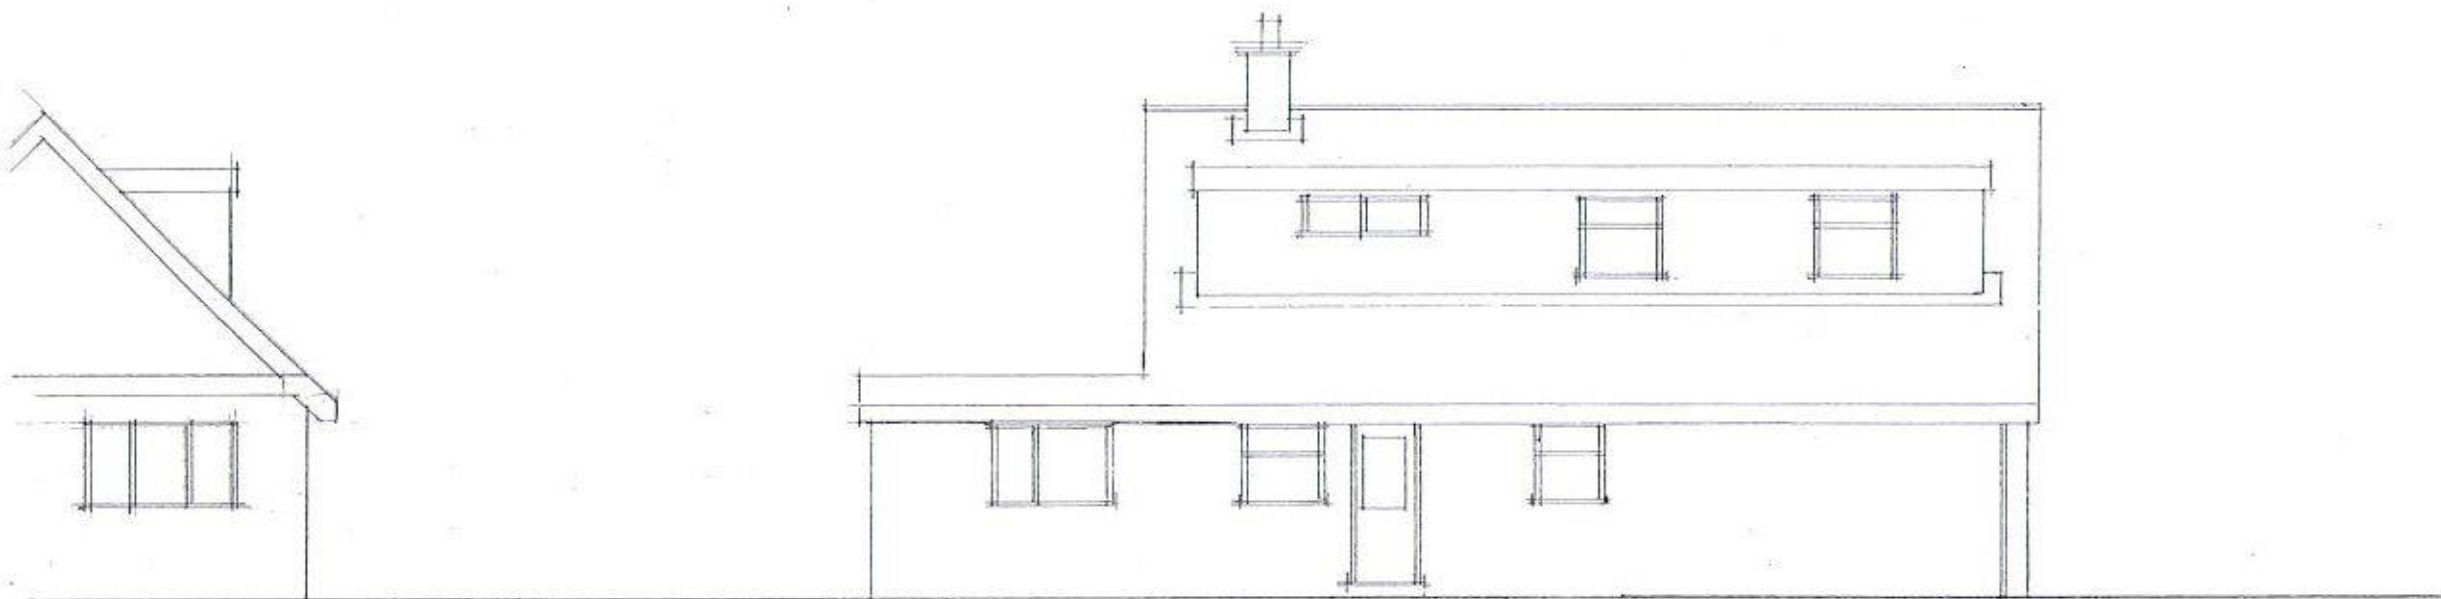

rear

side

date feb 17
scale 1:100

Existing Elevations

PETER J. WALKER MRICS
CHARTERED SURVEYOR
182 SEAFRONT, HAYLING ISLAND, HANTS
PO11 9 AN

TEL: 02392467571