



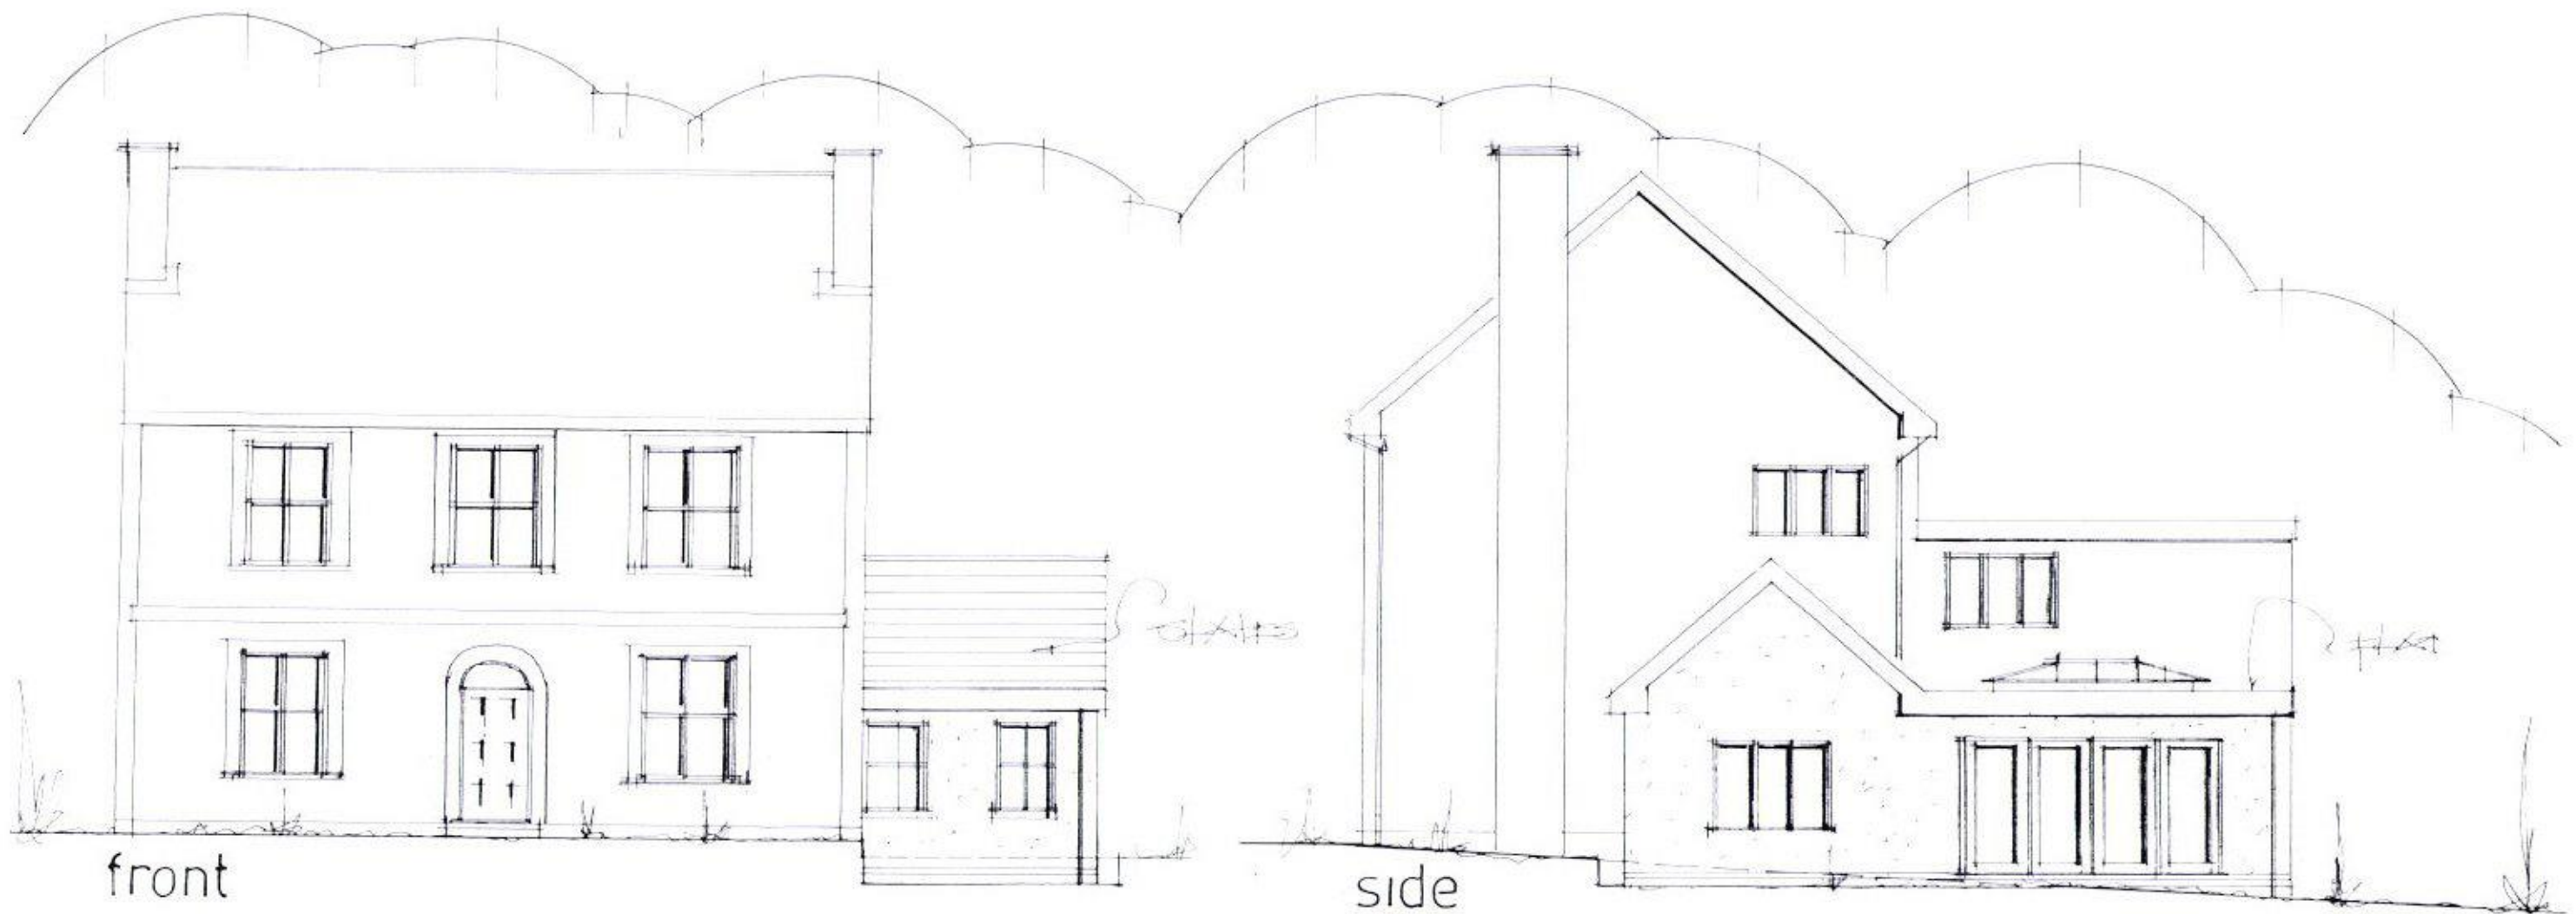

PROPOSED SINGLE STOREY SIDE ADDITION
 358, LONDON RD, WATERLOOVILLE, HANTS
 FOR MR & MRS C HOBBS

PROPOSED ELEVATIONS

date july 17
 scale 1:100

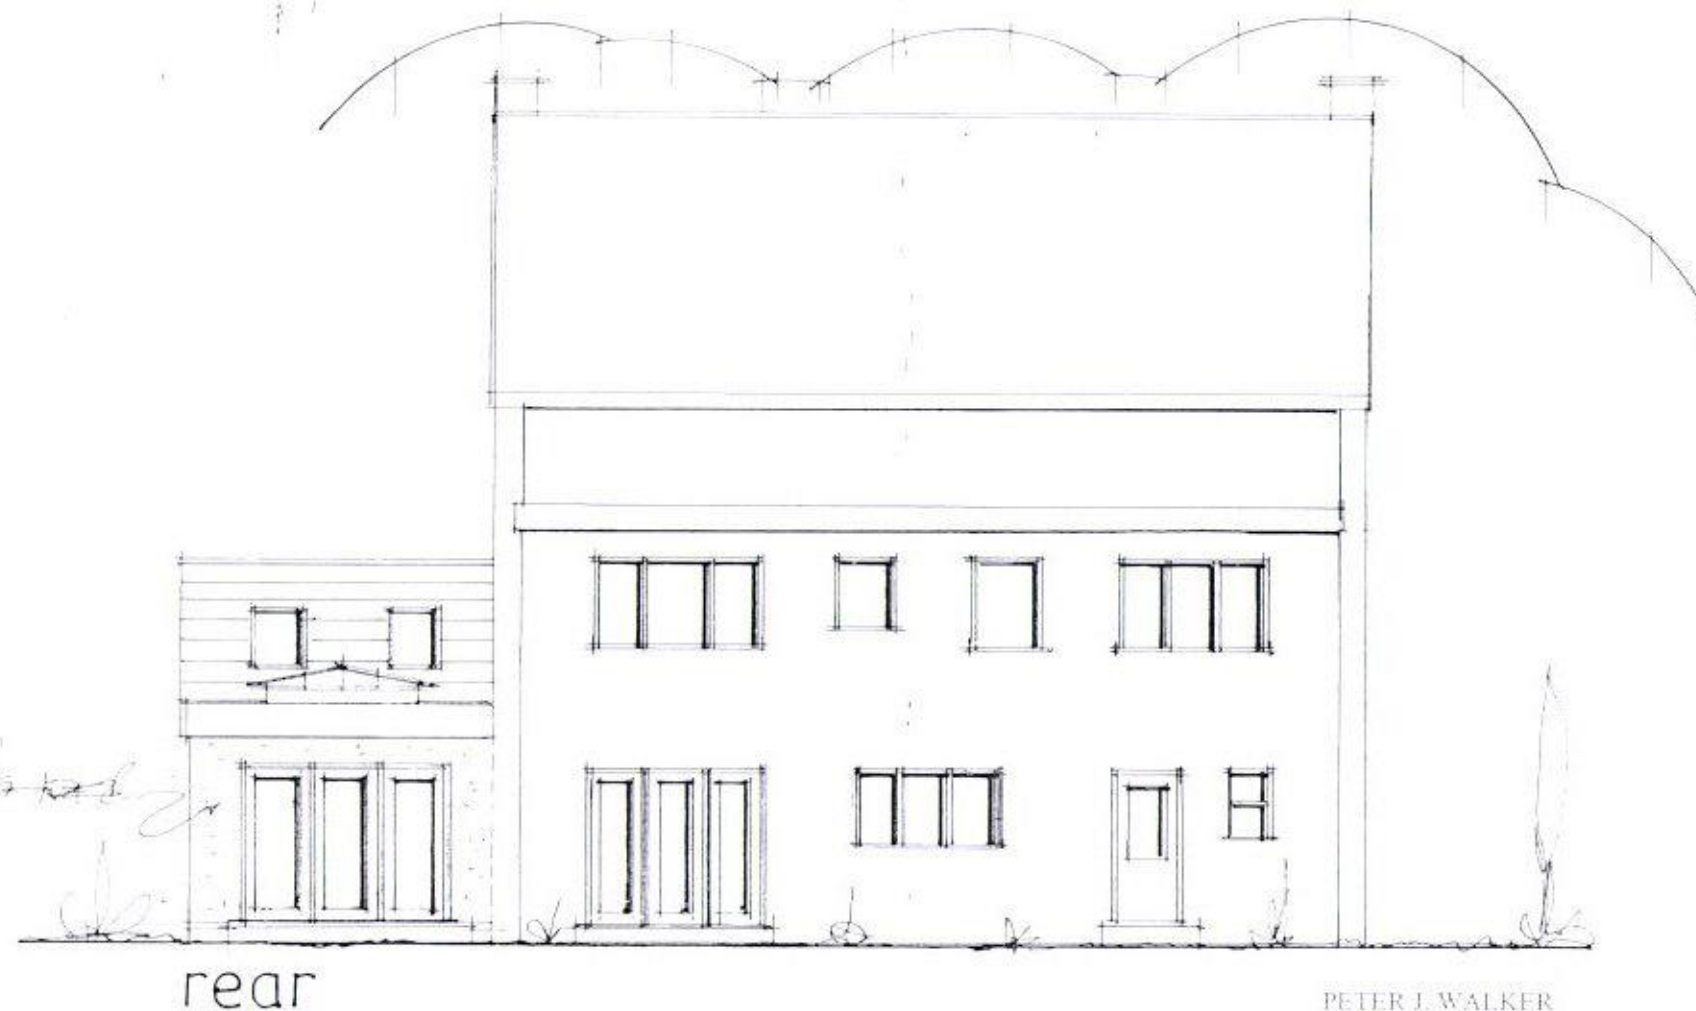

PETER J. WALKER
 ISLAND DESIGN
 182 SEAFRONT, HAYLING ISLAND, HANTS
 (NG11 1QX)