


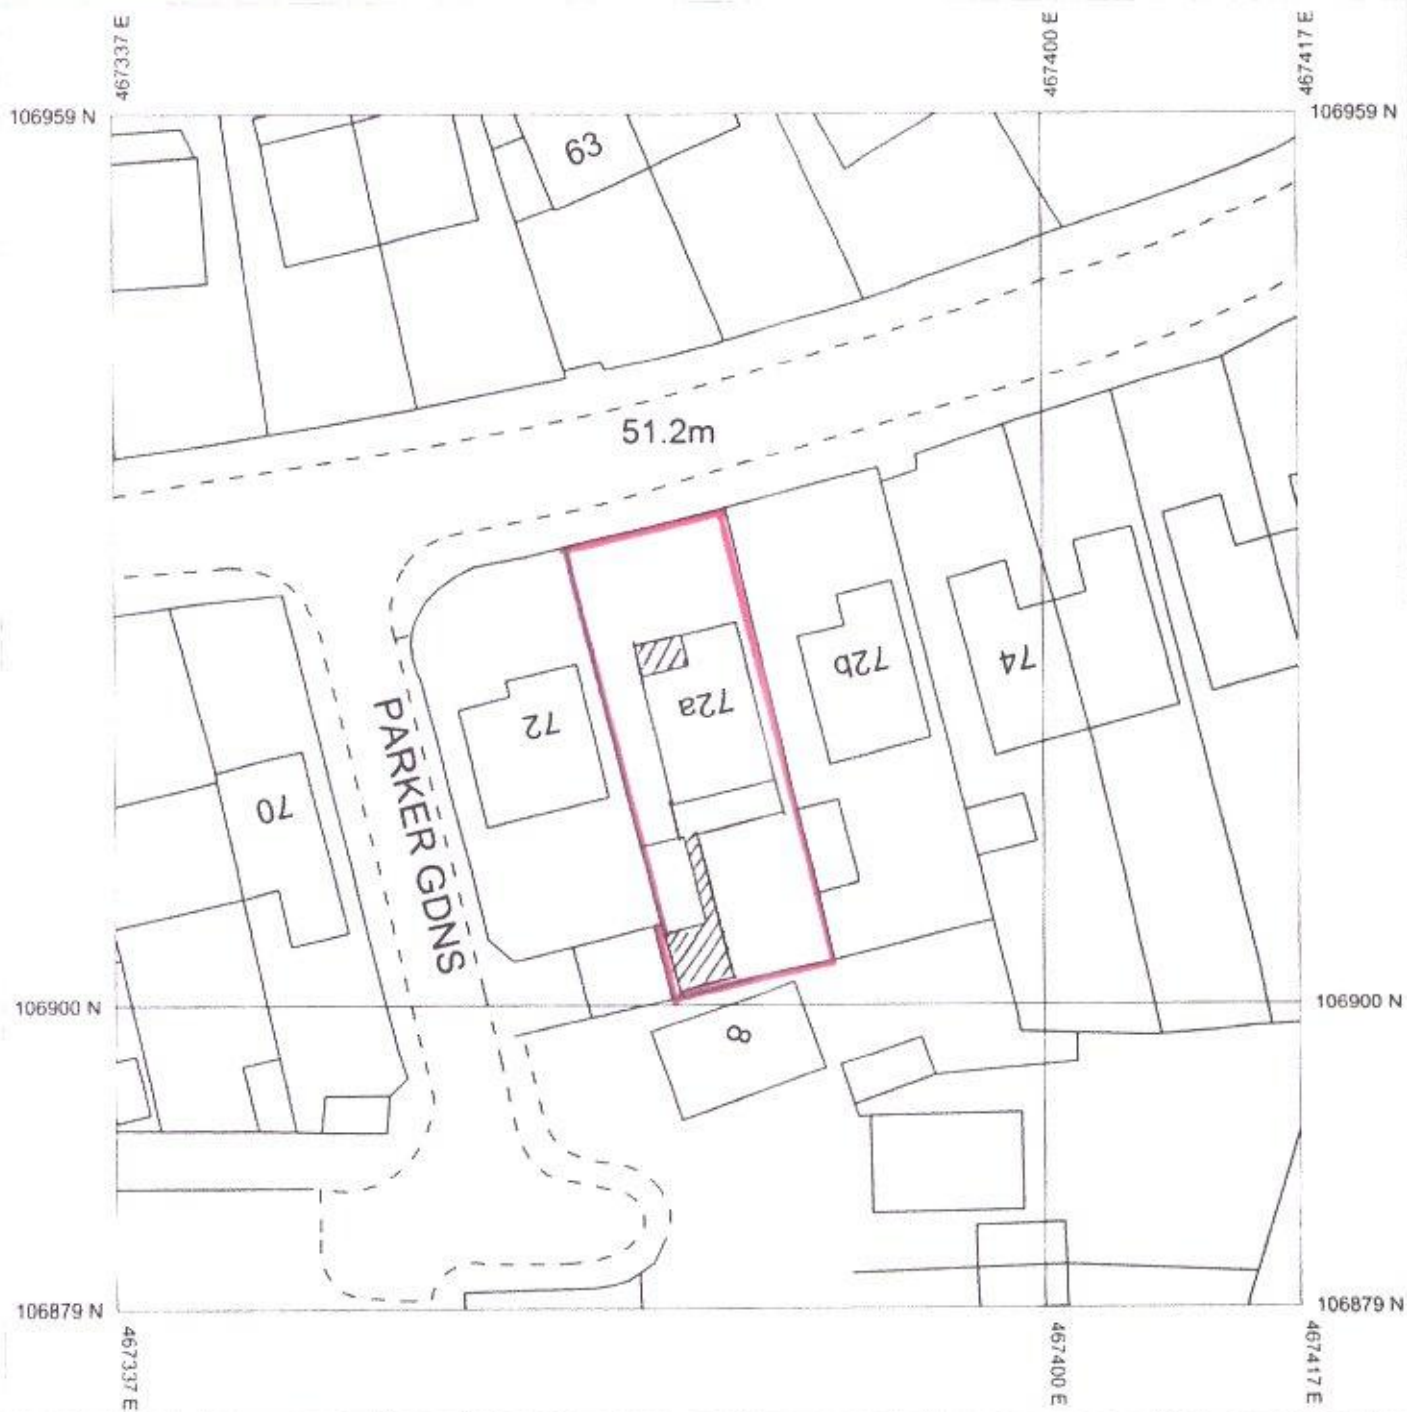

Produced 25/03/2013 from the Ordnance Survey
National Geographic Database and incorporating
surveyed revision available at this date. © Crown
Copyright 2013

Reproduction in whole or in part is prohibited without
the prior permission of Ordnance Survey

Ordnance Survey and the OS Symbol are registered
trademarks of Ordnance Survey, the national mapping
agency of Great Britain

The representation of a road, track or path is no
evidence of a right of way

The representation of features as lines is no evidence
of a property boundary.



Scale 1:500

Supplied By: **Reebrooks Waterloooville**

Serial number: 001092136

Plot Centre Coordinates: 467377, 106919

HAVANT BOROUGH
COUNCIL

14 FEB 2017

RECEIVED