



PROPOSED ELEVATIONS

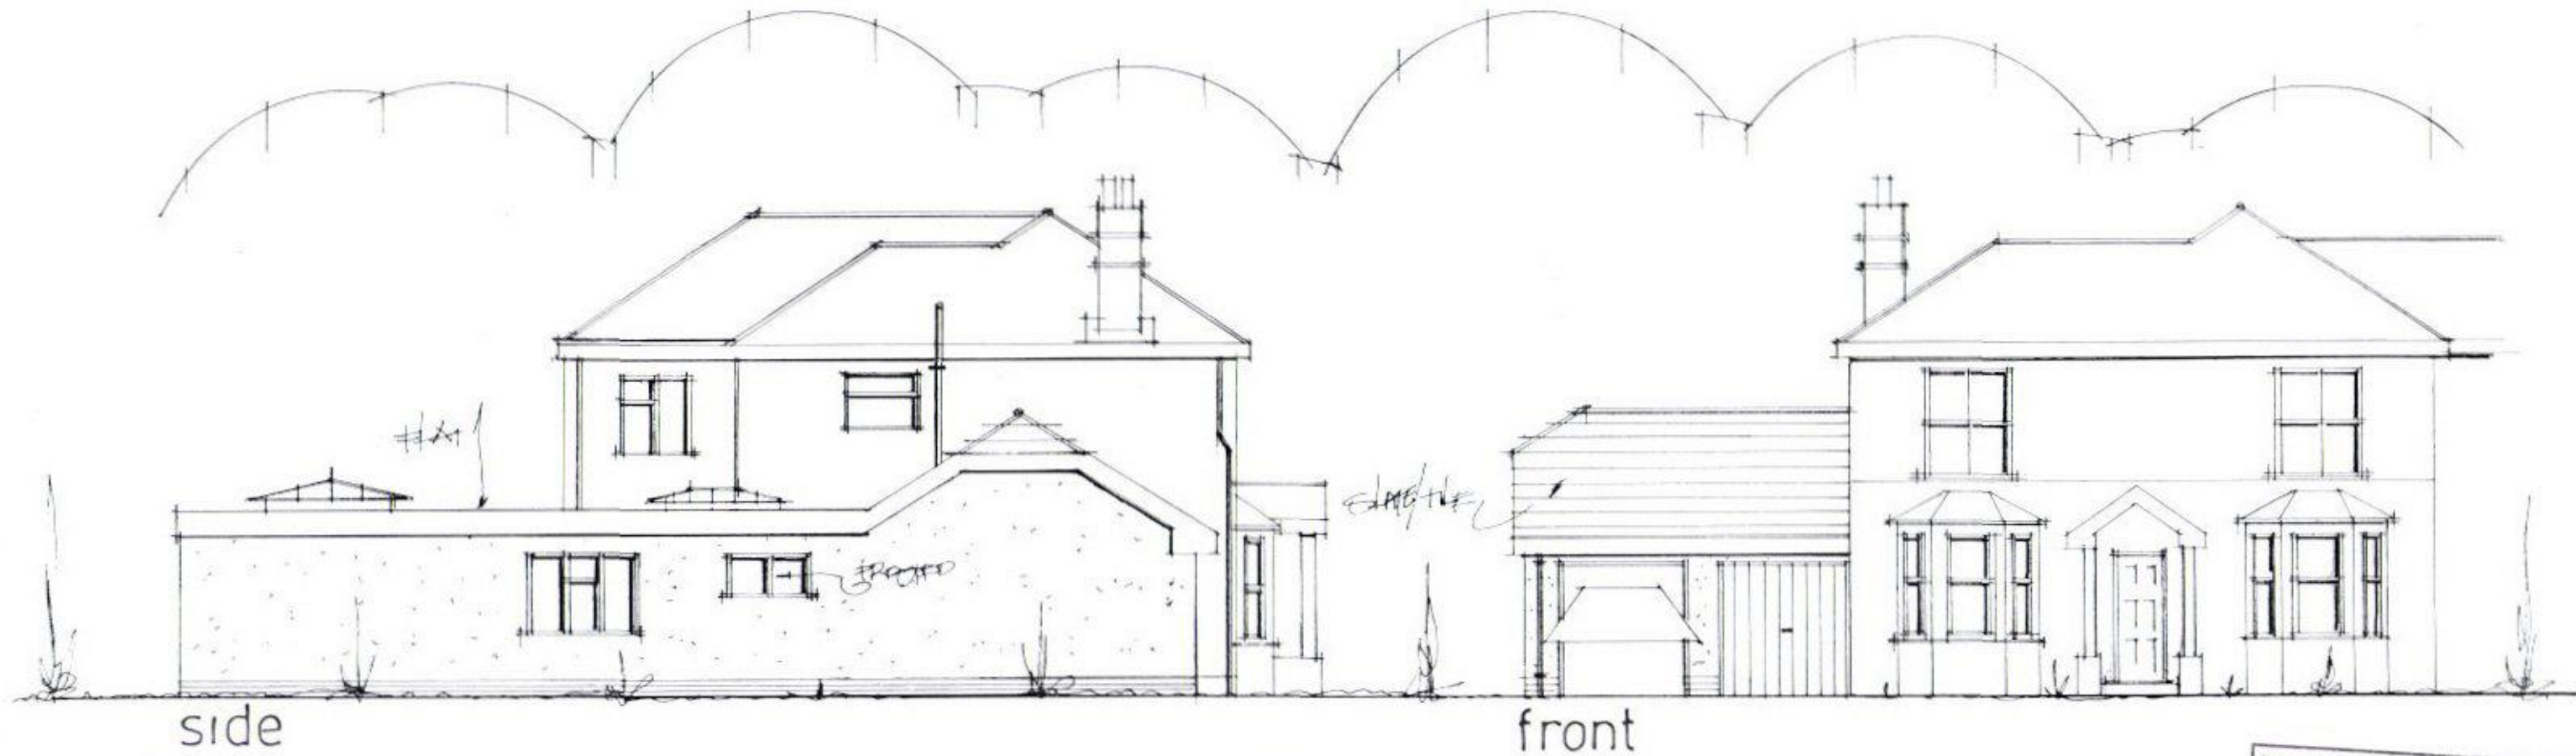

HAVANT BOROUGH
COUNCIL
24 NOV 2017
RECEIVED

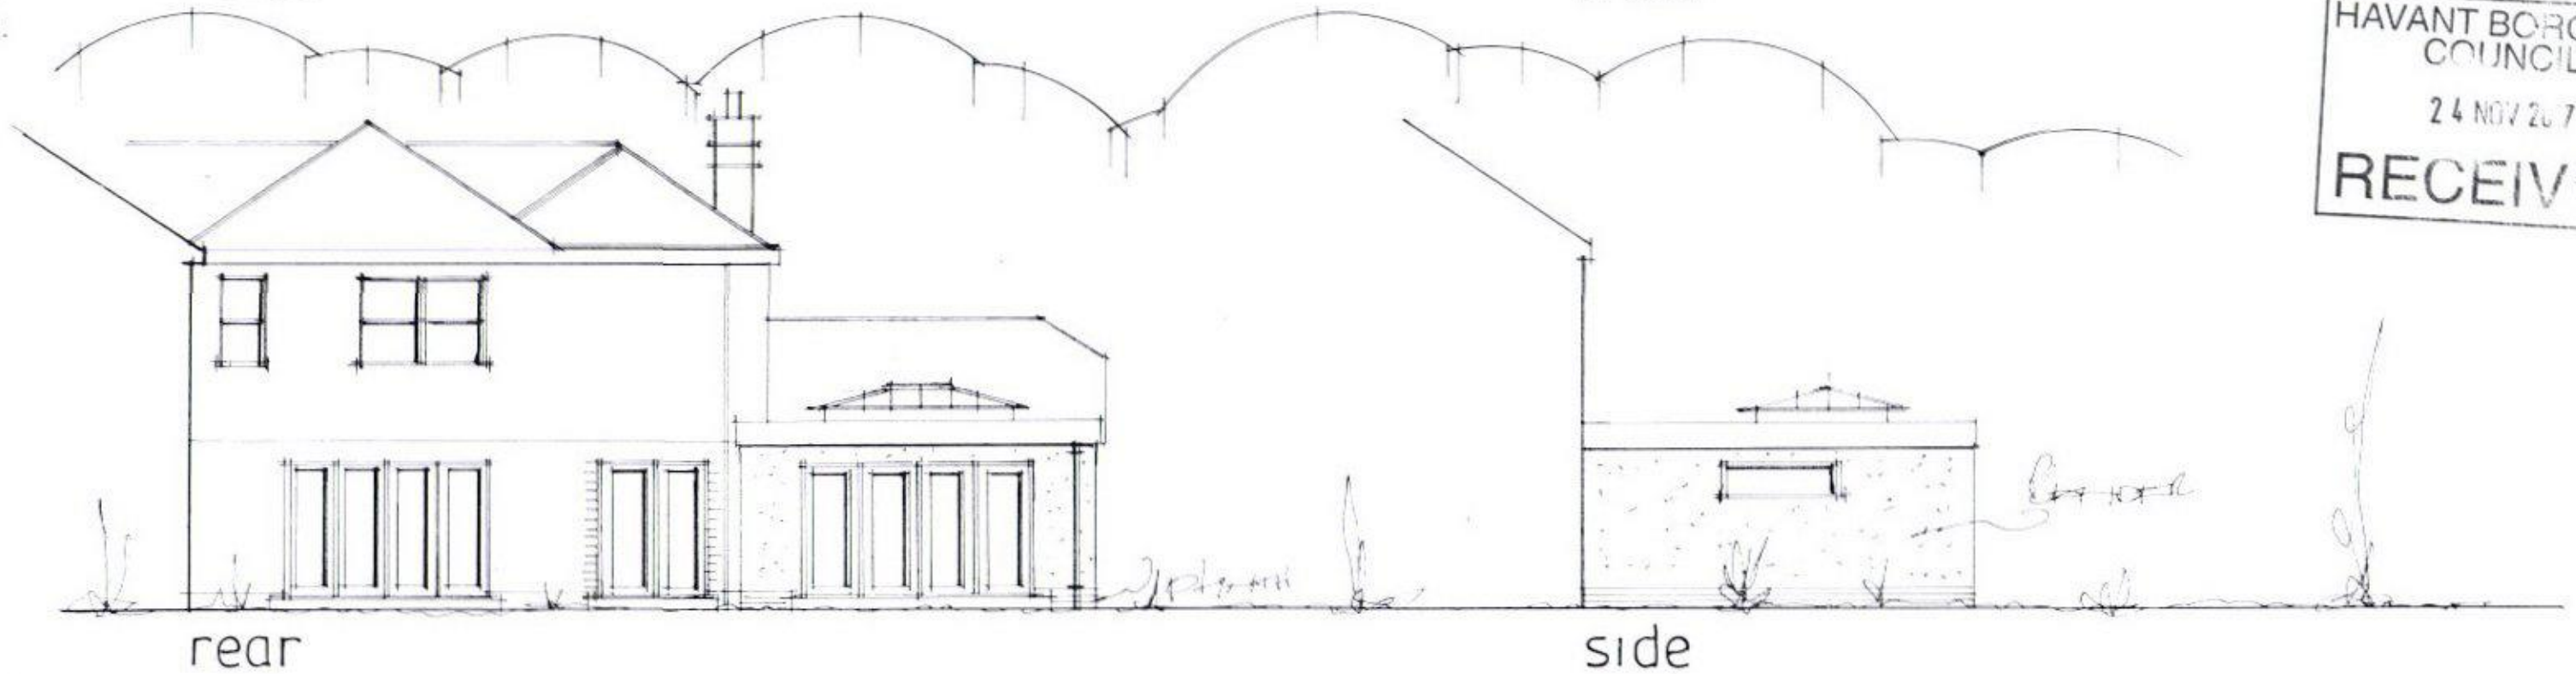

PROPOSED SINGLE STOREY SIDE/REAR ADDITION
TO FORM FAMILY ANNEXE ACCOMMODATION
25, BRIGHTS LANE, HAYLING ISLAND, HANTS
FOR MR & MRS D BAILEY

date nov 17
scale 1:100

PETER J. WALKER
ISLAND DESIGN
182, SEAFRONT, HAYLING ISLAND, HANTS
PO11 9AN
TEL : 02392467571