


PROPOSED SINGLE STOREY SIDE ADDITION
358, LONDON RD, WATERLOOVILLE, HANTS
FOR MR & MRS C HOBBS

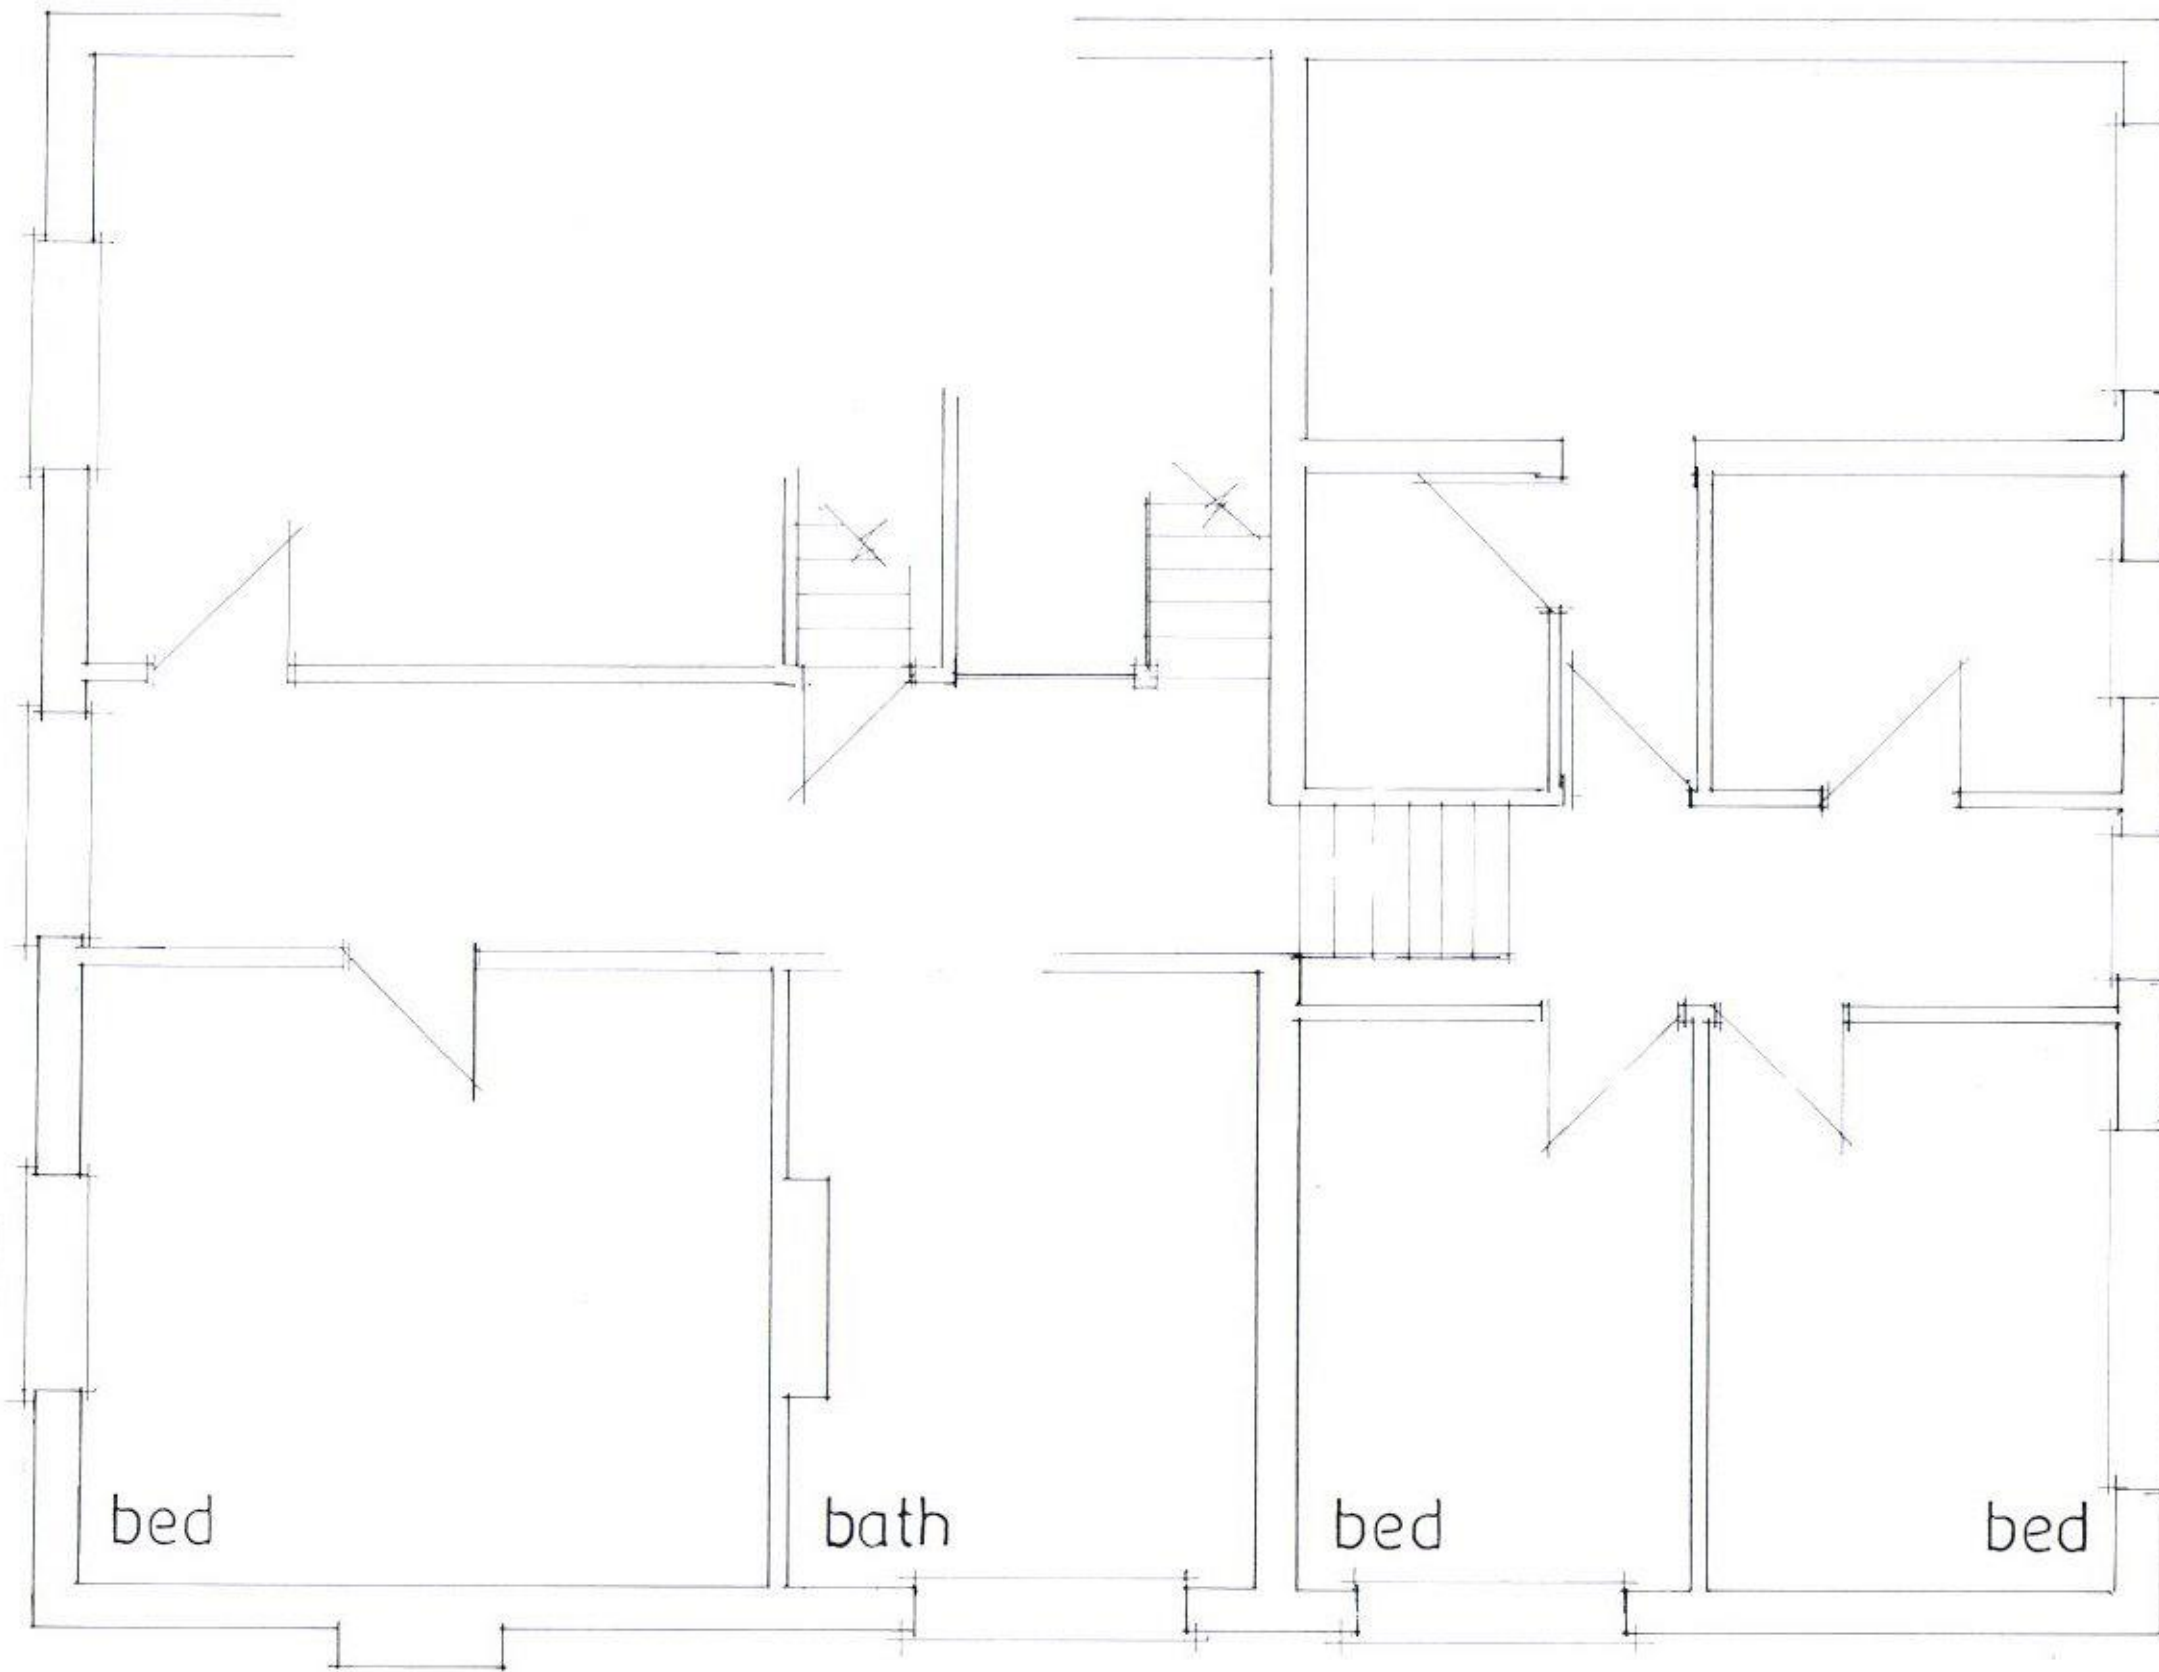

date july 17
scale 1:50

PART EXISTING FIRST FLOOR

PETER J. WALKER
ISLAND DESIGN
182 SEAFRONT, HAYLING ISLAND, HANTS
PO11 9AN
TEL 02392467571