


PROPOSED SINGLE STOREY SIDE ADDITION
358, LONDON RD, WATERLOOVILLE, HANTS
FOR MR & MRS C HOBBS

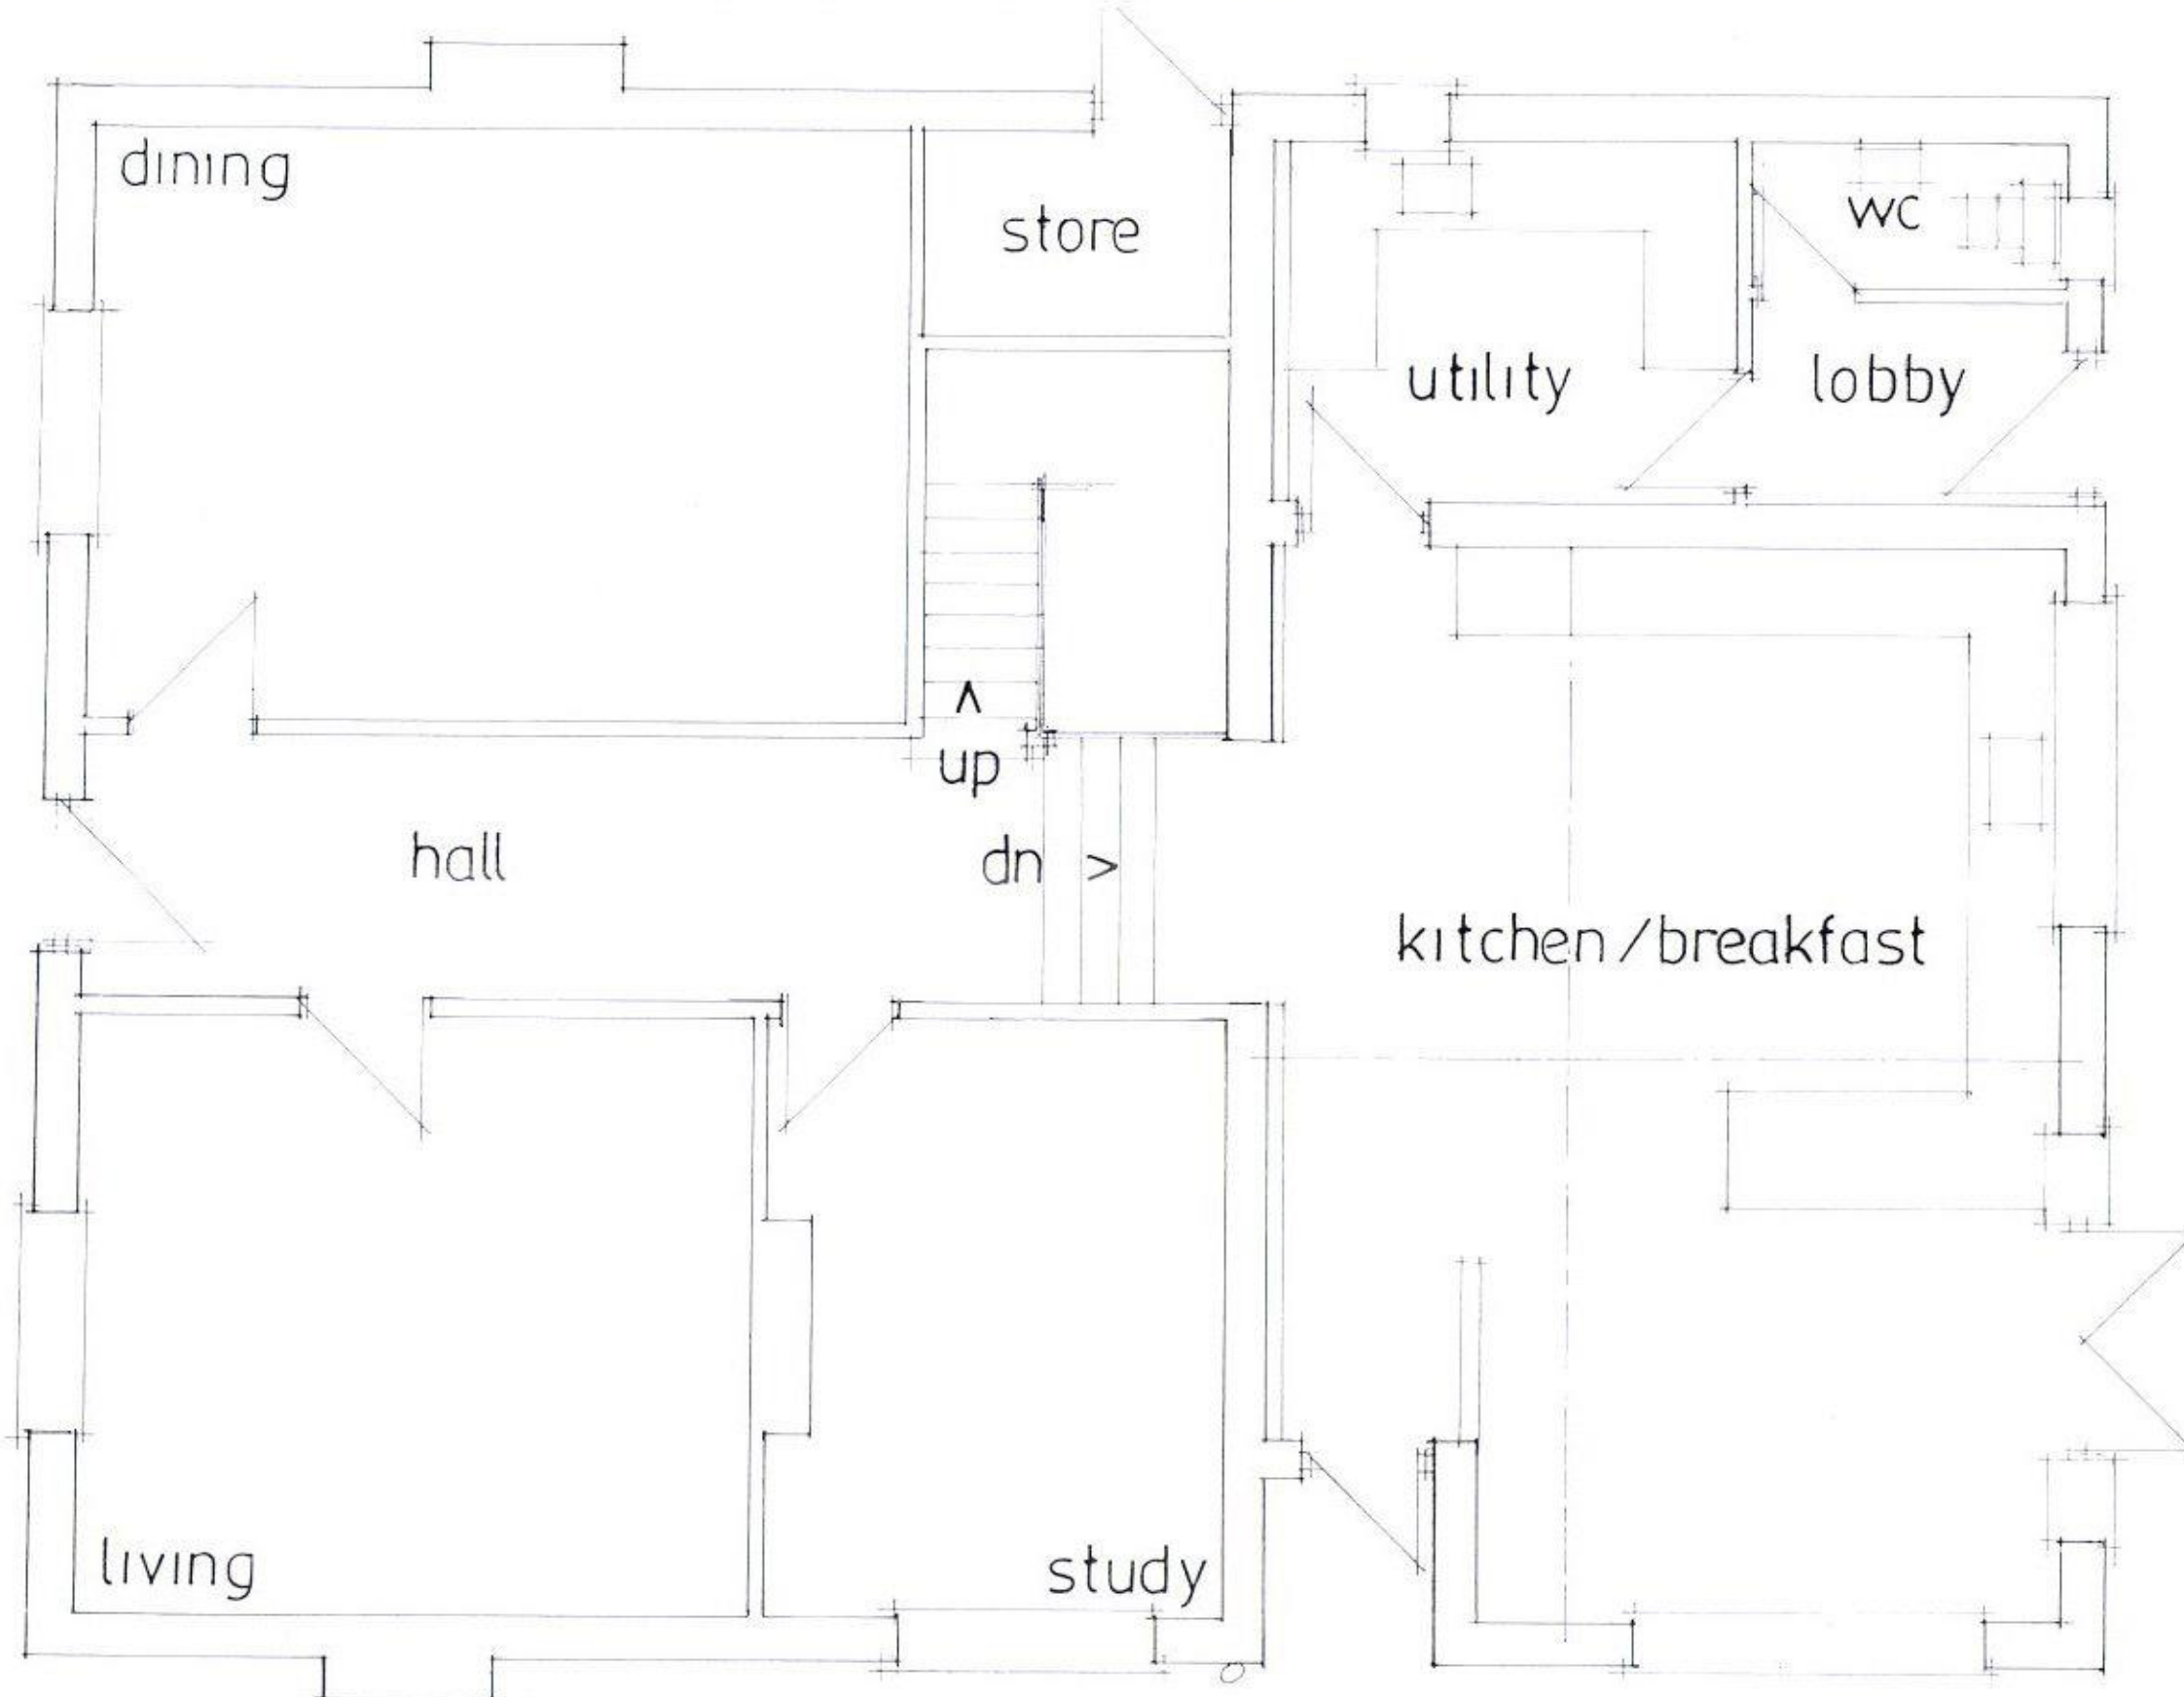

dining

store

WC

utility

lobby

up
dn

hall

kitchen/breakfast

living

study

EXISTING GROUND FLOOR

date july 17
scale 1:50

PETER J. WALKER
ISLAND DESIGN
182 SEAFRONT, HAYLING ISLAND, HANTS
PO11 9AN
TEL 02302467571

HAYLING ISLAND
11 JUL 2017
RECEIVED