



PETER J. WALKER
ISLAND DESIGN
182 SEAFRONT, HAYLING ISLAND, HANTS
PO11 9AN
TEL 02392467571

PROPOSED NEW DOUBLE GARAGE AT FRONT 358, LONDON RD, WATERLOOVILLE, HANTS FOR MR & MRS C HOBBS

NOTE THE GARAGE PLANS ARE FOR PLANNING
PERMISSION PURPOSES ONLY AND THE
OWNER/BUILDER IS COMPLETELY RESPONSIBLE FOR
THE STRUCTURAL STABILITY OF THE BUILDING
INCLUDING THE FOUNDATION DESIGN.

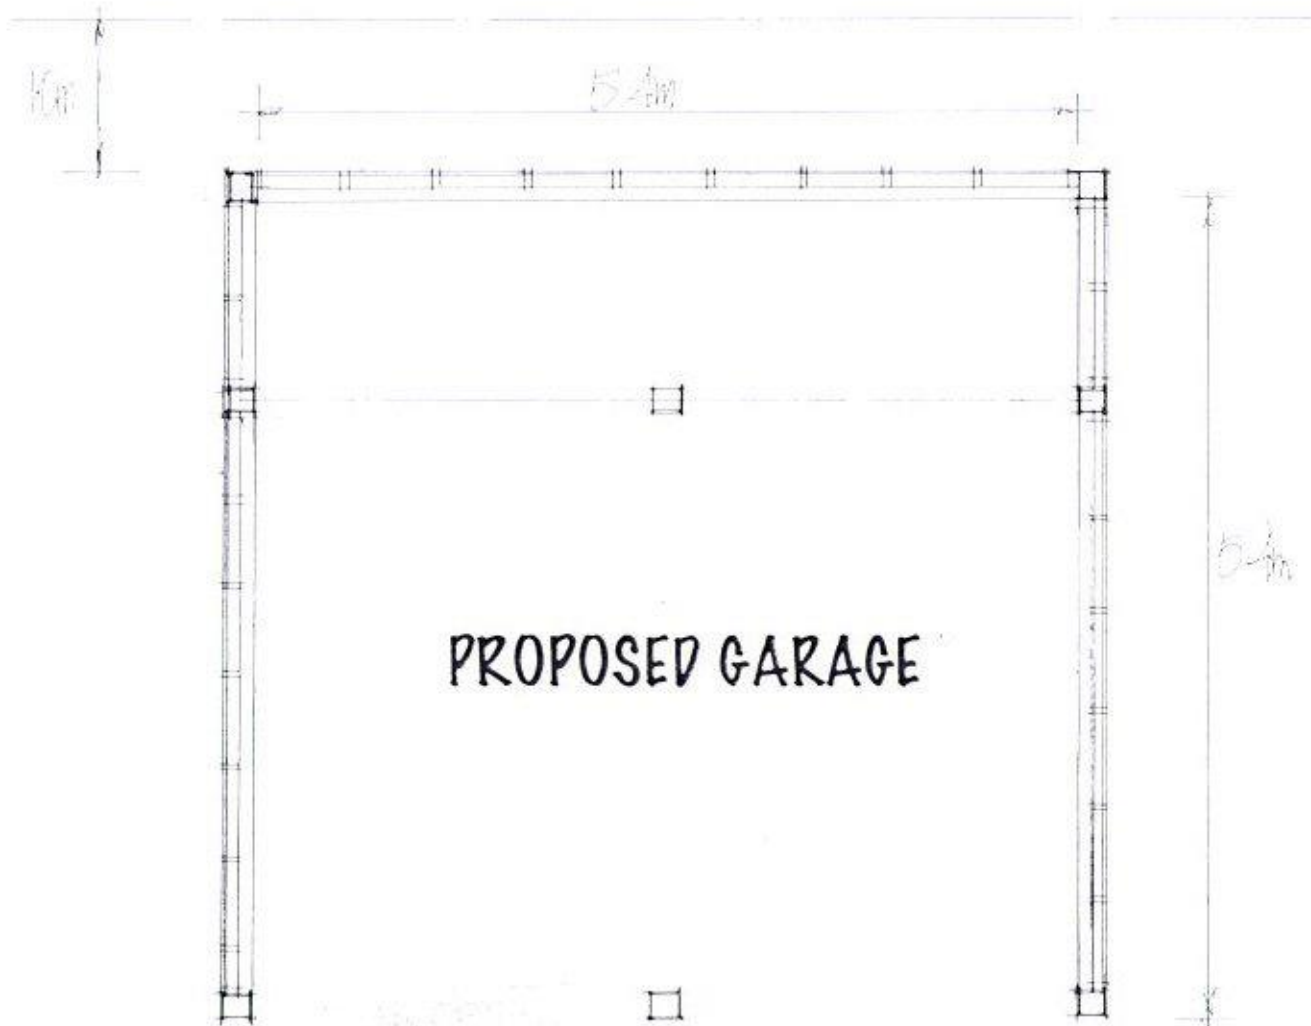

SECTION DRAWING

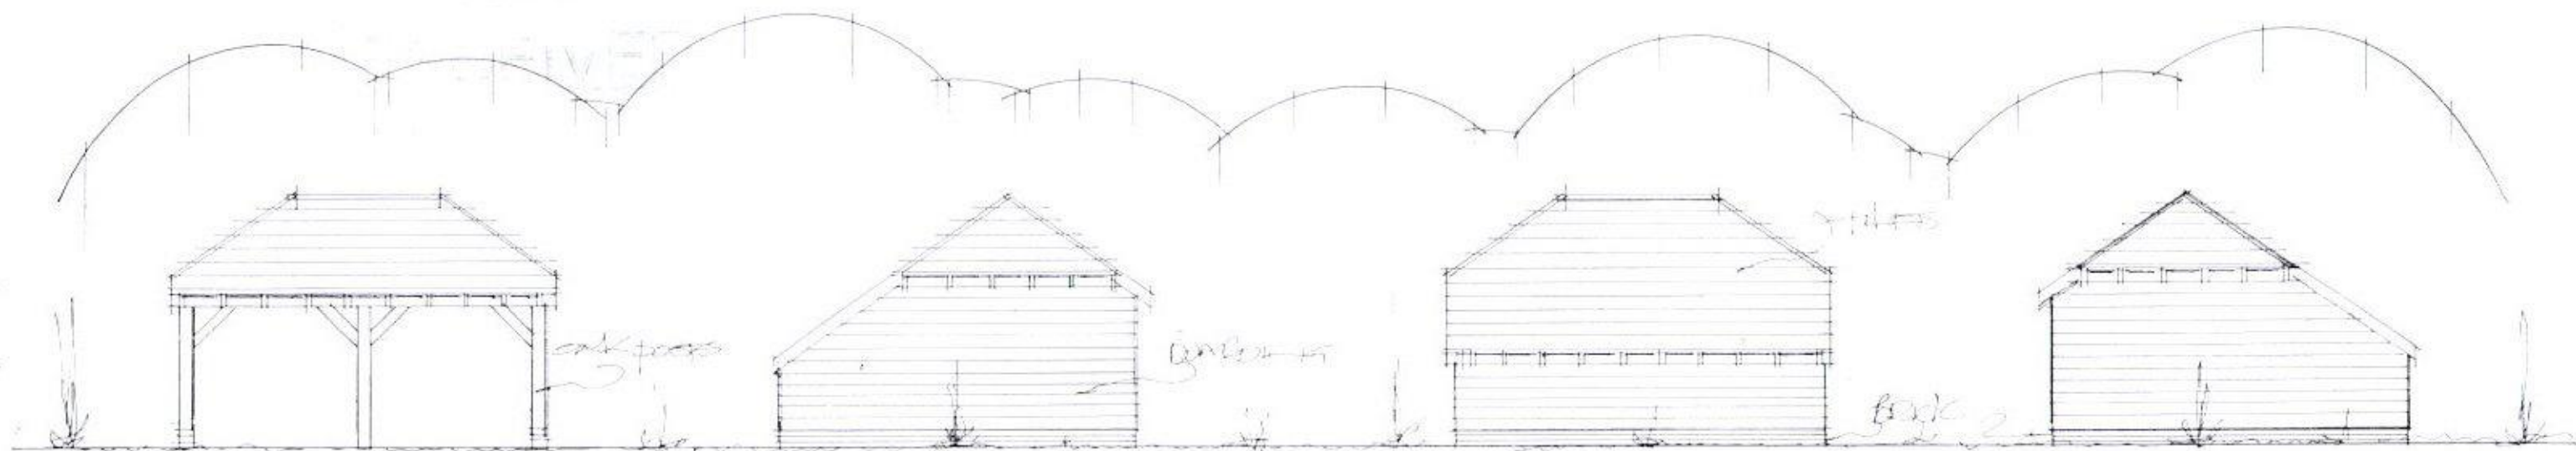

front
scale 1:50 1:100

side

rear

side

date july 17

PROPOSED ELEVATIONS