



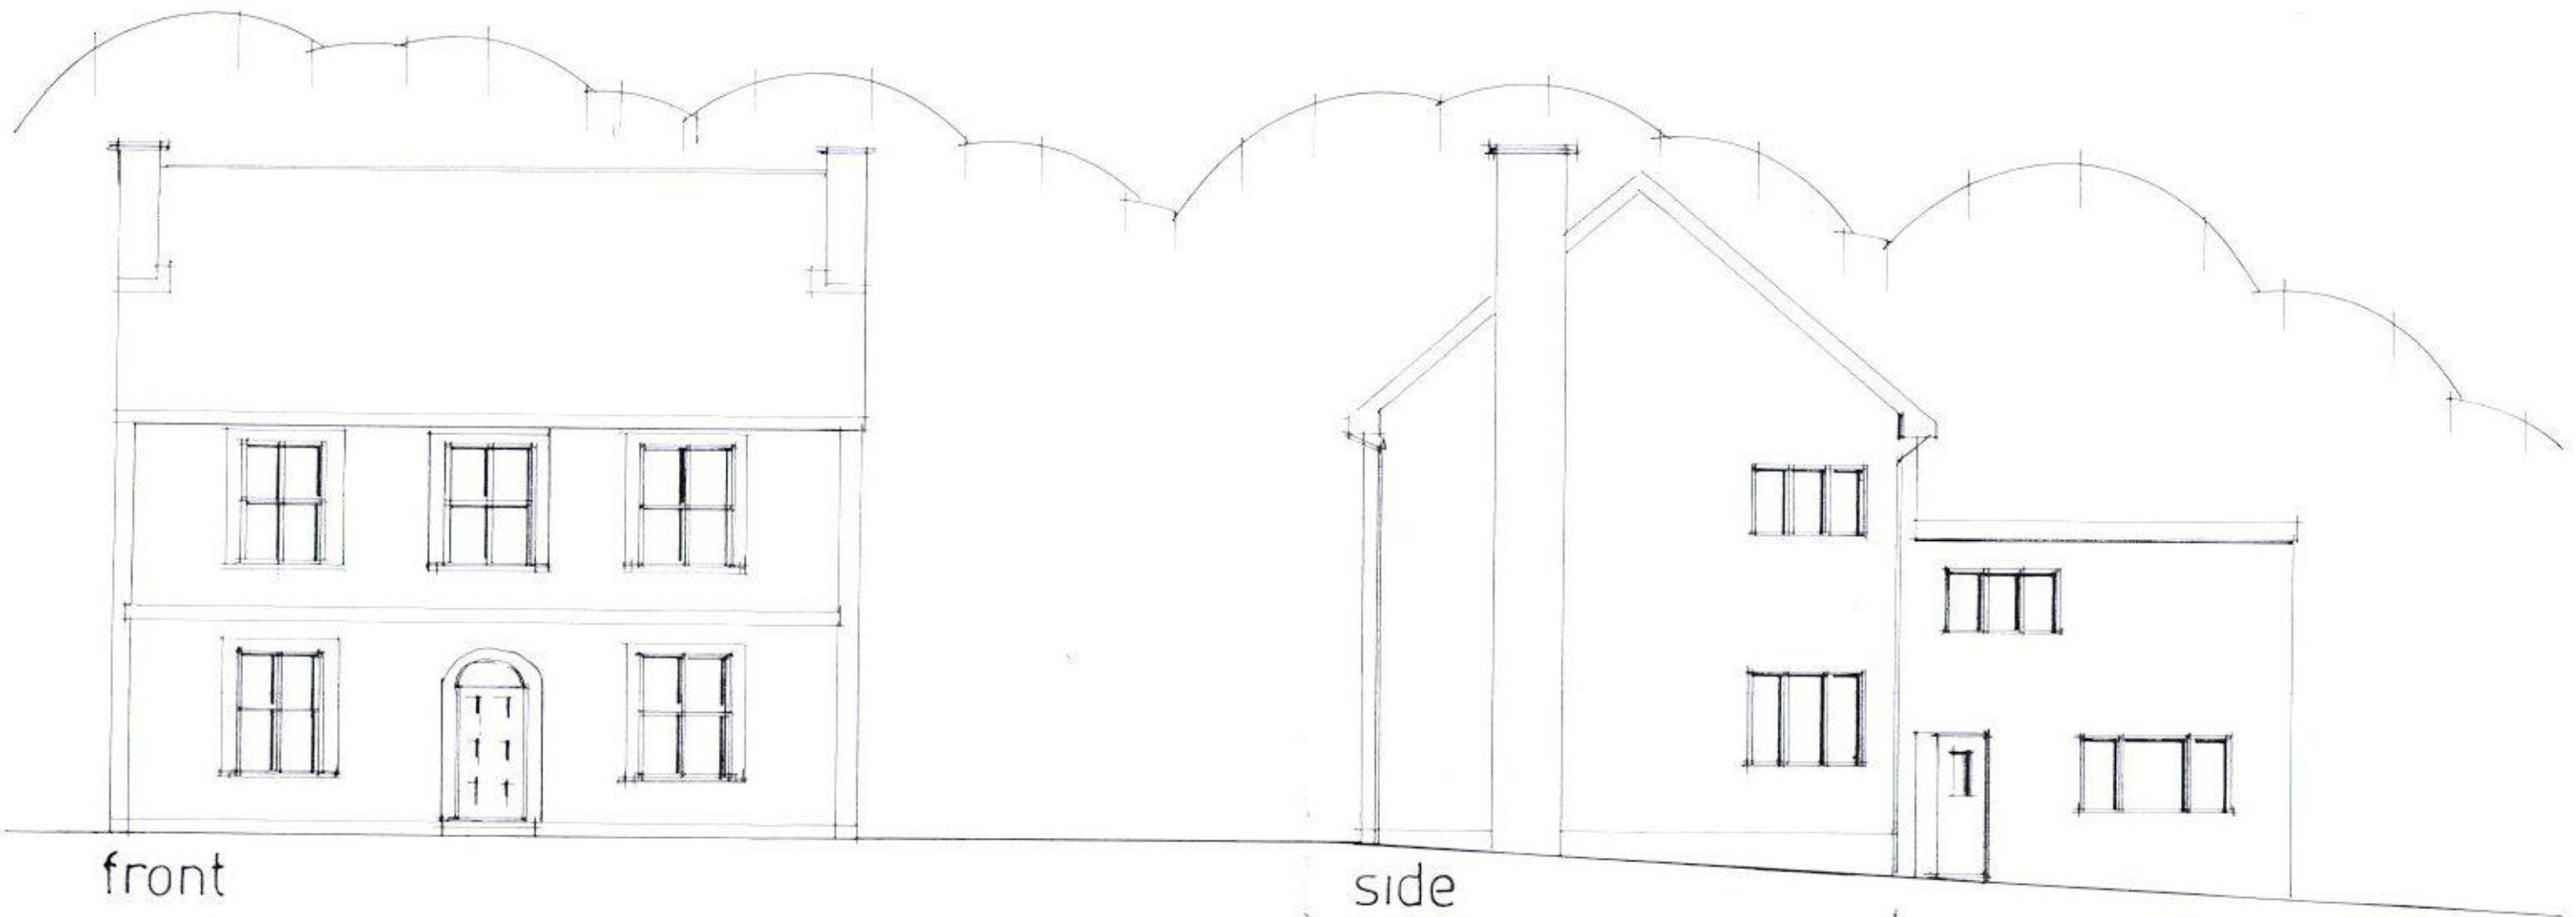

PROPOSED SINGLE STOREY SIDE ADDITION
 358, LONDON RD, WATERLOOVILLE, HANTS
 FOR MR & MRS C HOBBS

EXISTING ELEVATIONS

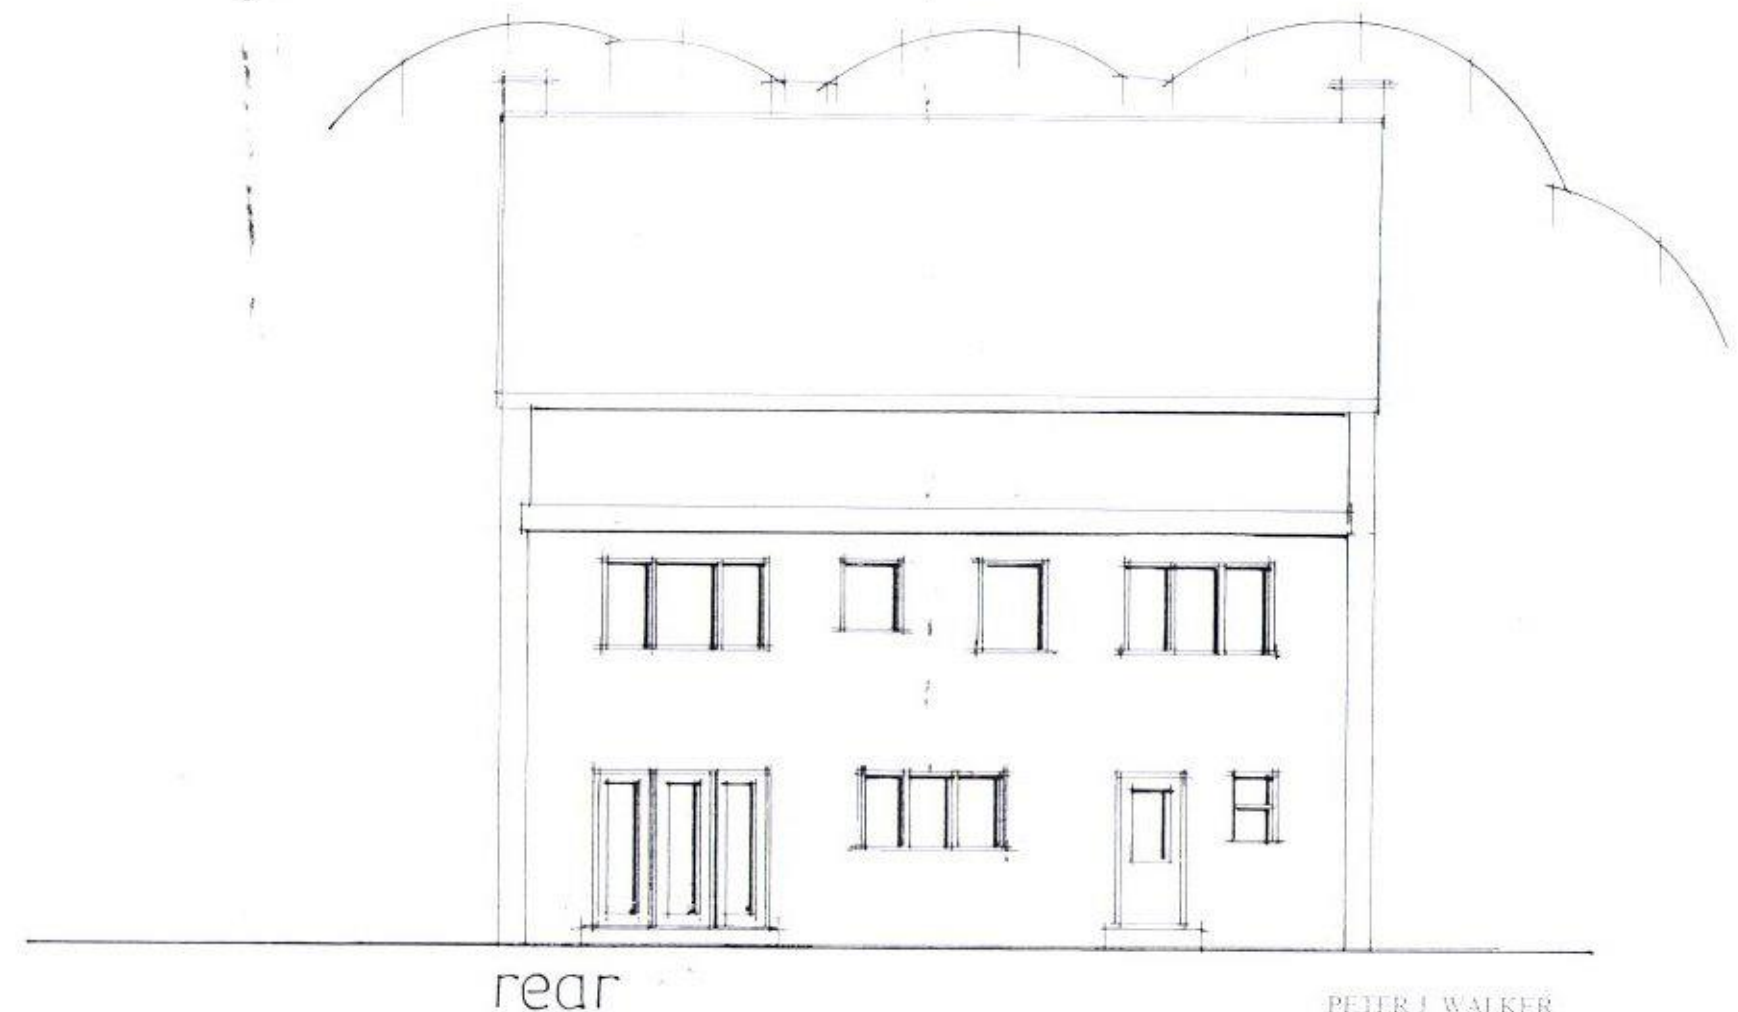

date july 17
 scale 1:100



PETER J WALKER
 ISLAND DESIGN
 182 SEAFRONT, HAYLING ISLAND, HANTS
 PO25 0AD