




SOUTH ELEVATION (As Existing)



WEST ELEVATION (As Existing)



NORTH ELEVATION (As Existing)

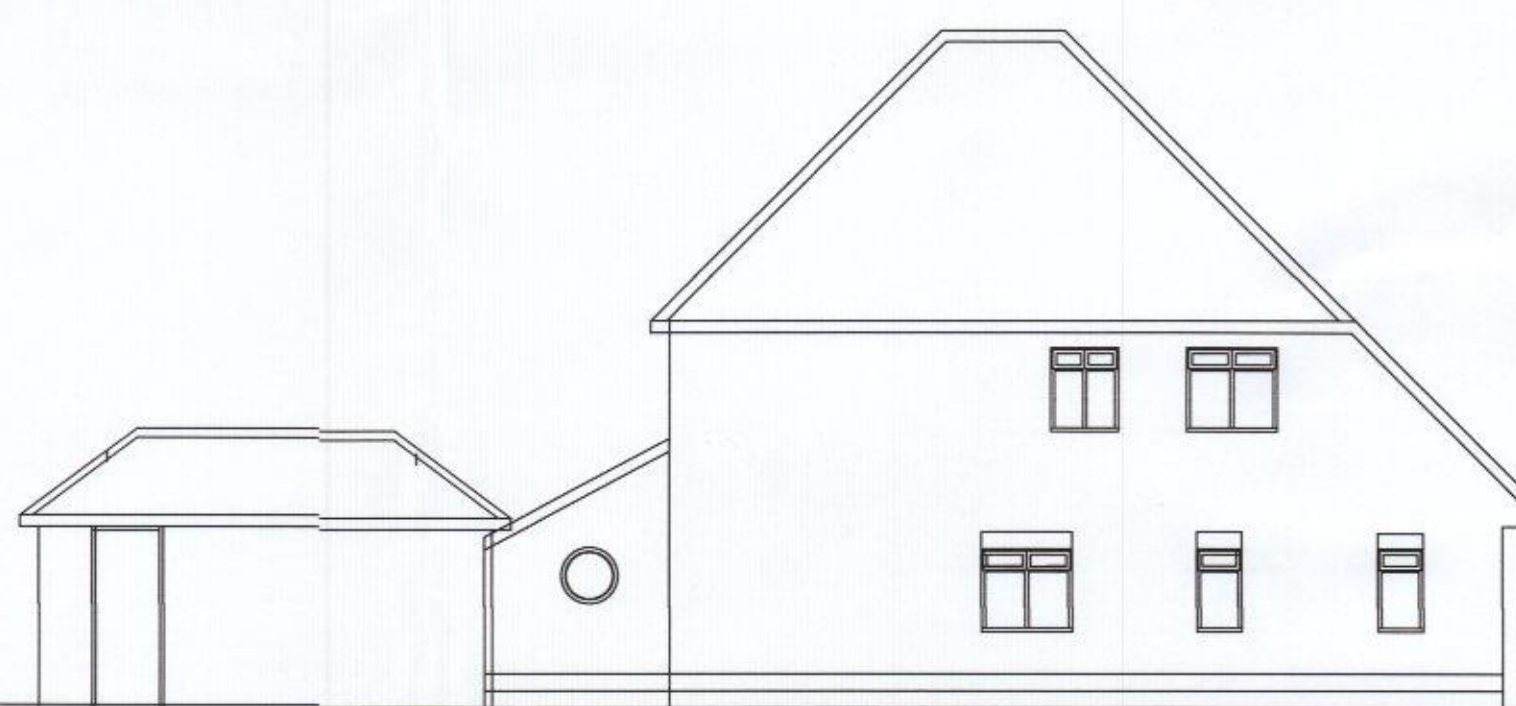

EAST ELEVATION (As Existing)

General Notes

No.	Revision/Issue	Date

Firm Name and Address

Project Name and Address

Parker Extensions
72a Park Avenue
Waterlooville
Hampshire PO7 5DW

Project
Existing Elevations

Date
12.12.17

Scale
1:100

Sheet

6212/03