


PROPOSED SINGLE STOREY SIDE/REAR ADDITION  
TO FORM FAMILY ANNEXE ACCOMMODATION  
25, BRIGHTS LANE, HAYLING ISLAND, HANTS  
FOR MR & MRS D. BAILEY.

PART EX FIRST FLOOR

HAVANT BOROUGH  
COUNCIL

24 NOV 2017

RECEIVED

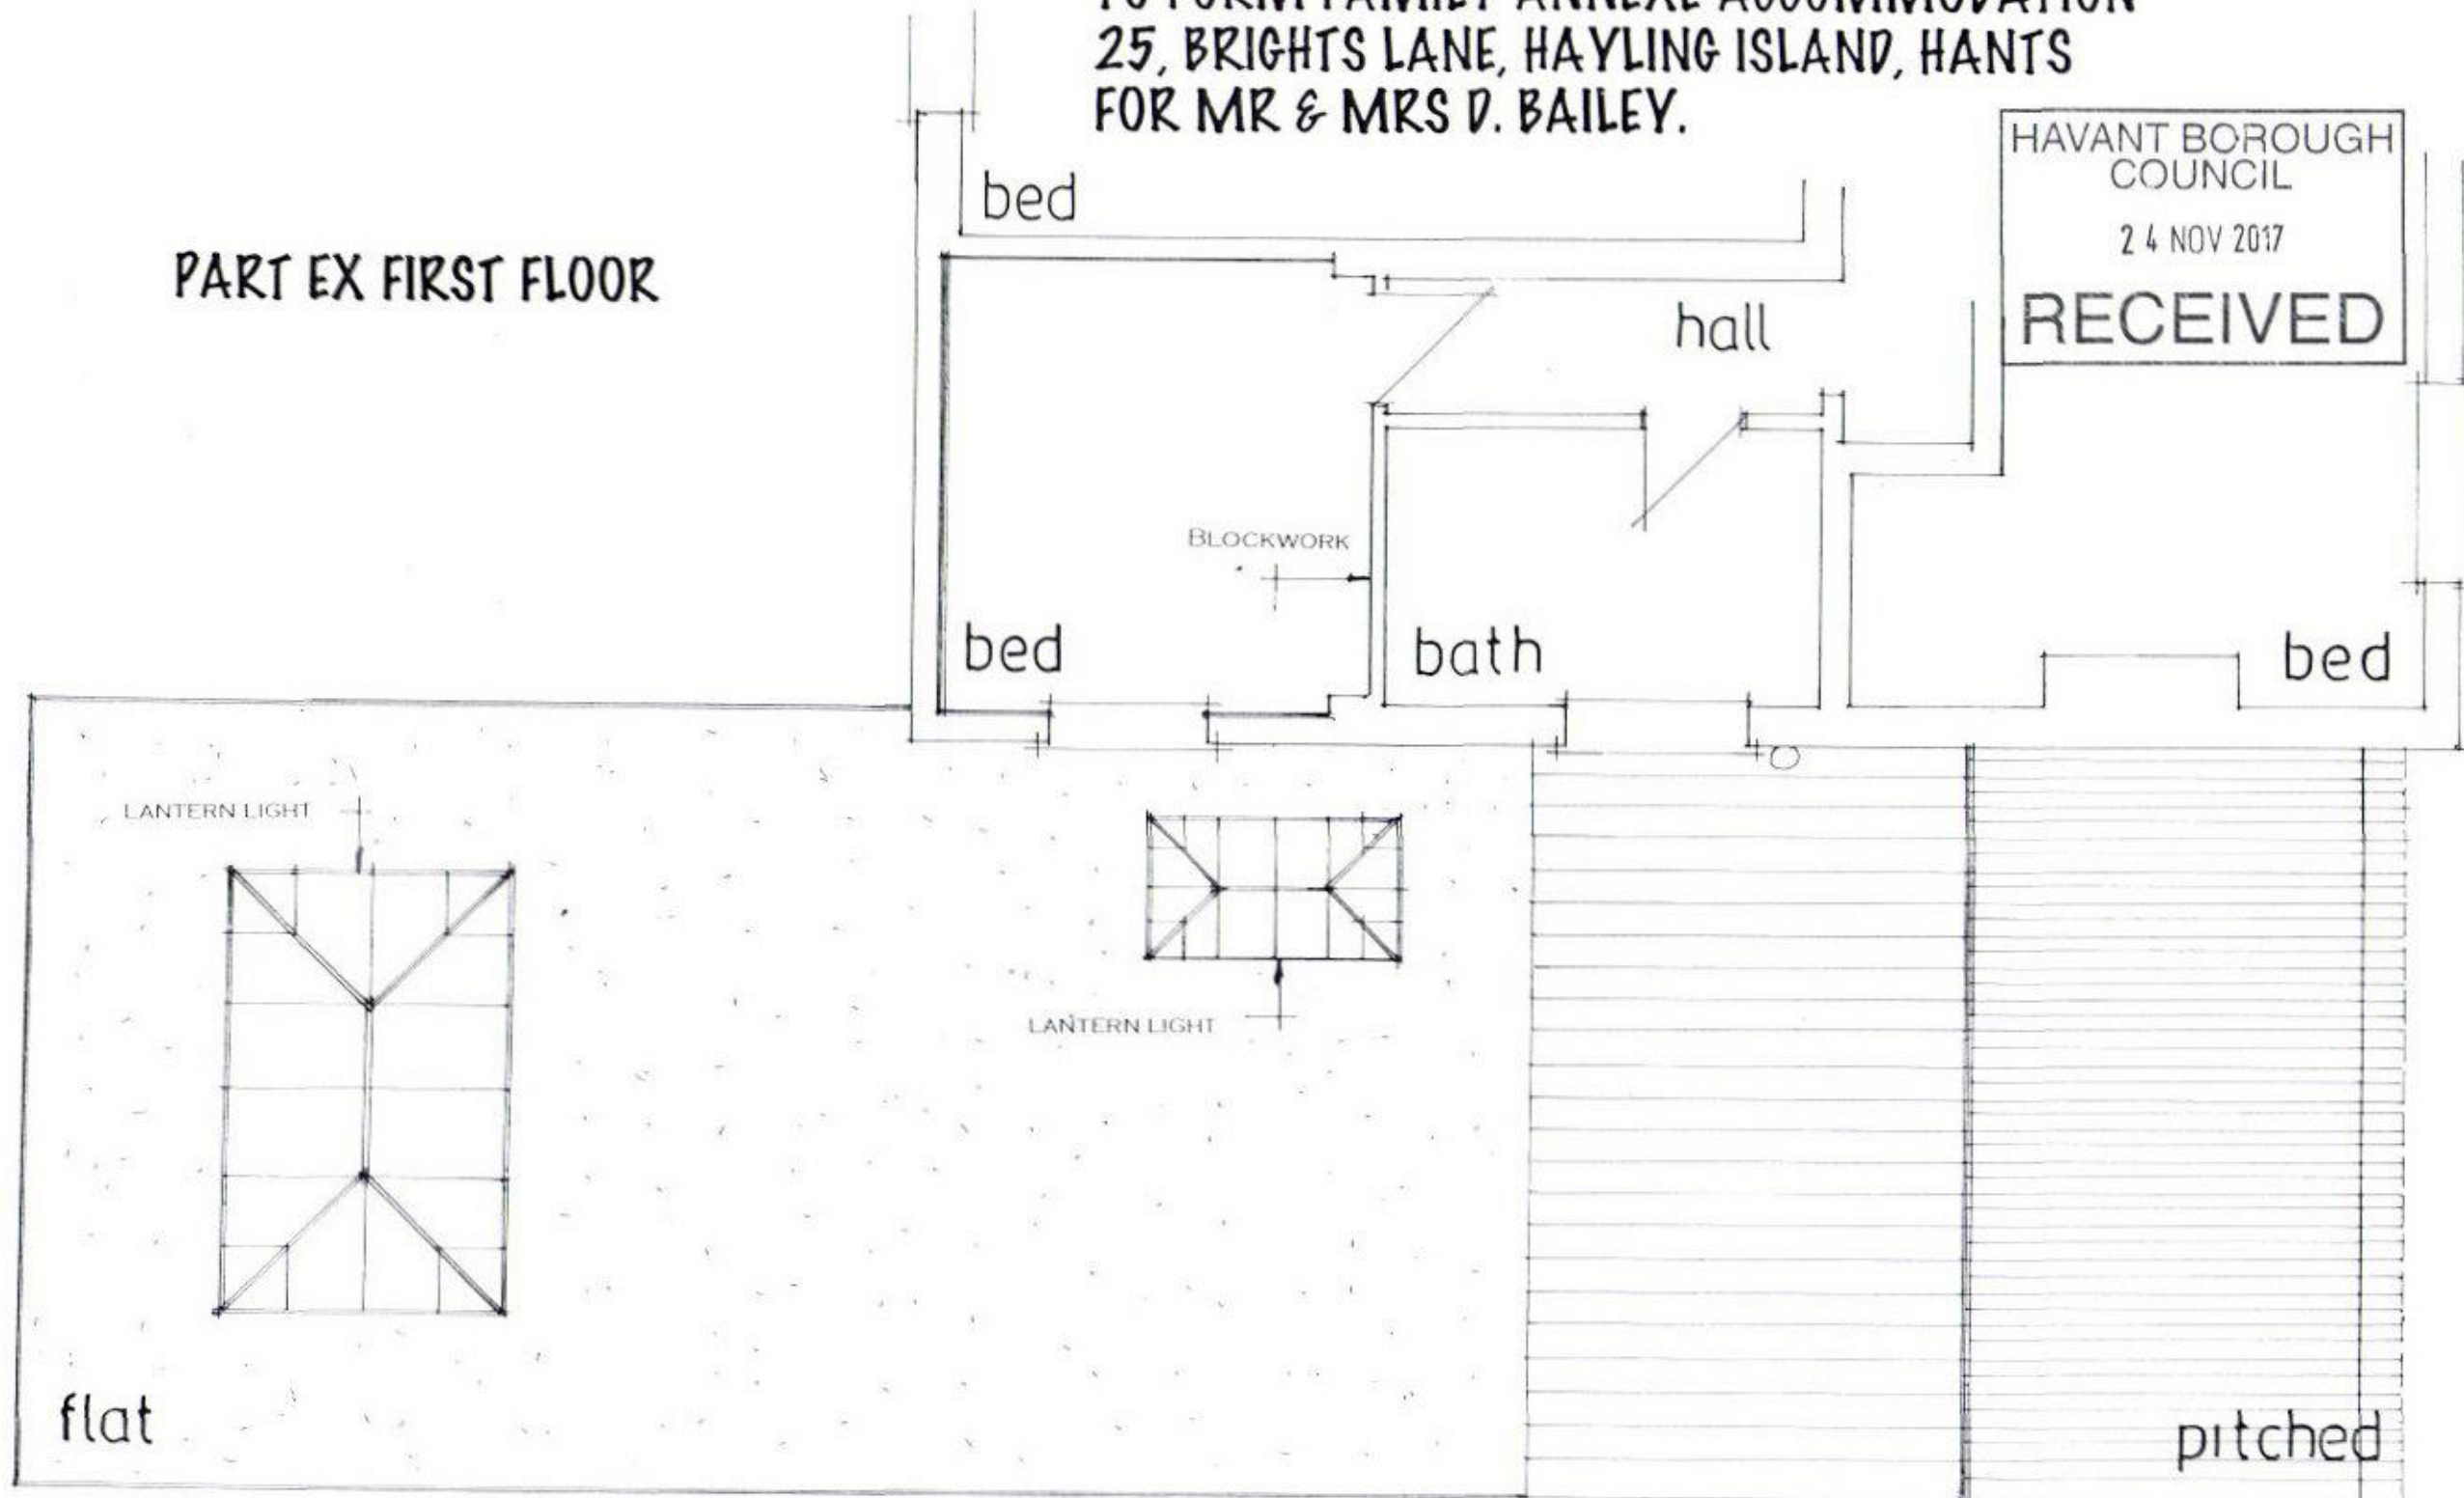

date nov 17  
scale 1:50

PETER J. WALKER  
ISLAND DESIGN  
182, SEAFRONT, HAYLING ISLAND, HANTS  
PO11 9AN  
TEL ; 02392467571