


PROPOSED SINGLE STOREY SIDE/REAR ADDITION
TO FORM FAMILY ANNEXE ACCOMMODATION
25, BRIGHTS LANE, HAYLING ISLAND, HANTS
FOR MR & MRS D. BAILEY.

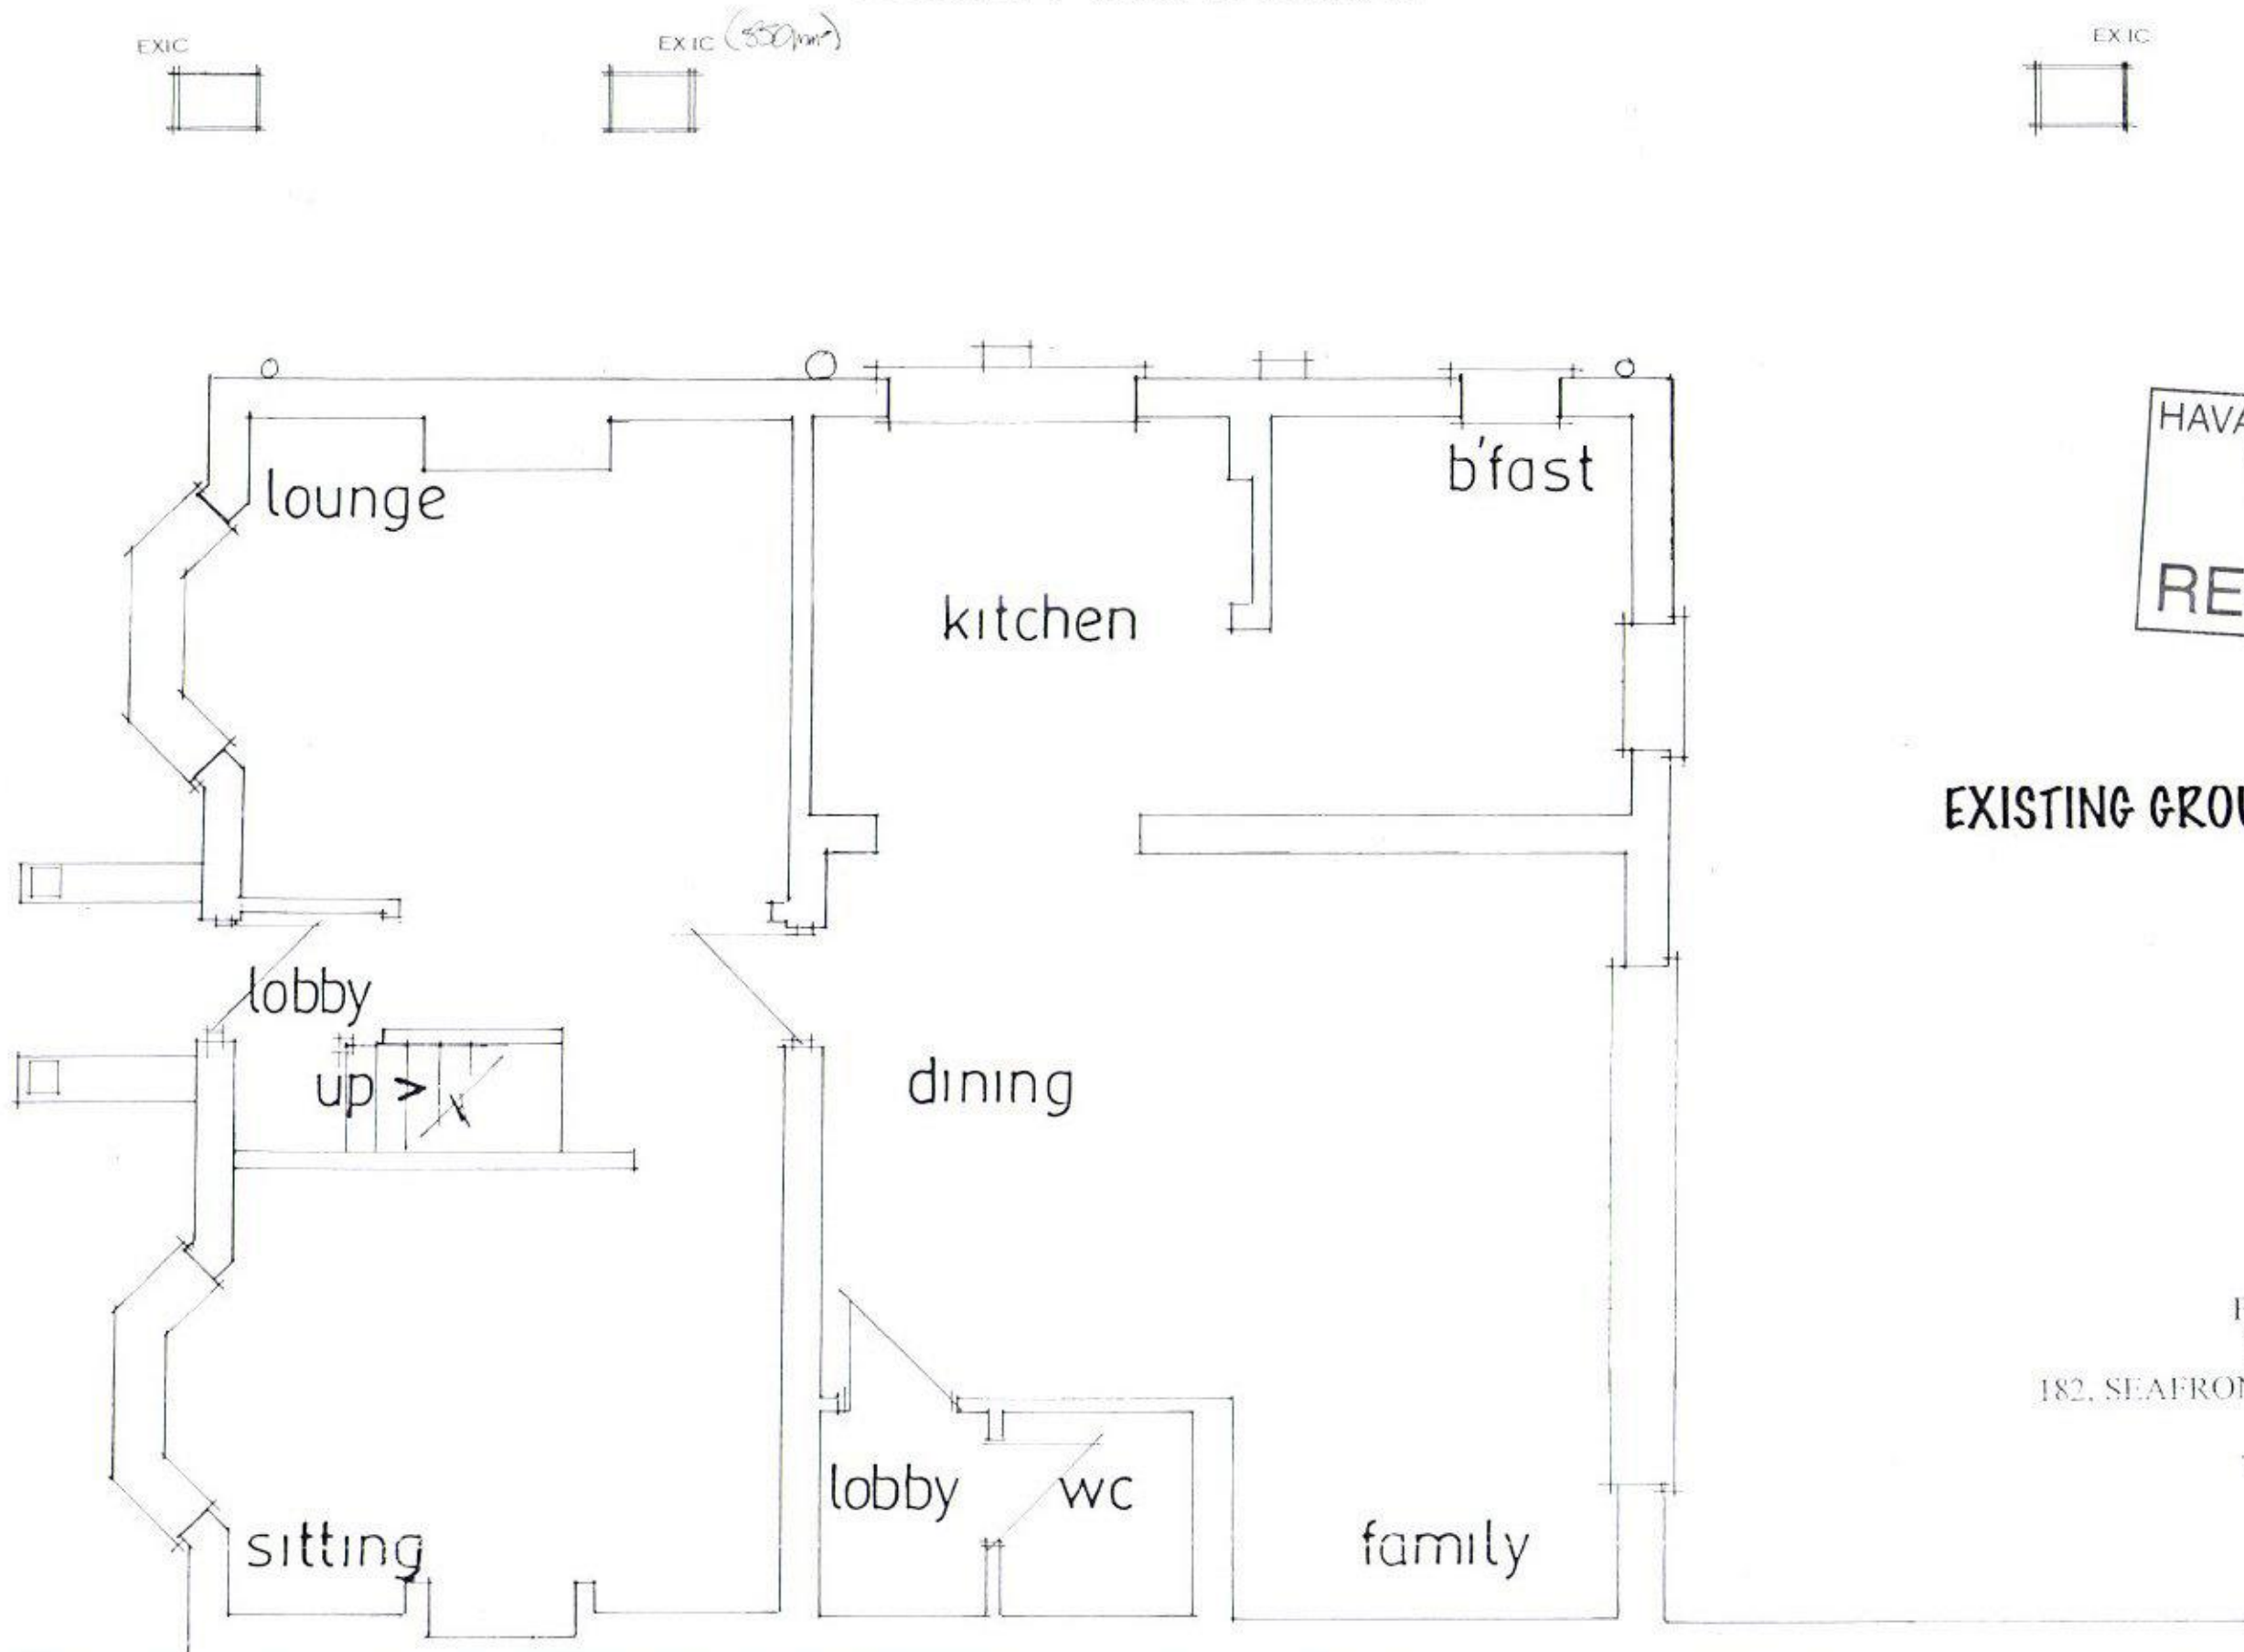

EXISTING GROUND FLOOR

PETER J. WALKER
ISLAND DESIGN
182, SEAFRONT, HAYLING ISLAND, HANTS
PO11 9AN
TEL : 02392467571

date nov 17
scale 1:50