



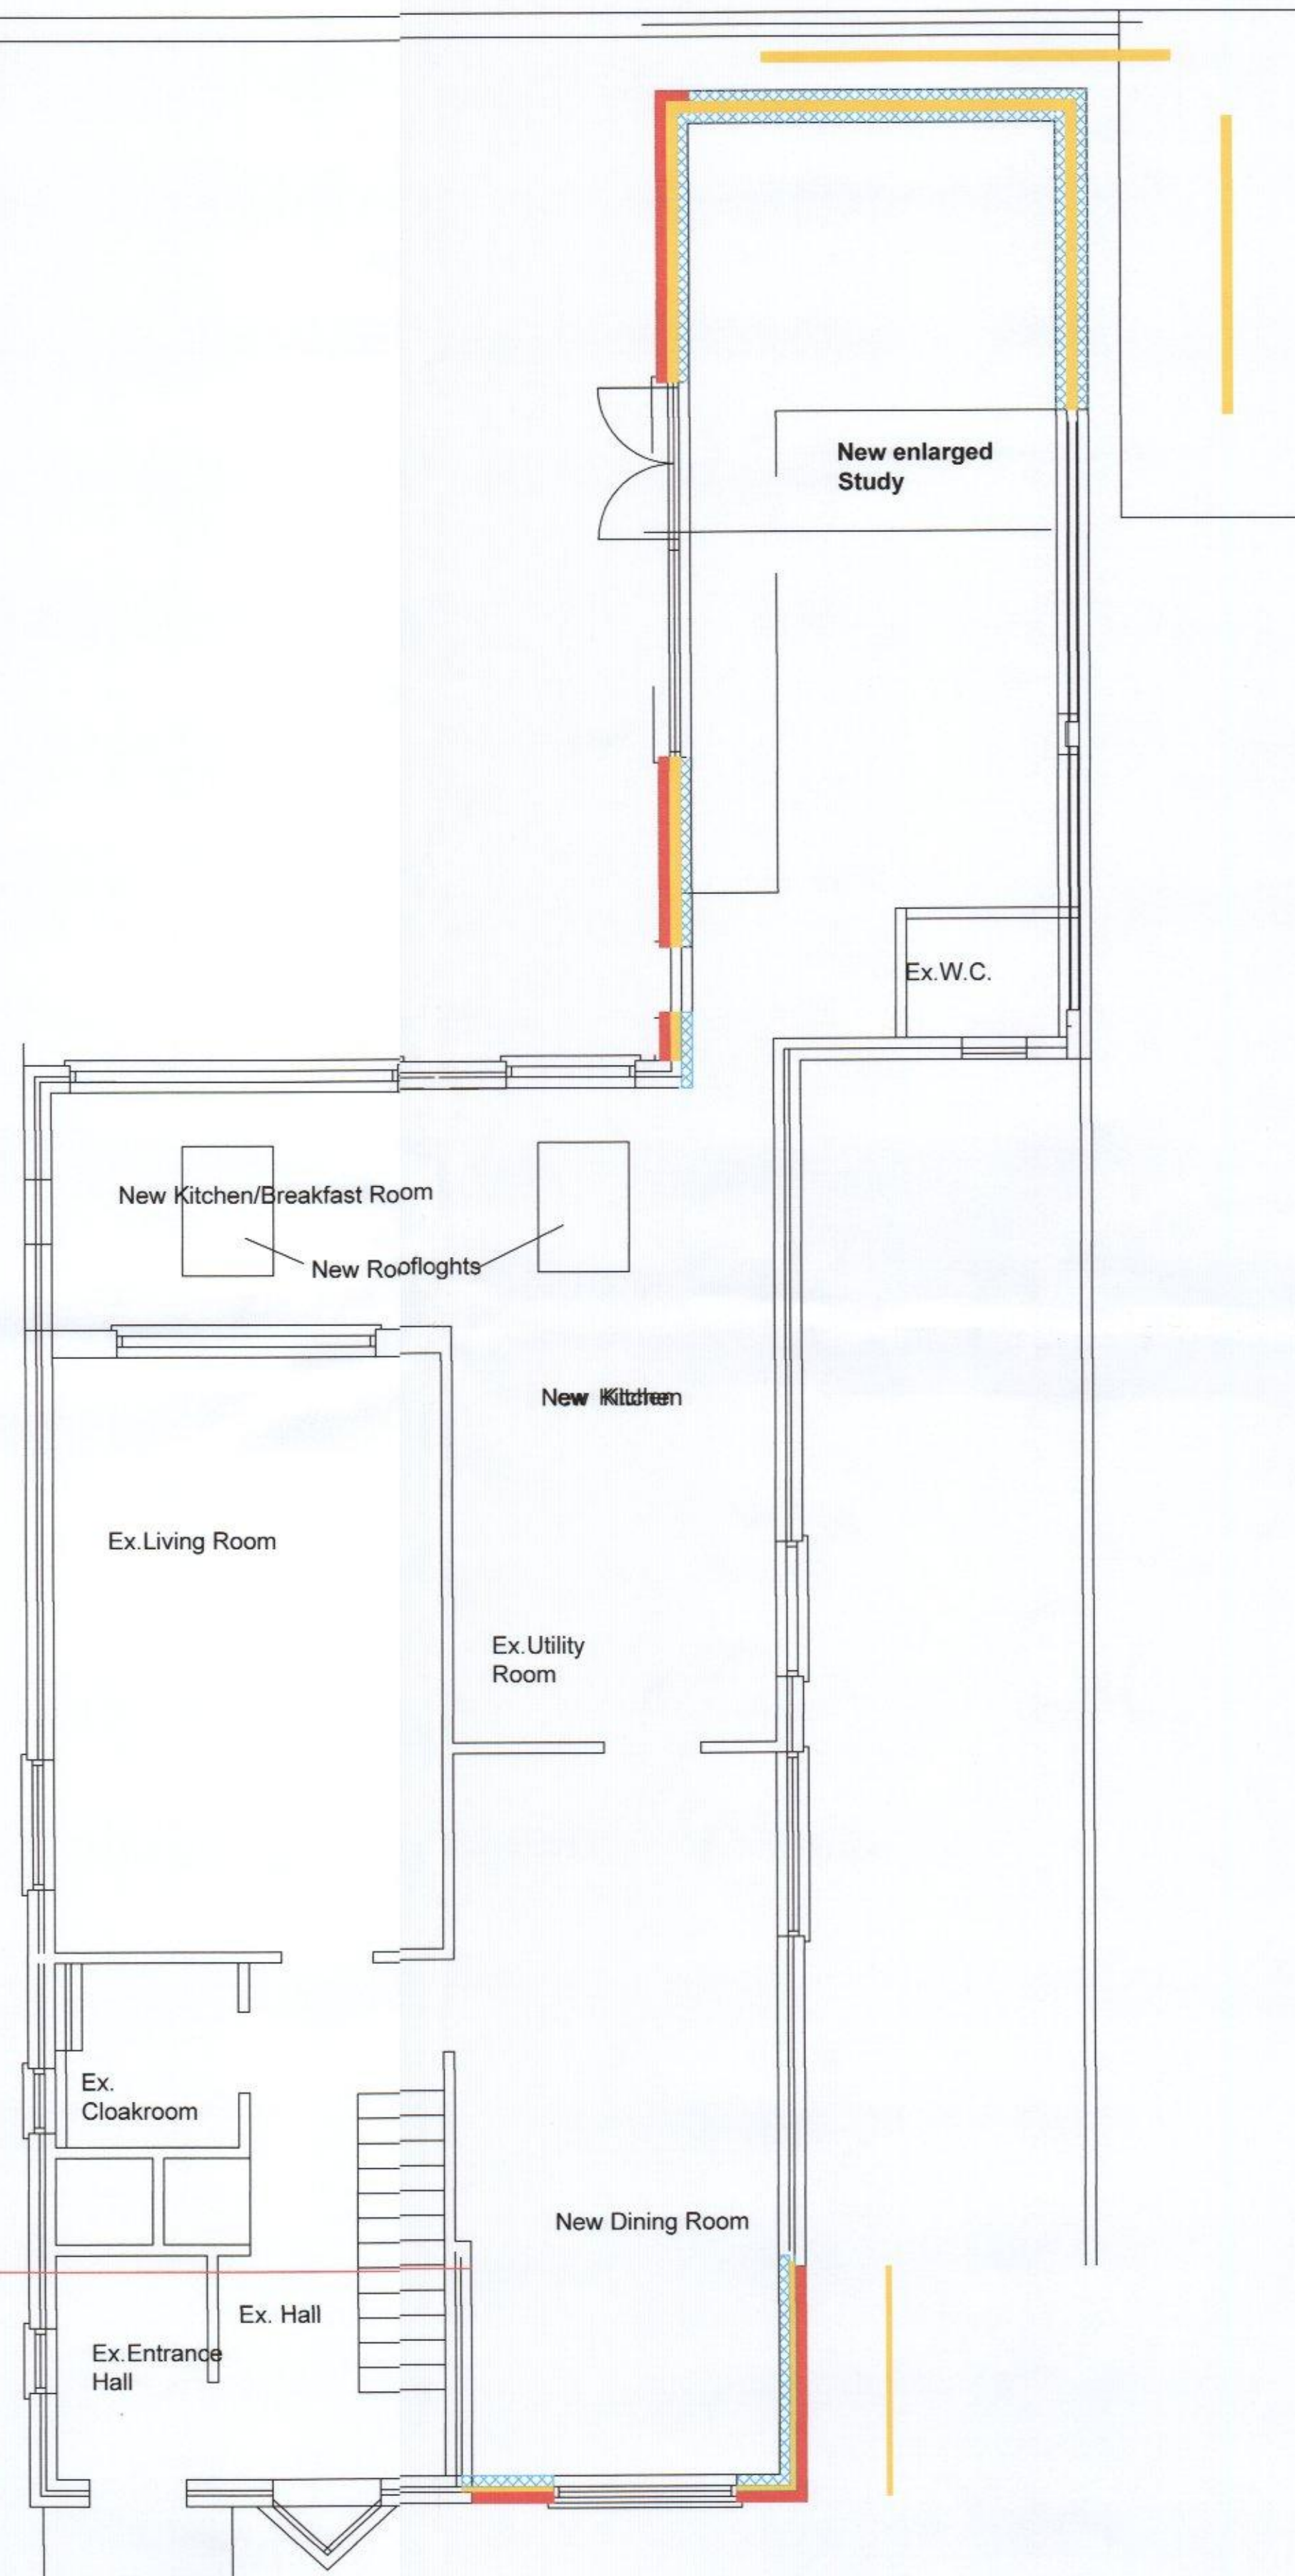

GROUND FLOOR PLAN

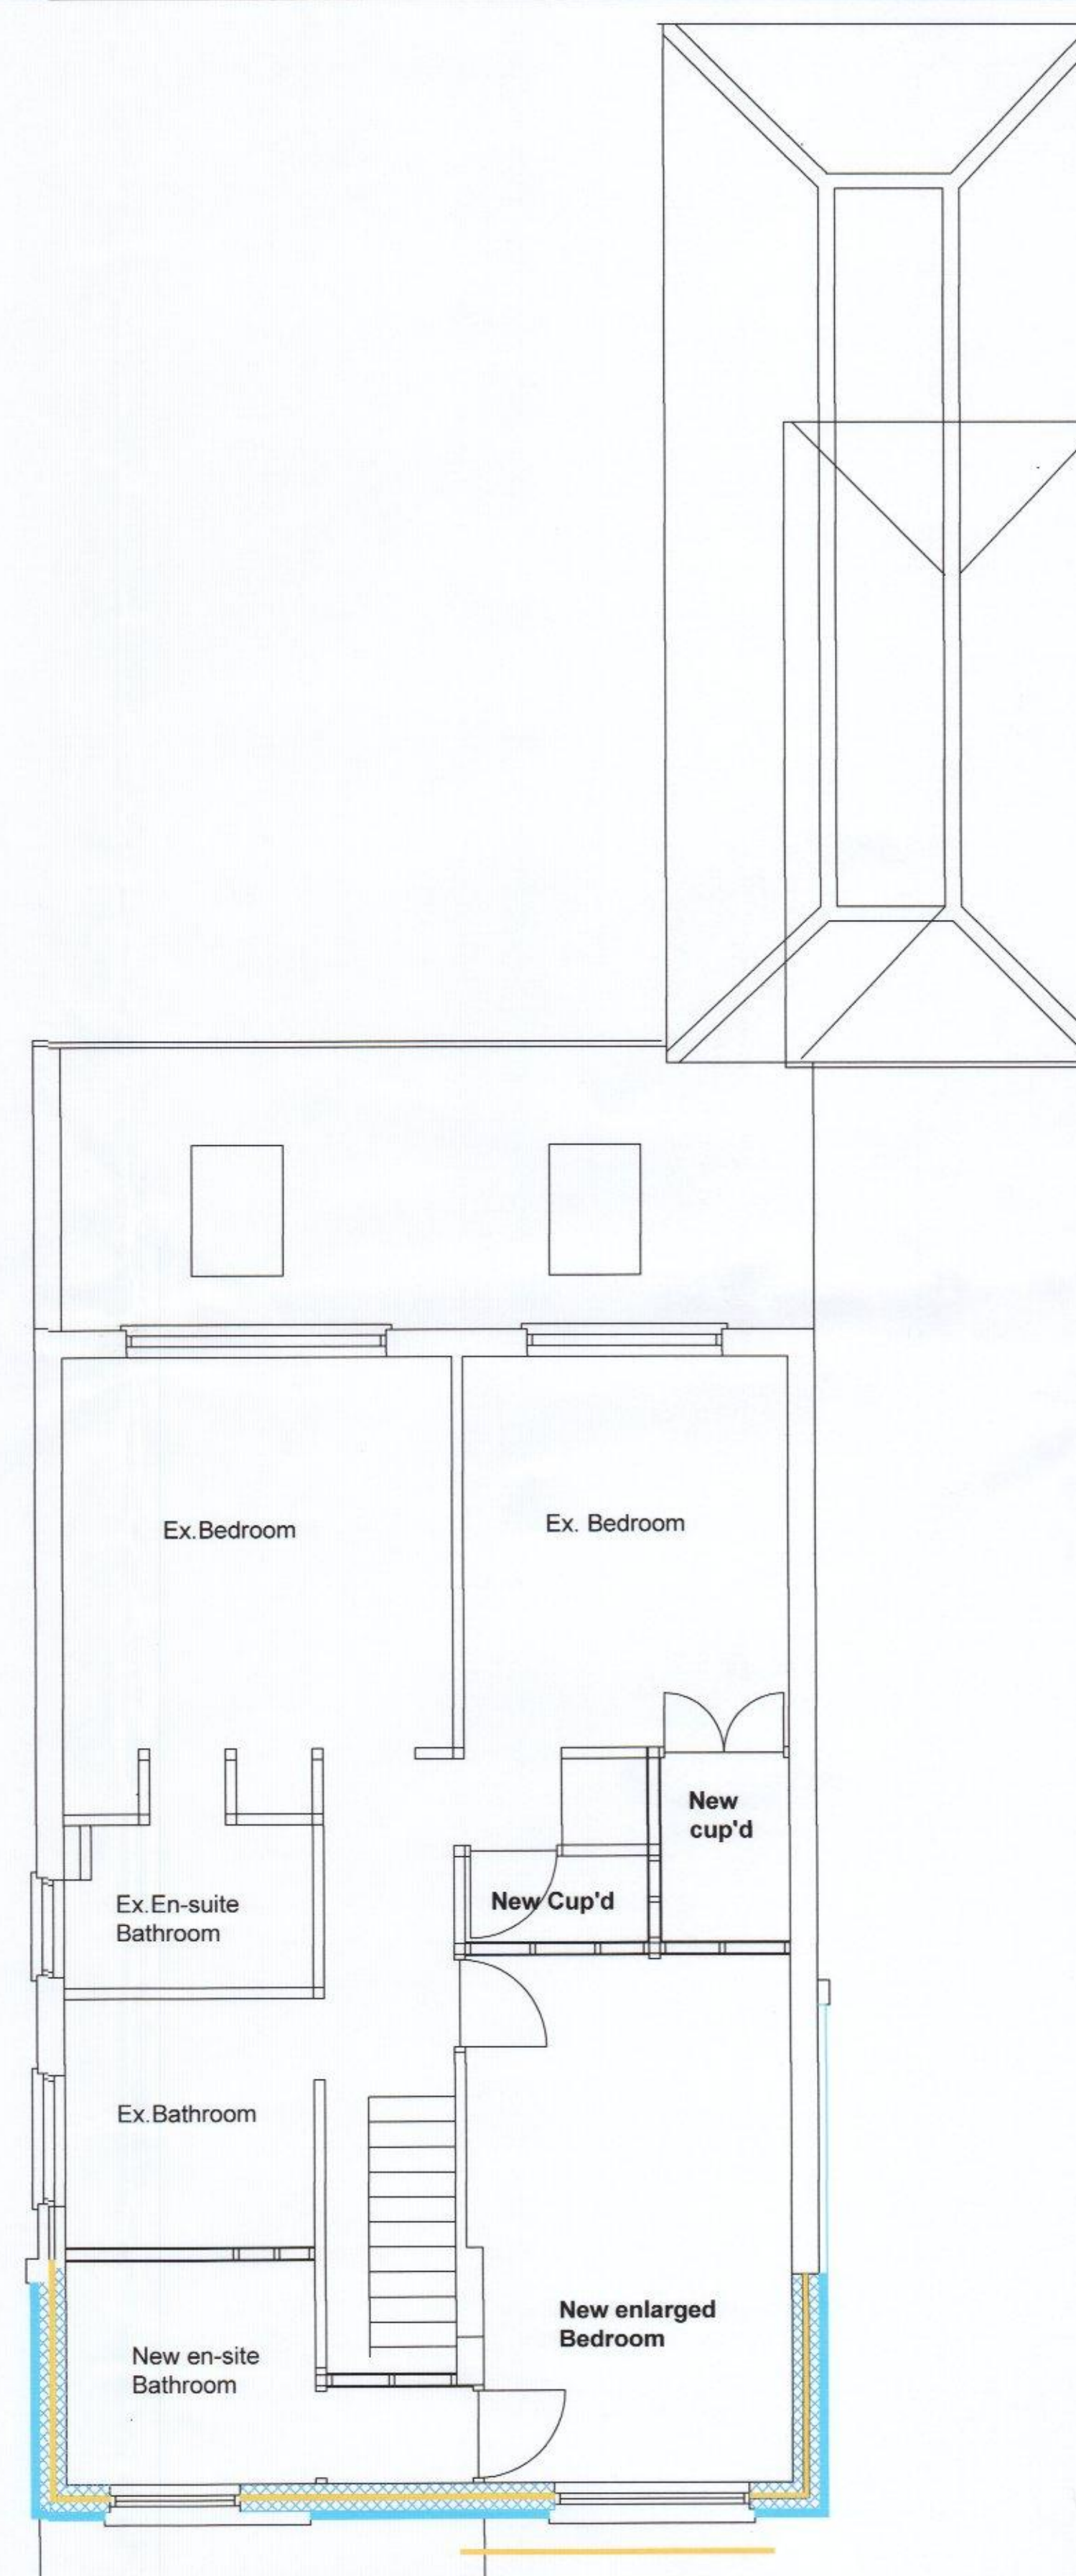

FIRST FLOOR PLAN

General Notes

No.	Revision/Issue	Date

Firm Name and Address

Project Name and Address

Parker Extensions
72a Park Avenue
Waterlooville
Hampshire PO7 5DW

Project
New Plans

Date
12.12.17

Scale
1:50

Sheet

6212/05