



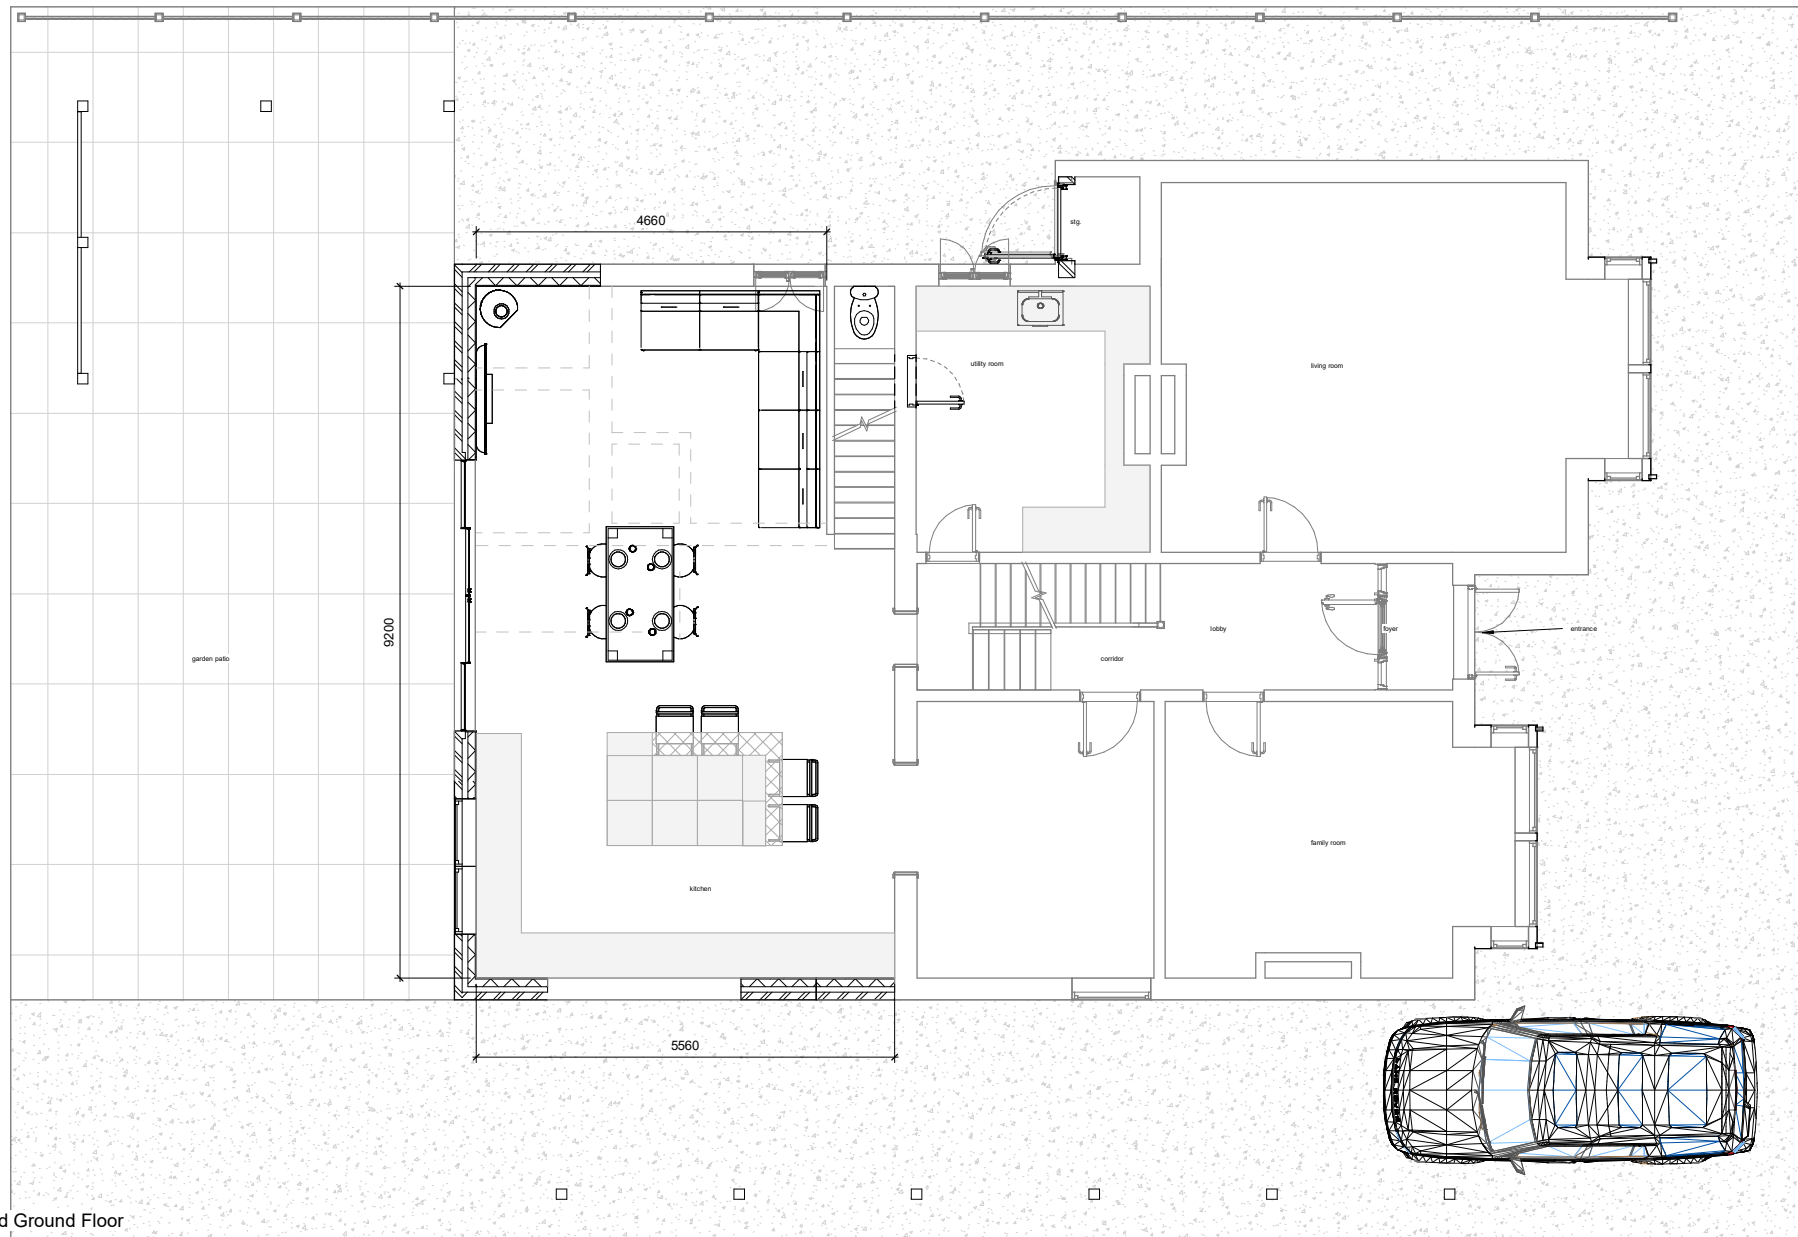

www.parkersdesign.co.uk
info@parkersdesign.co.uk
Tel: 07776 008822

Tel: 07776 008822

Tel: 07776 008822

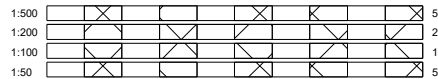

All measurement to be checked on site prior to any commenment

Parkers Design Limited - No.3 - PO9 6AH

PROJECT 63 Southleigh Road
PO9 2QQ

P09 2QQ

SHEET

Ground Floor - Proposed

	CLIENT
--	--------

Longden-Thurgood

Date _____

Issue Date

Scale (@ A2) 1:50

Drawn by

SW

DRAWING NUMBER

P 1a

REV

Project Number

(C) Copyright of Parkers Design (Southern) Limited. Any reproduction of these drawings will require written authority from the copyright owner.