


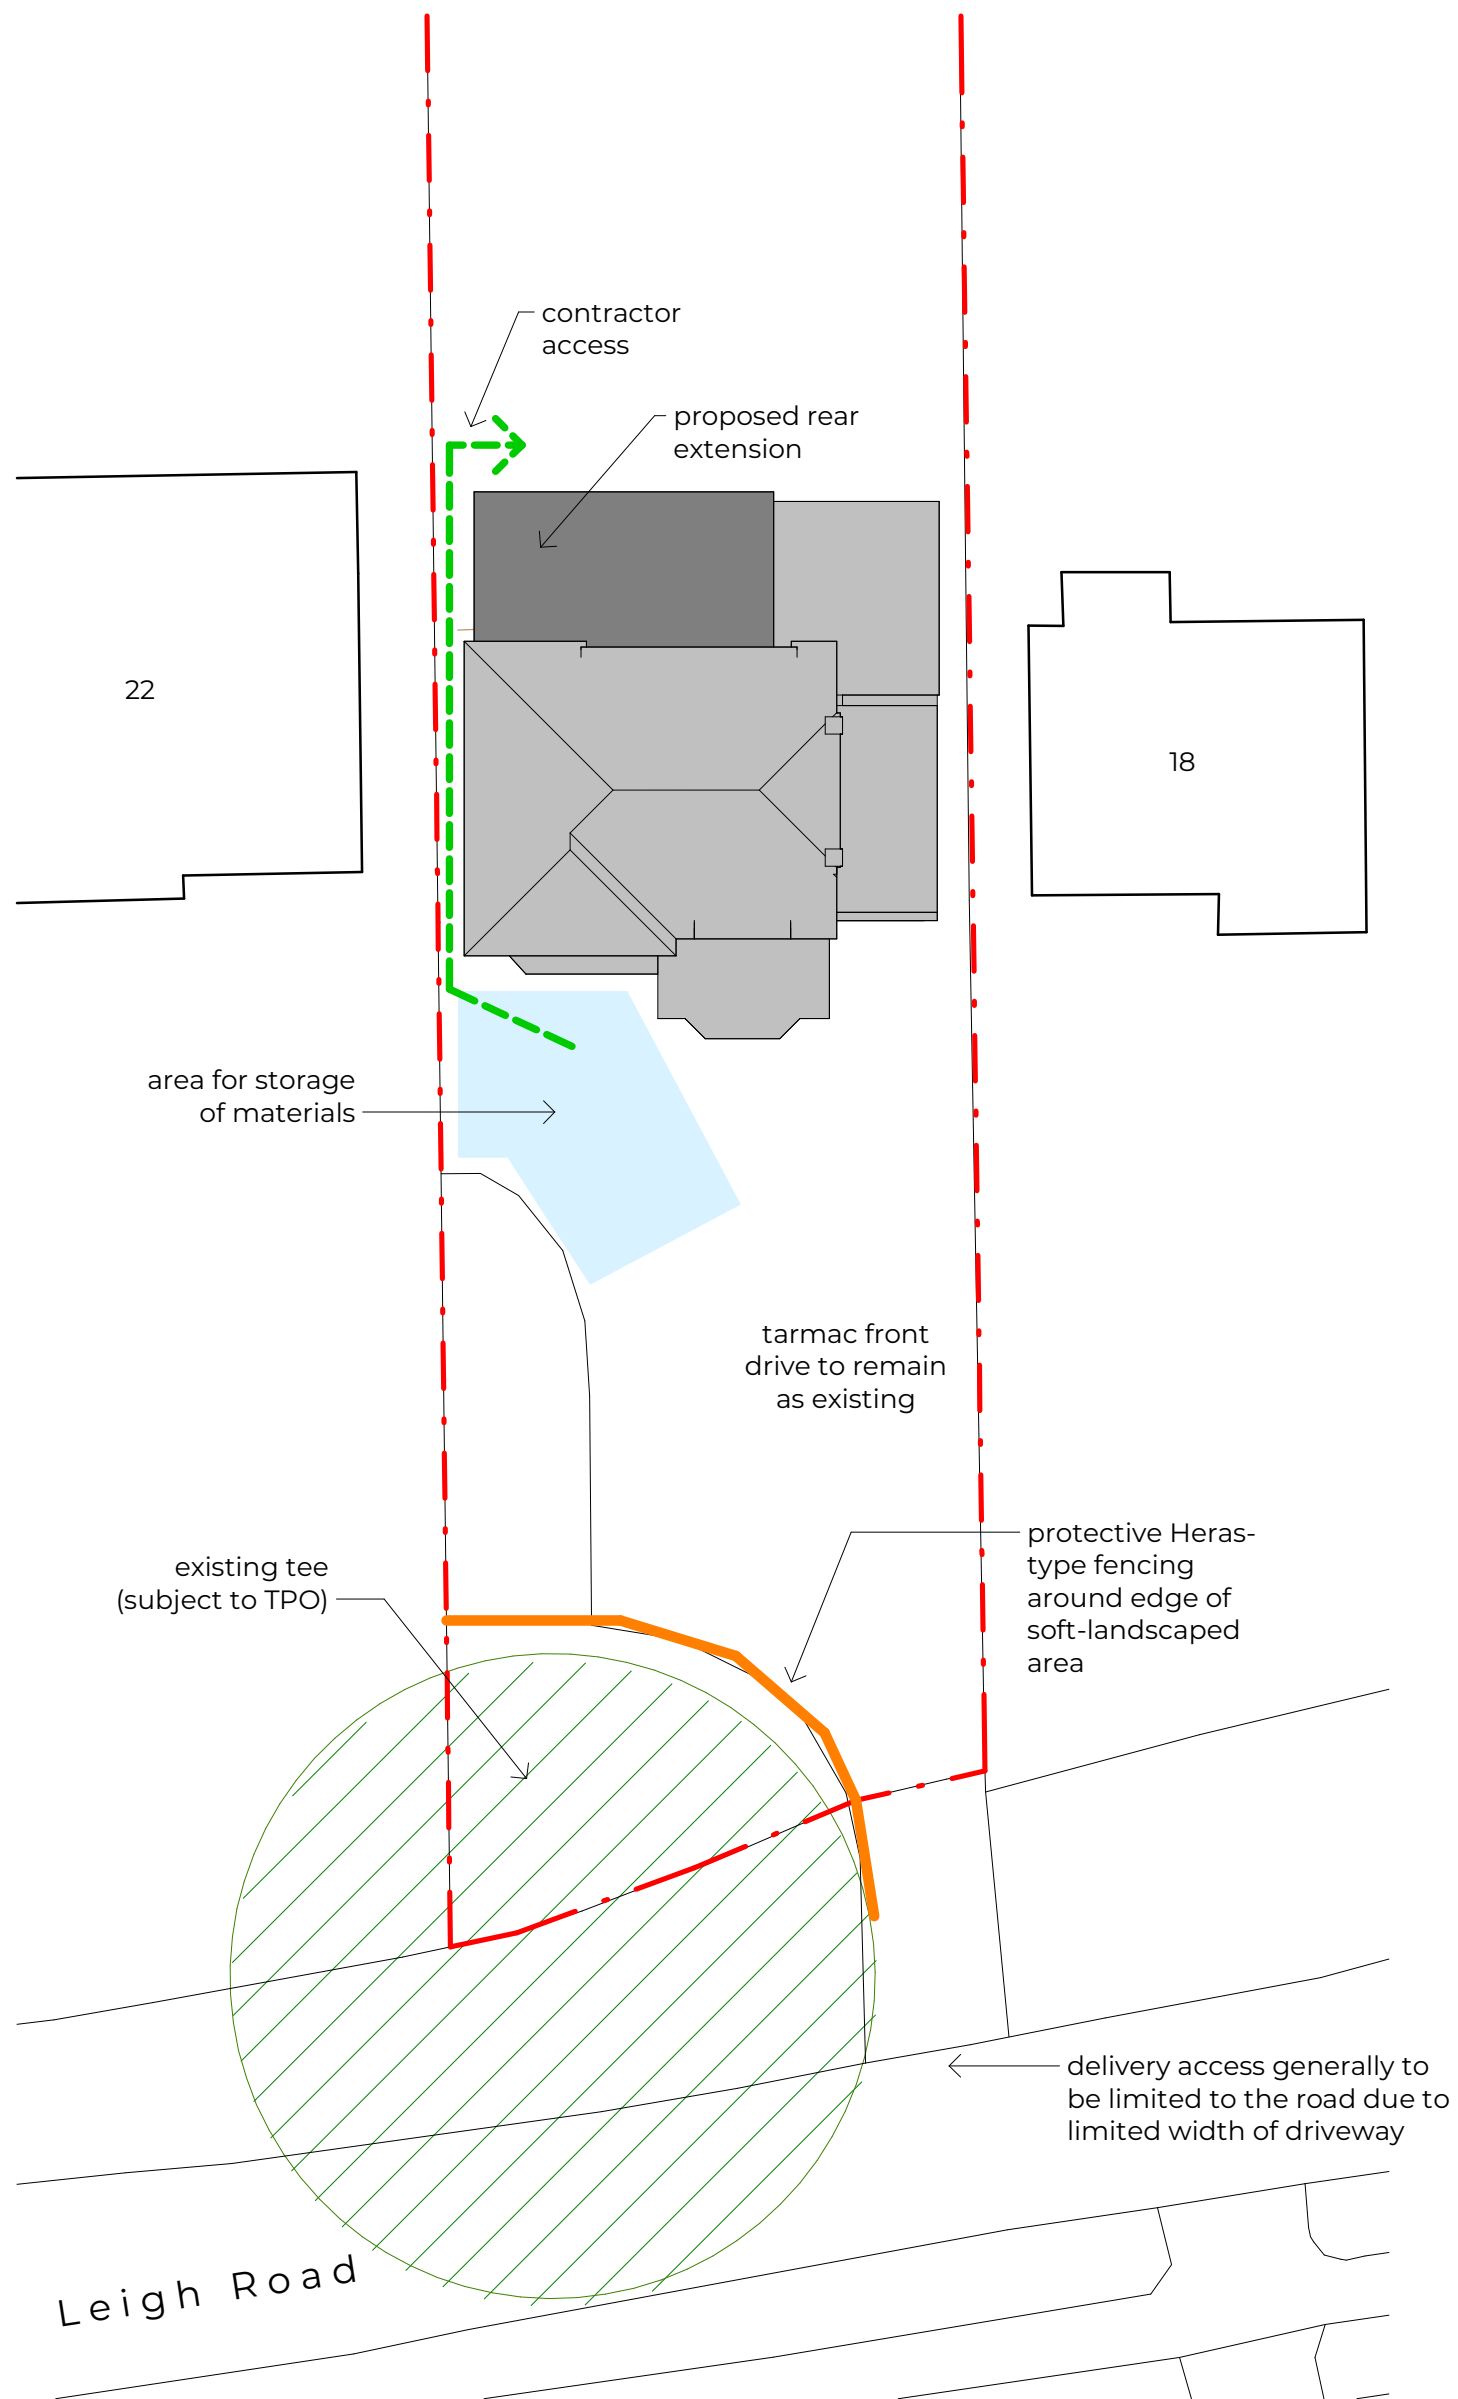

Rev	Drn	Revision	Date	Chk



Client
URC (Wessex) Trust Ltd

Project
20 Leigh Road, Havant

Title
tree protection plan

Date	Scale	Paper	Drn
09/16/26	1 : 200	A3	GJ
Job N°	Drn N°	Rev	
46045	15		