


REF 1

AFTER FRONT VIEW.
SCALE 1:50

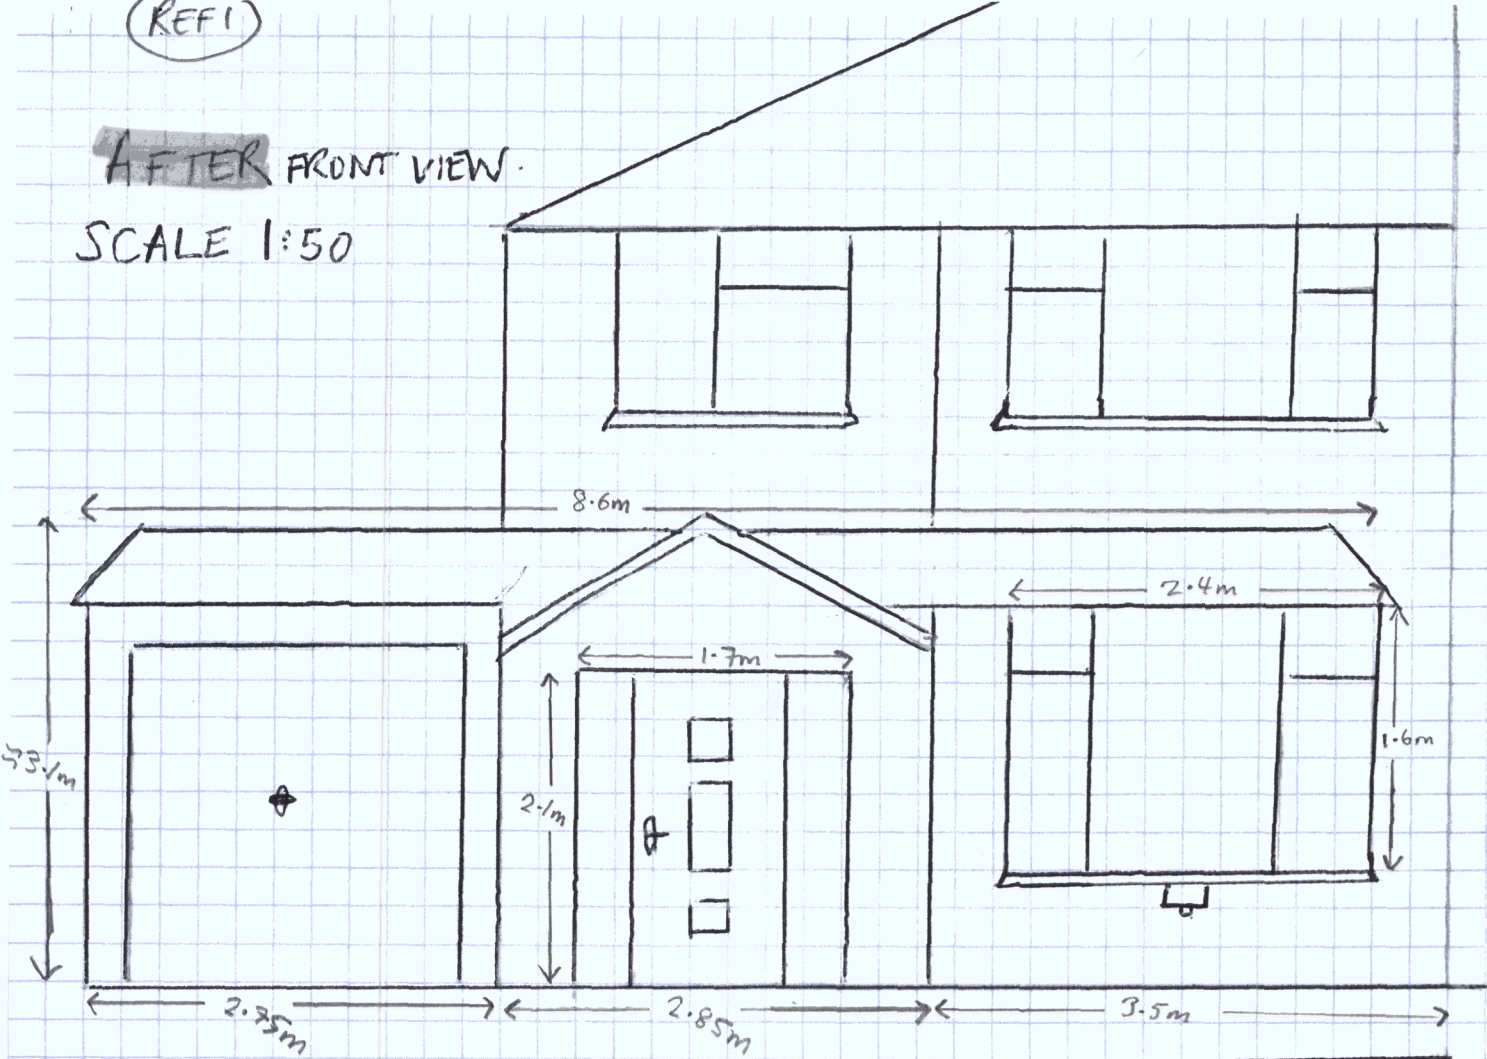

BEFORE FRONT VIEW
SCALE 1:50

