

- 1

Velux or similar flat rooflight
- 2

Single ply flat roof
- 3

Aluminium doors & windows
- 4


Proposed weatherboard cladding
- 5

Bricks to match existing
- 6

Velux or similar Skylights
- 7

Rendered wall to match existing
- 8


Proposed solar panels

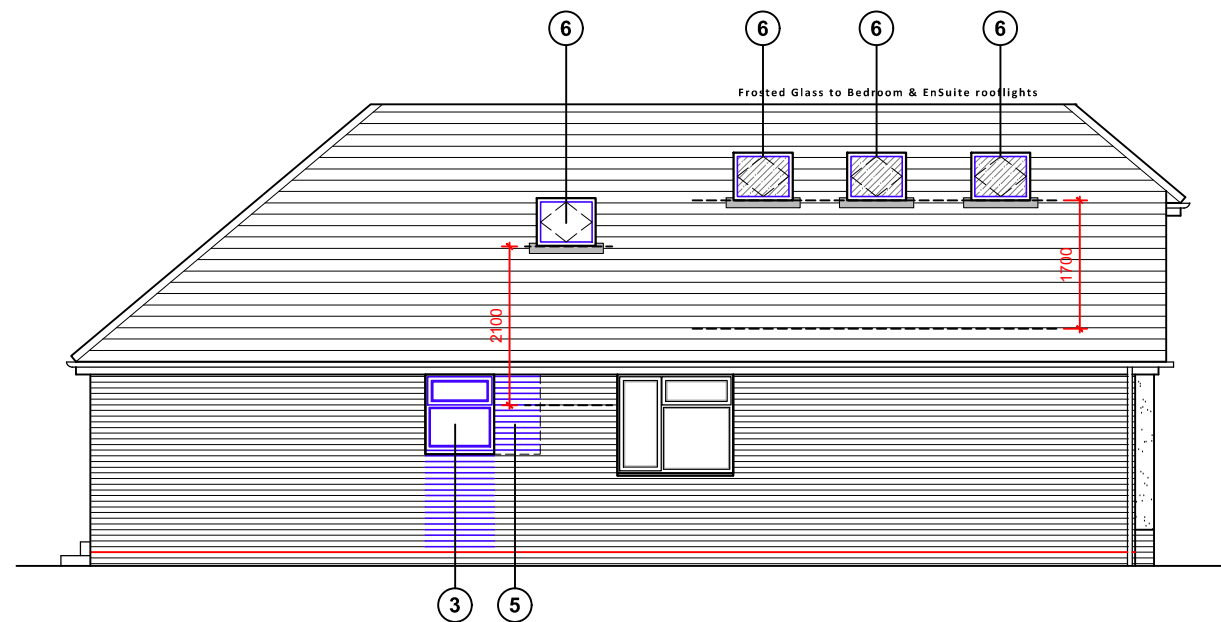


North (side) elevation



East (rear) elevation

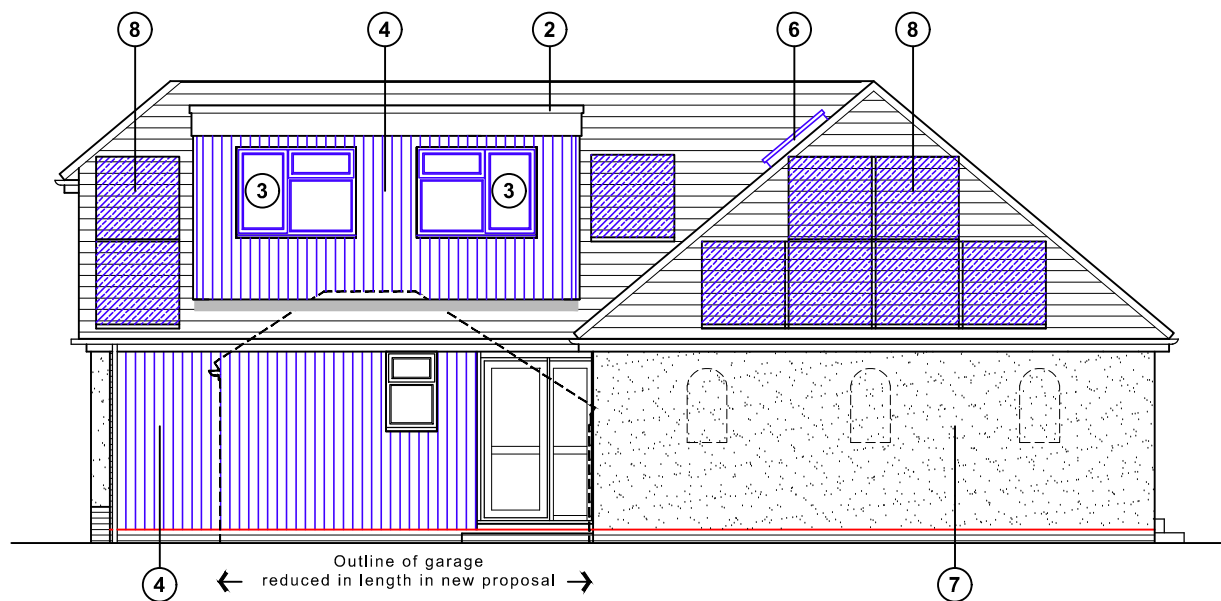


South (side) elevation

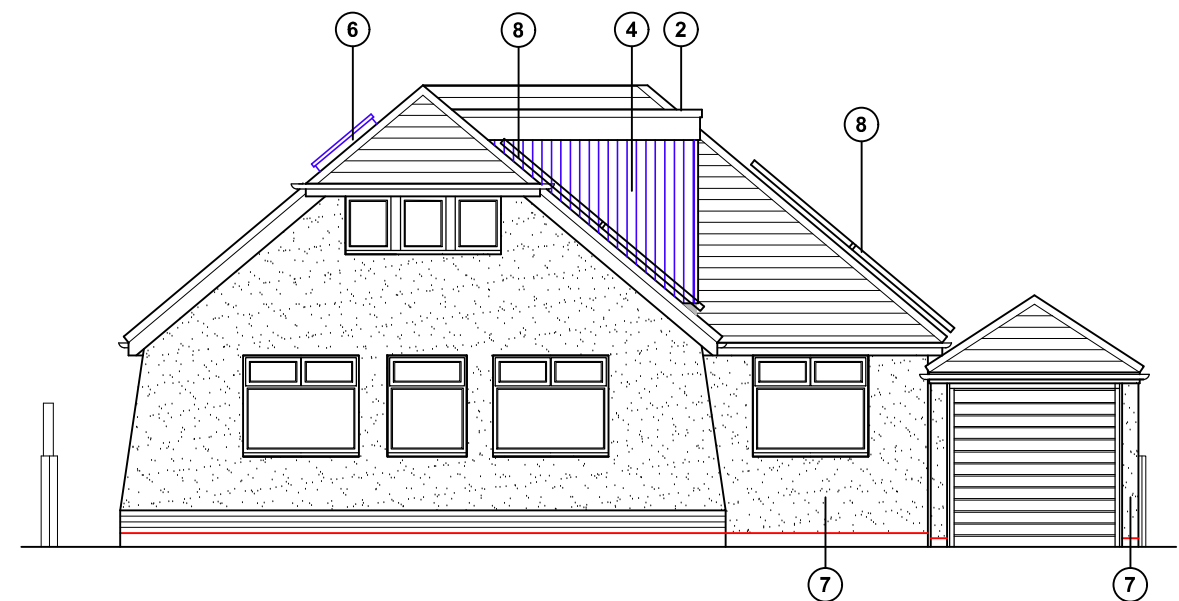

West (rear) elevation

Proposed elevations scale 1:100

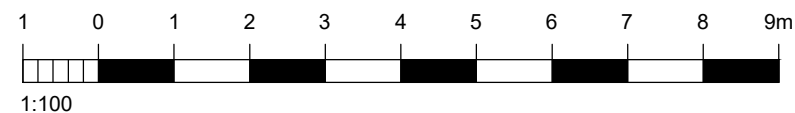

For MR & MRS ROBERTS	Title PROPOSED ELEVATIONS		
Project PROPOSED LOFT CONVERSION AT 6 OAKHURST DRIVE WATERLOOVILLE, HANTS, PO7 7PN	Date JULY 2026	Drawn LL	Scale 1:100 @ A3
	Job Number PL1017.26	Drawing Number -05	Checked - Revision D

jb architects

E: admin@jb-architecturedesign.com

W: www.jb-architecturedesign.com

T: 01243 933732