


13

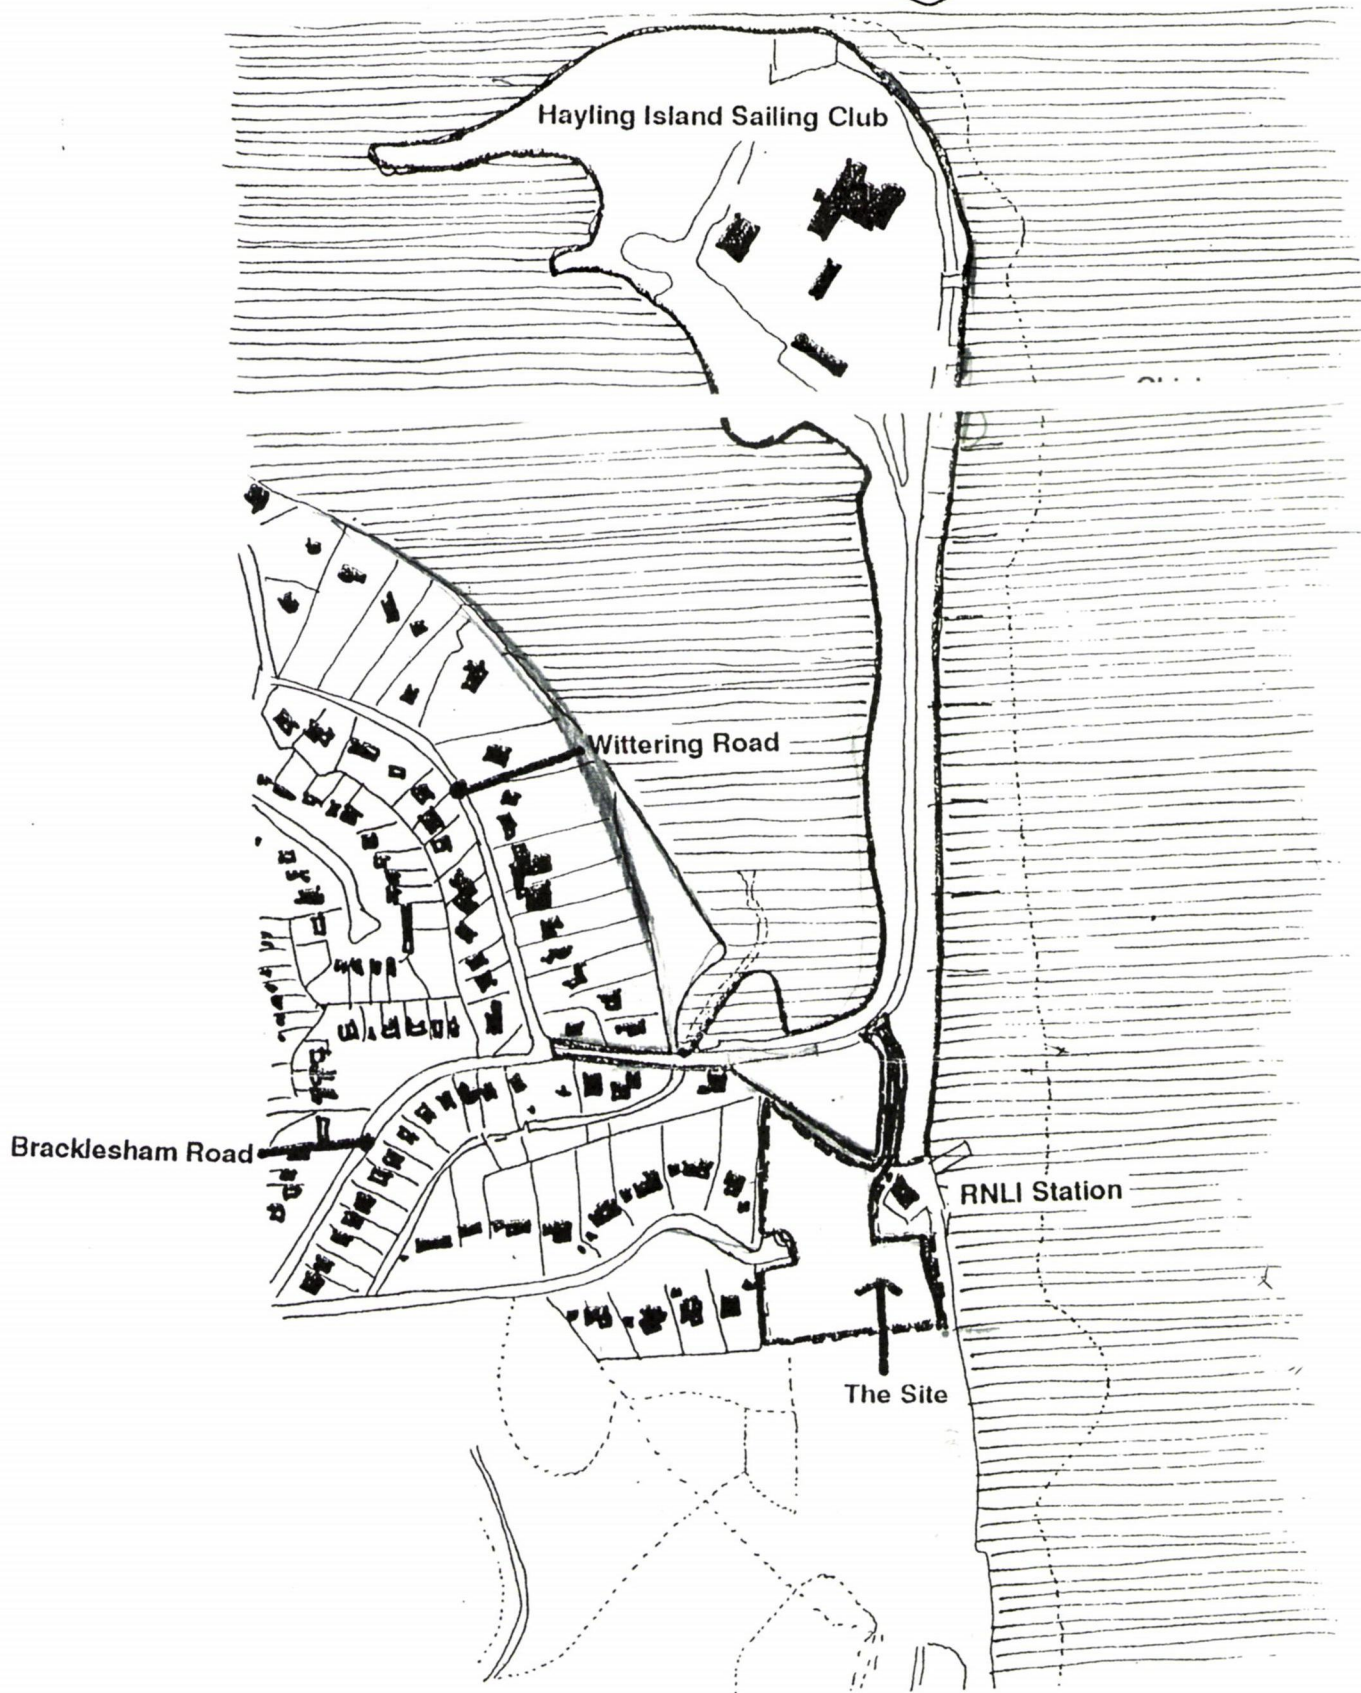

HAVANT BOROUGH
COUNCIL
25 NOV 2019
RECEIVED

HAYLING ISLAND SAILING CLUB


Overflow Parking Proposal Scale 1:2500

Location Plan HS 01

HISC OVERSPILL CAR PARK

Contract Plan - Sandy Point, Hayling Island

©

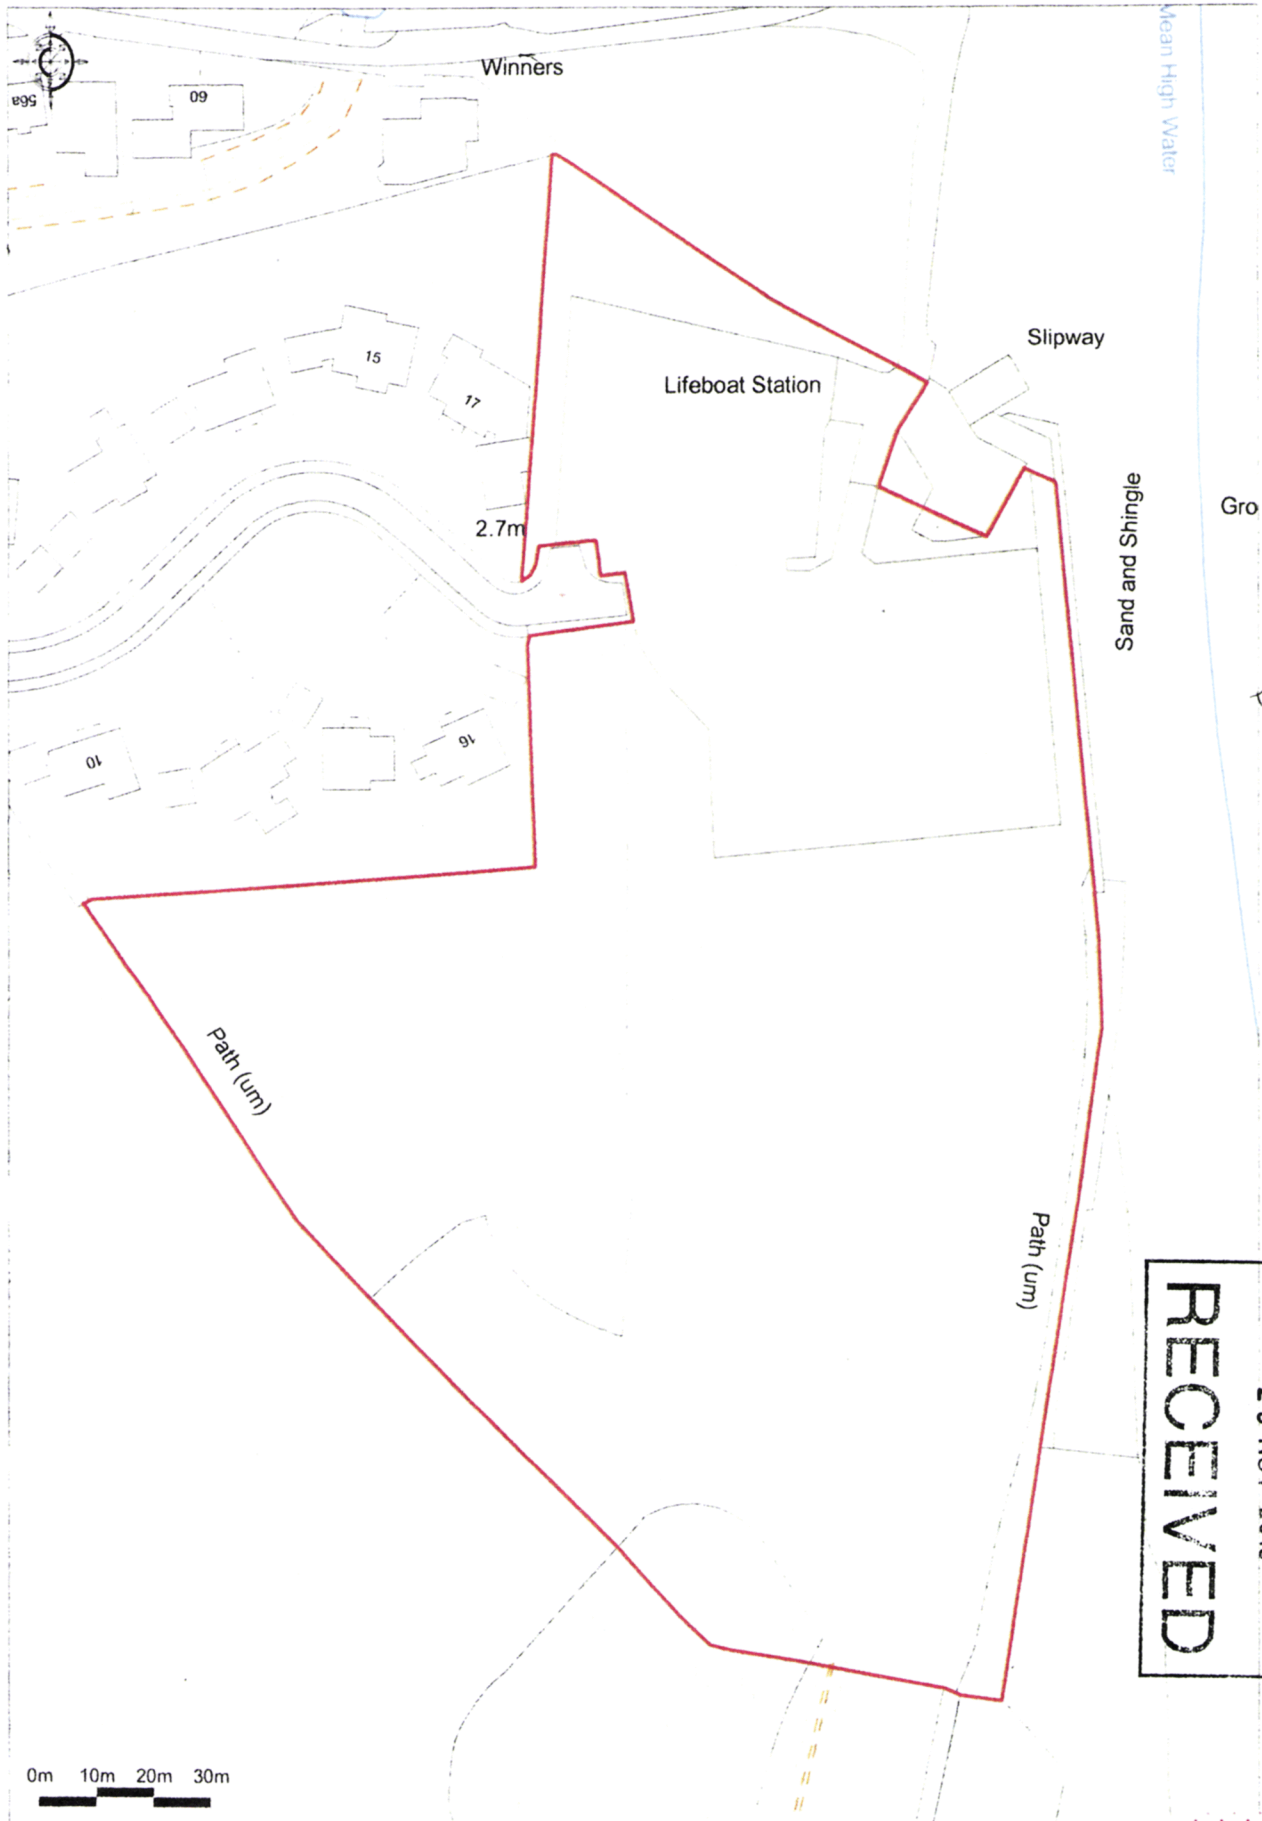

HAVANT BOROUGH
COUNCIL
25 NOV 2013
RECEIVED

47

