


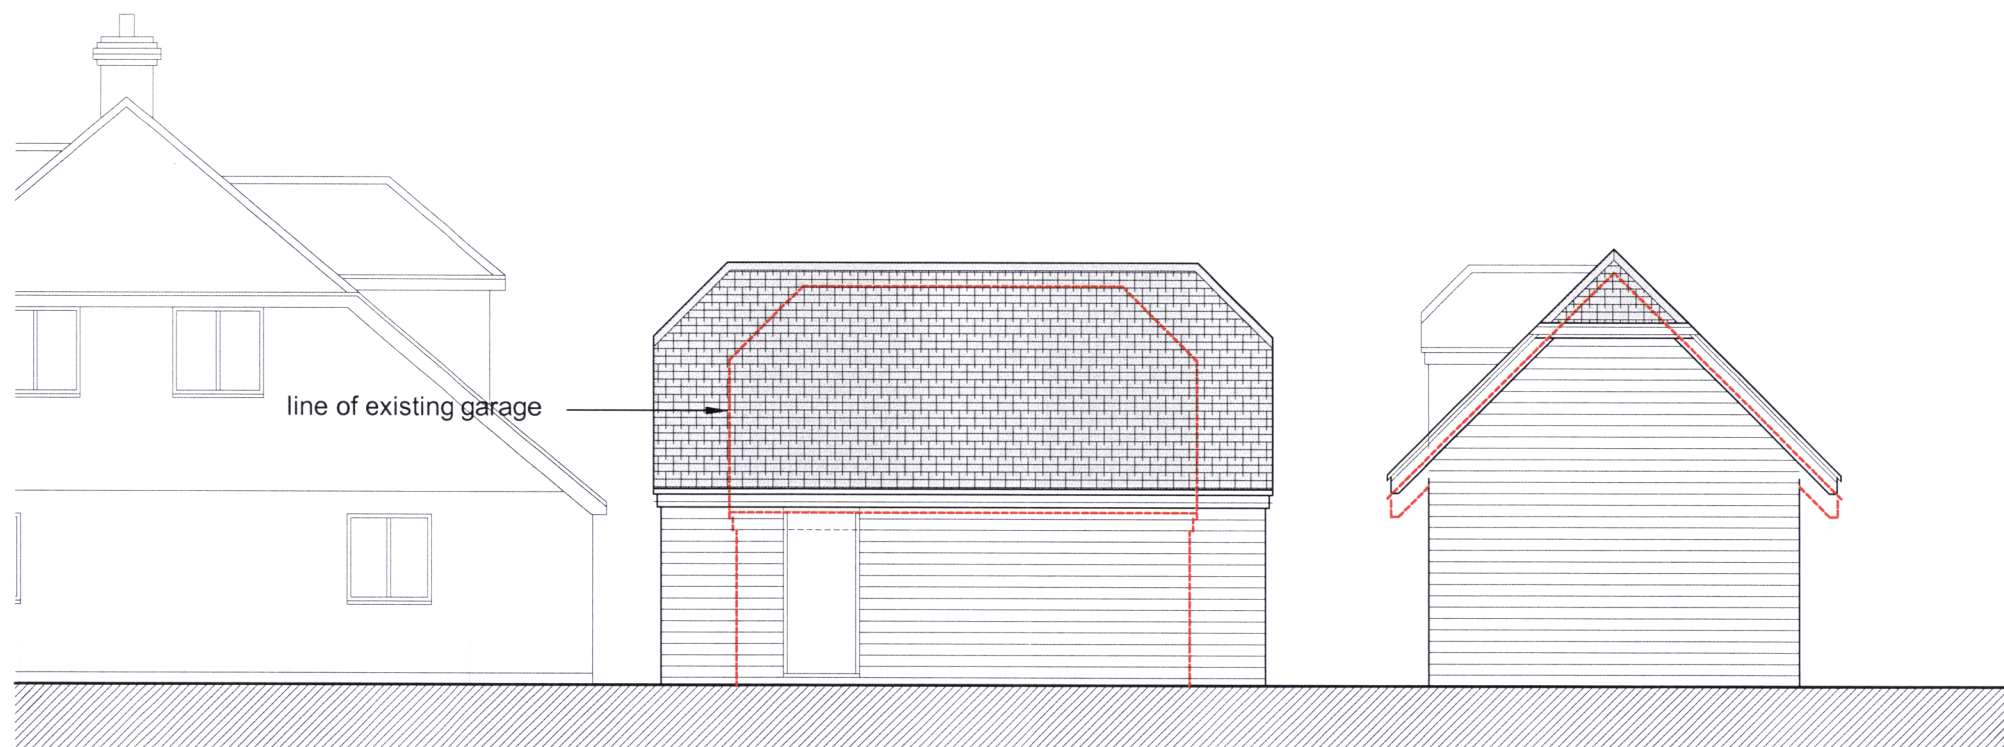

FRONT

SIDE



SIDE

REAR

SCALE BAR 1:100



PROJECT

Proposed Alterations to existing Garage / Office
Orchard Cottage, Warblington Avenue, Havant

CLIENT

Mr & Mrs Rowsell

DRG TITLE

Elevations
Proposed

PROJECT NO.

19030

DRAWING NO.

300

SCALE

1:100

REV

A

Rev	DESCRIPTION	Dwn / Date	Chk / Date
A	Rear dormers removed	mw 15.11.19	
This drawing is copyright and must not be disclosed to third parties without permission Scaled dimensions are not to be used for construction			

4 Queensgate
Queens Road
Fareham
Hampshire
PO16 0NW

Tel: 01329 288911
Fax: 01329 221913
E-mail: admin@m2architecture.com



m2
architecture
architectural technologist