

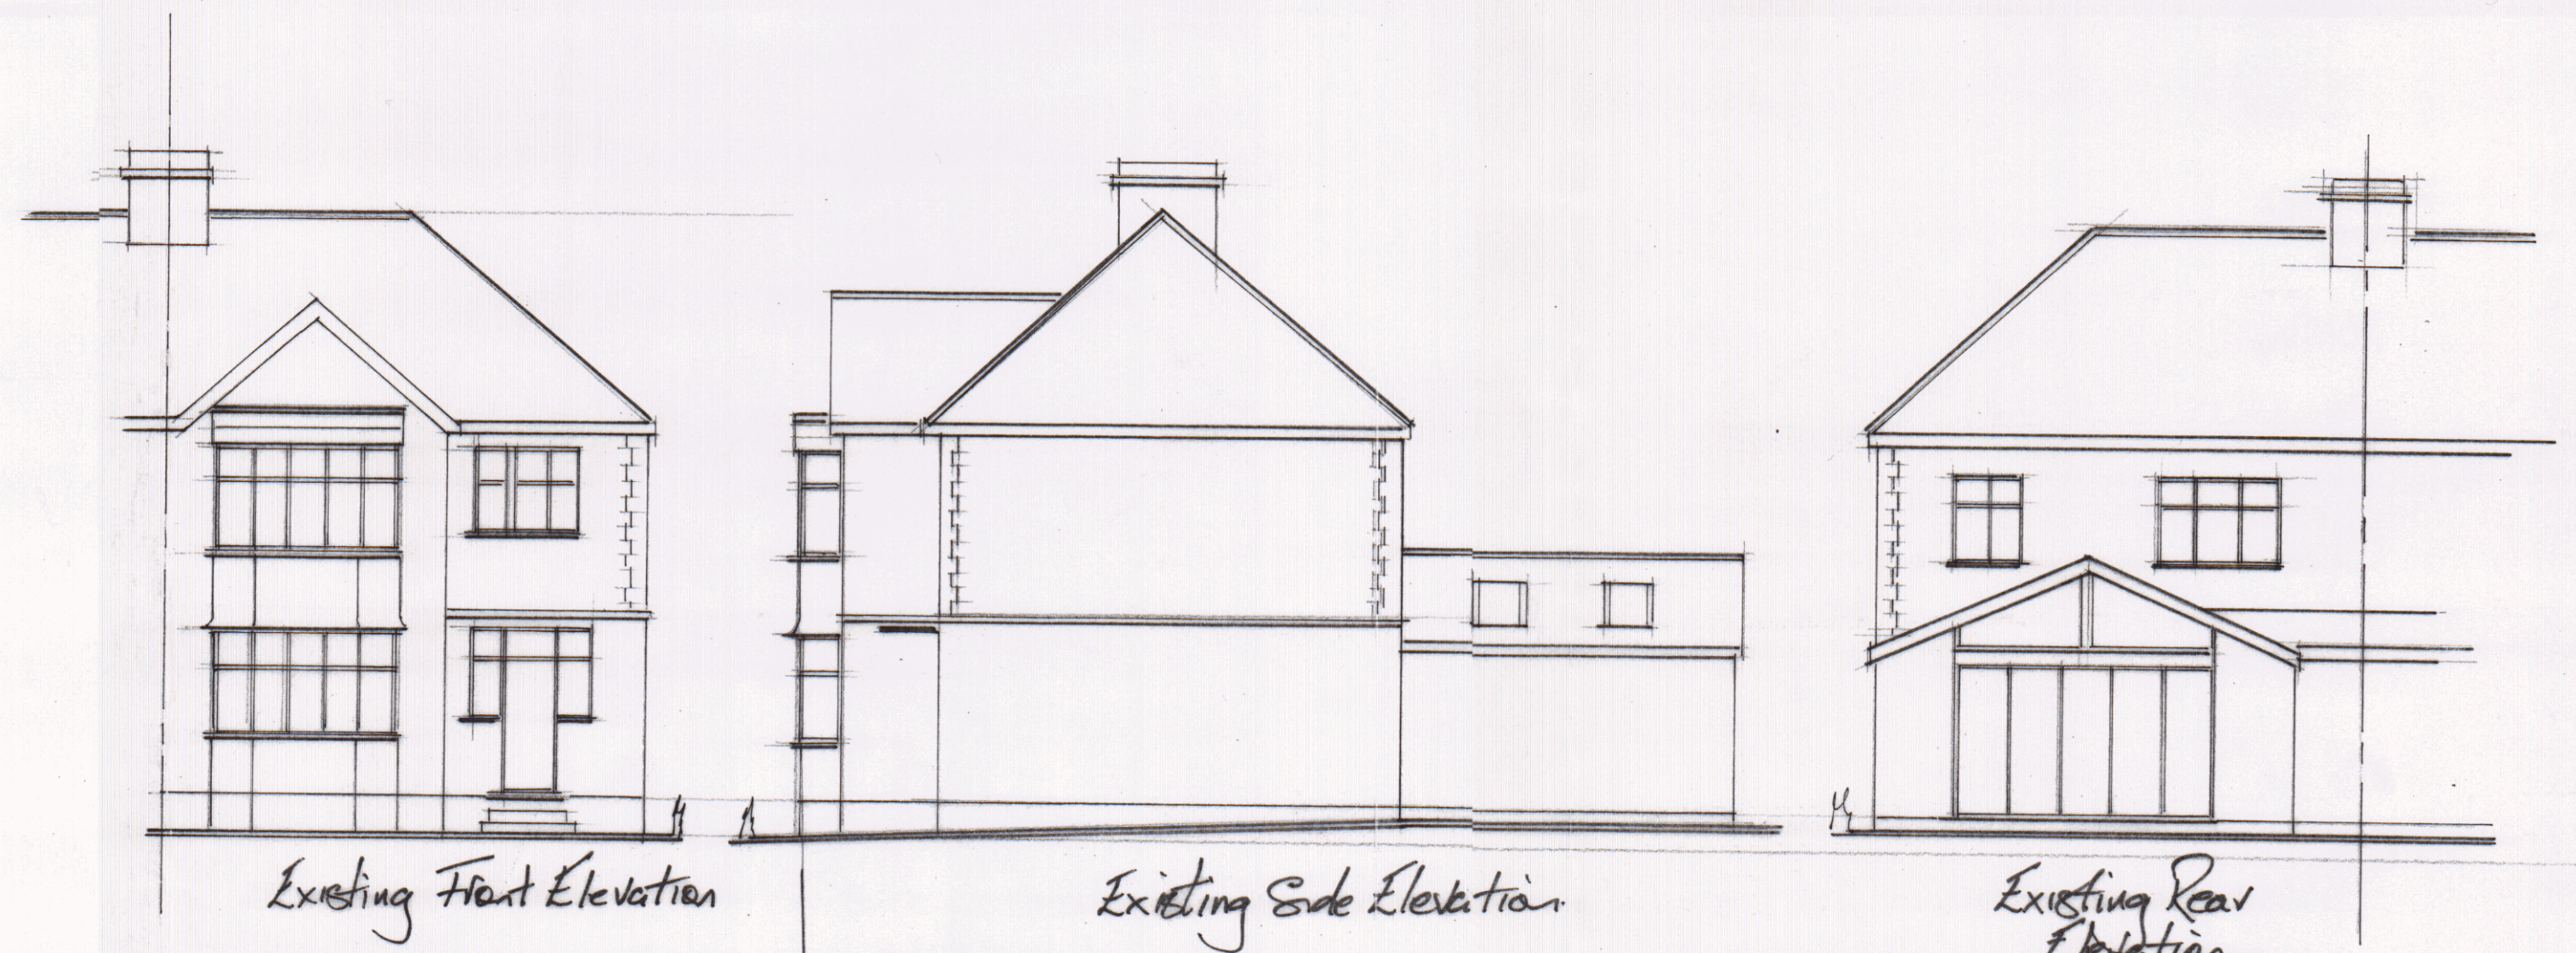
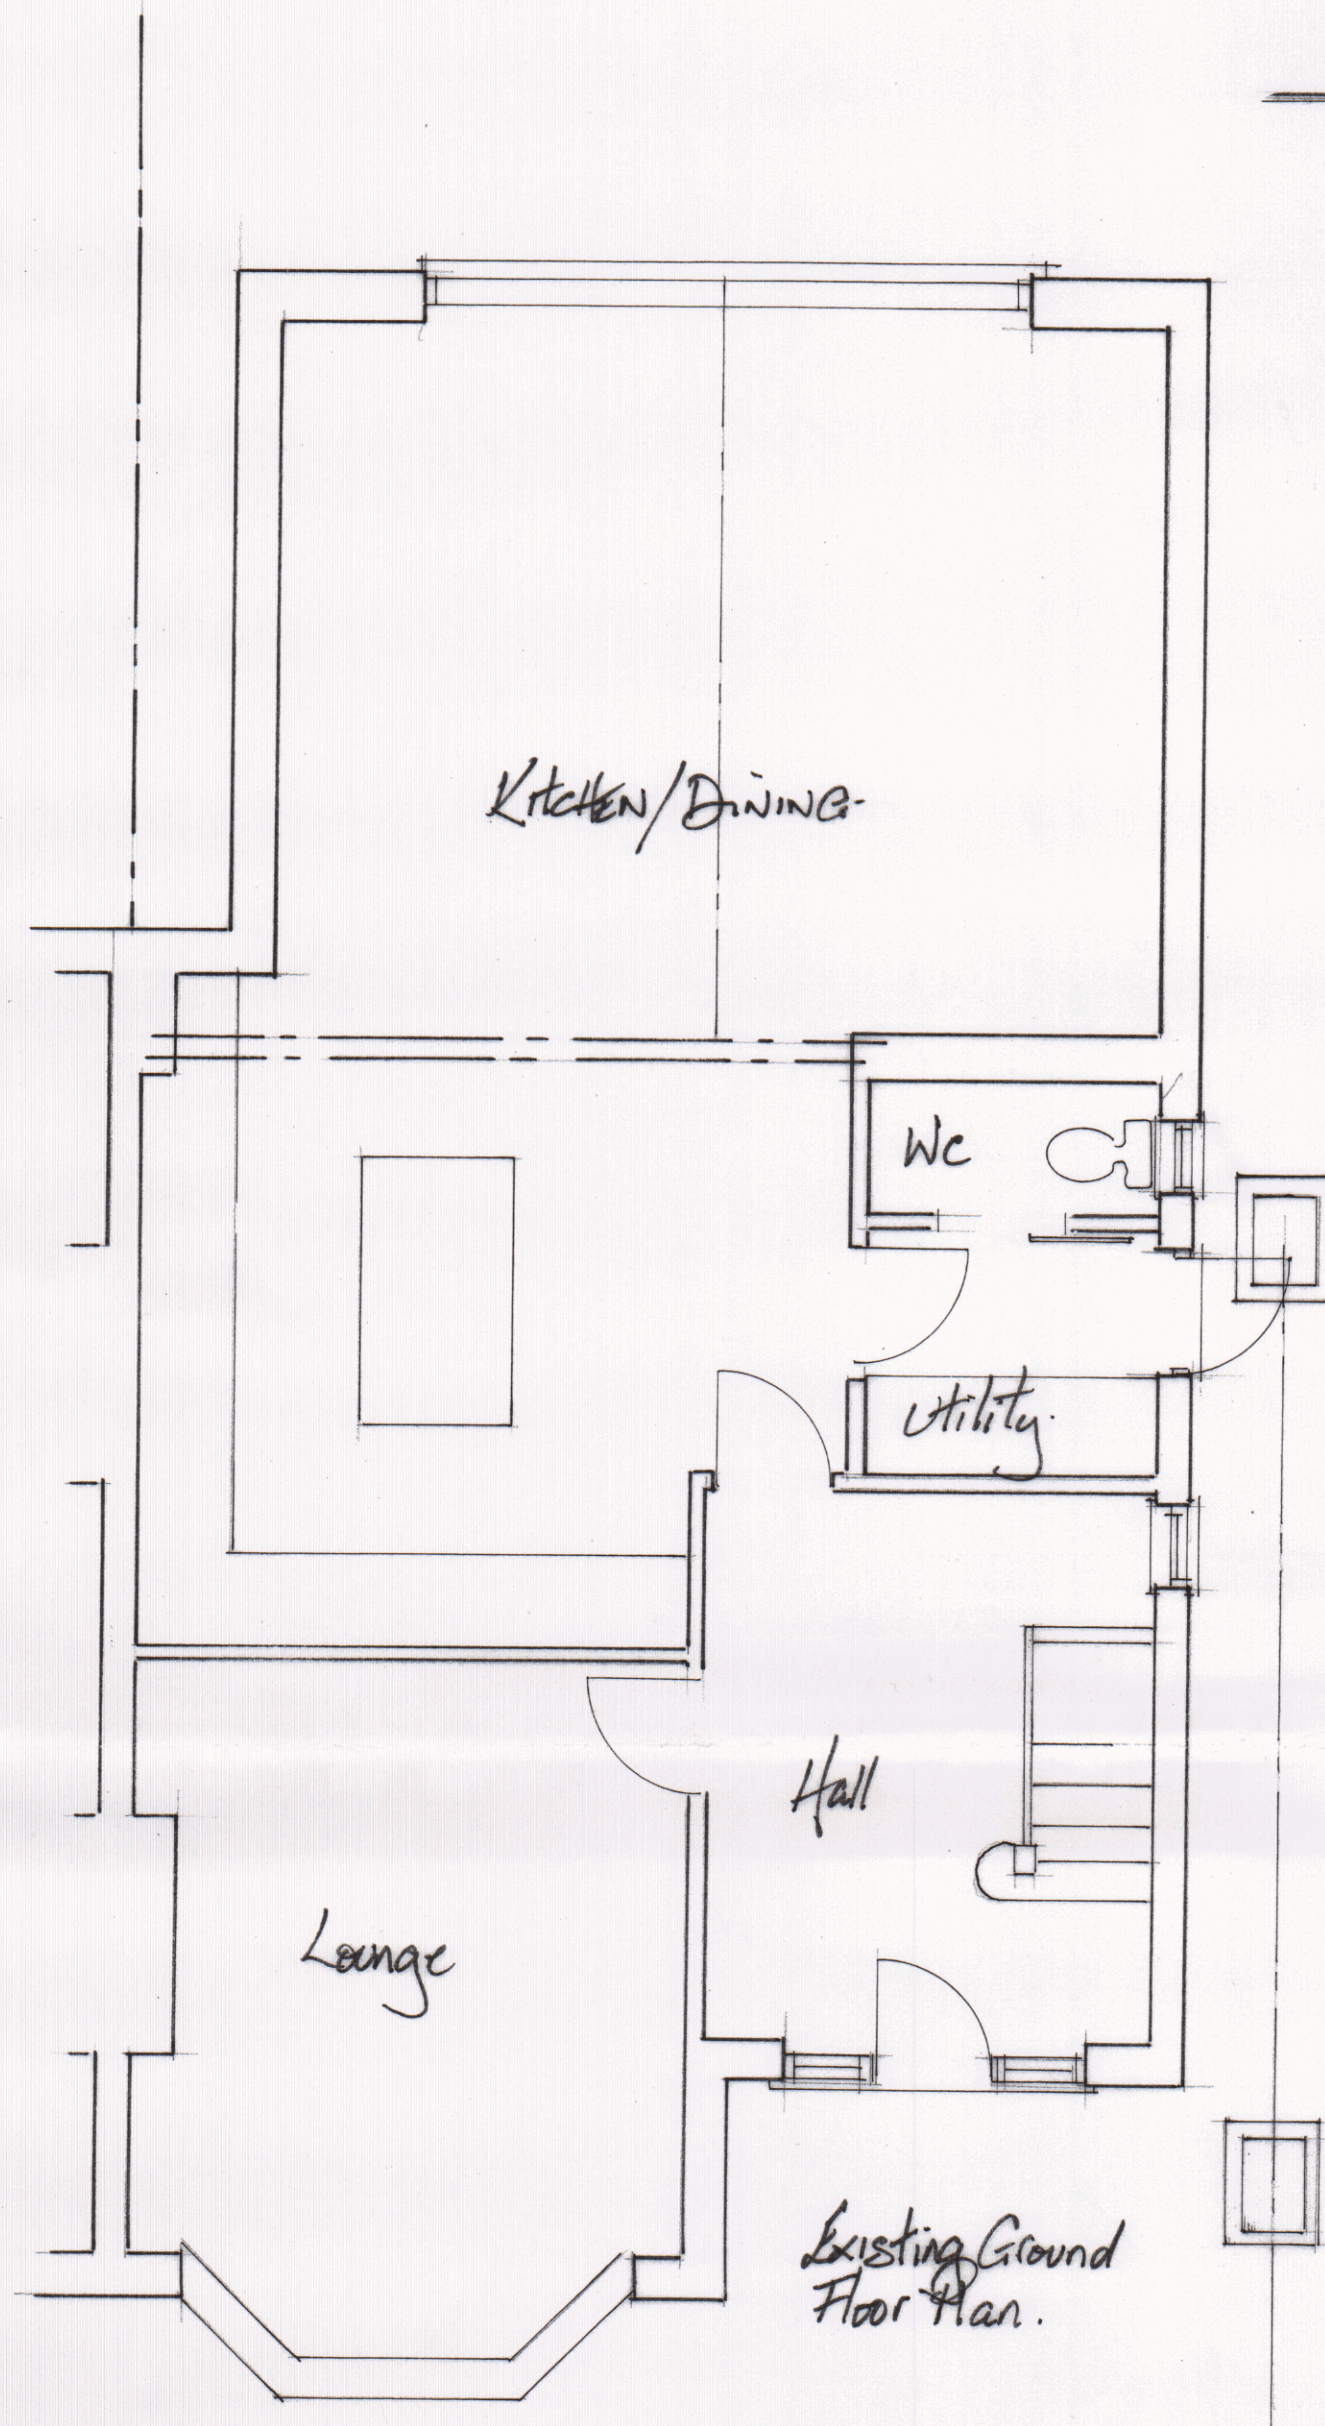
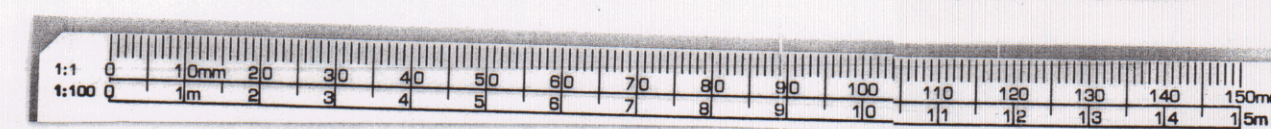


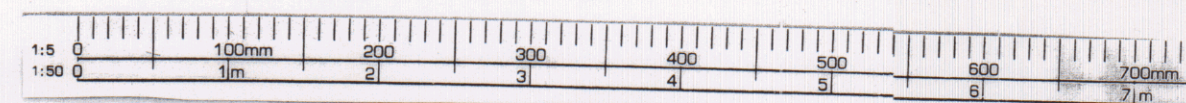

Boundary 20

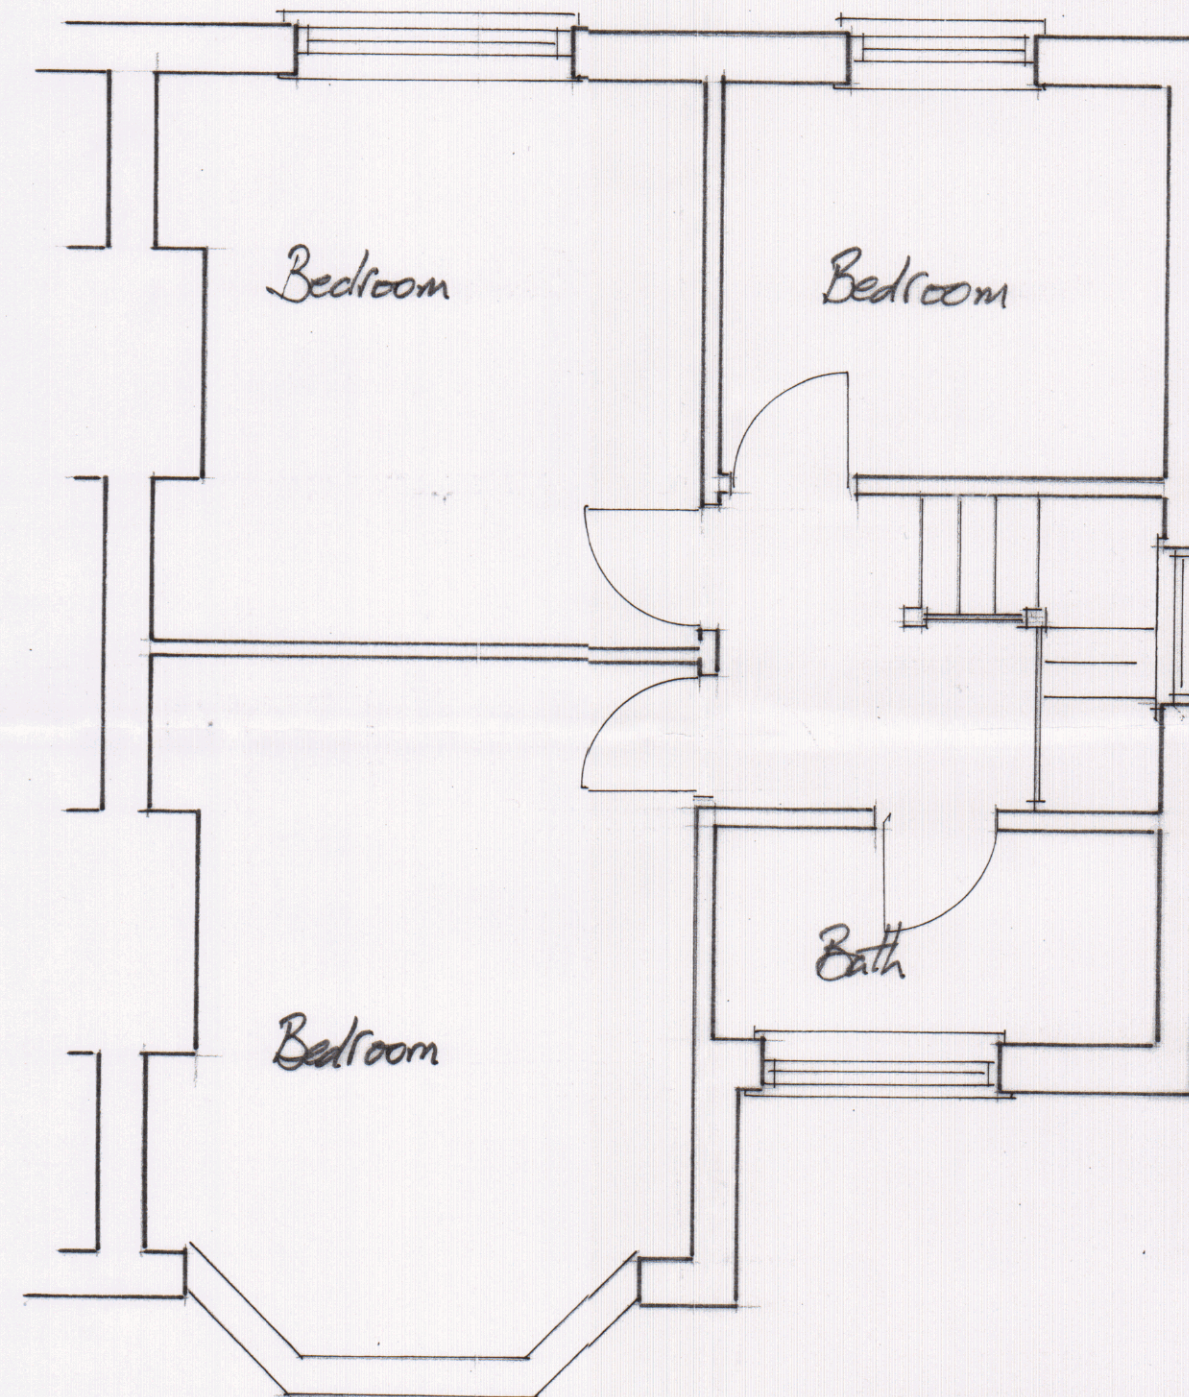

Client MR & MRS. R. Derry.	
Job Title	
HAVANT BOROUGH COUNCIL 05 MAY 2021 RECEIVED	
Drawing Title Existing Plan & Elevations.	
Scale 1:50 & 1:100	
Date April 21	Drawn by
Drg. No. Rev.	