


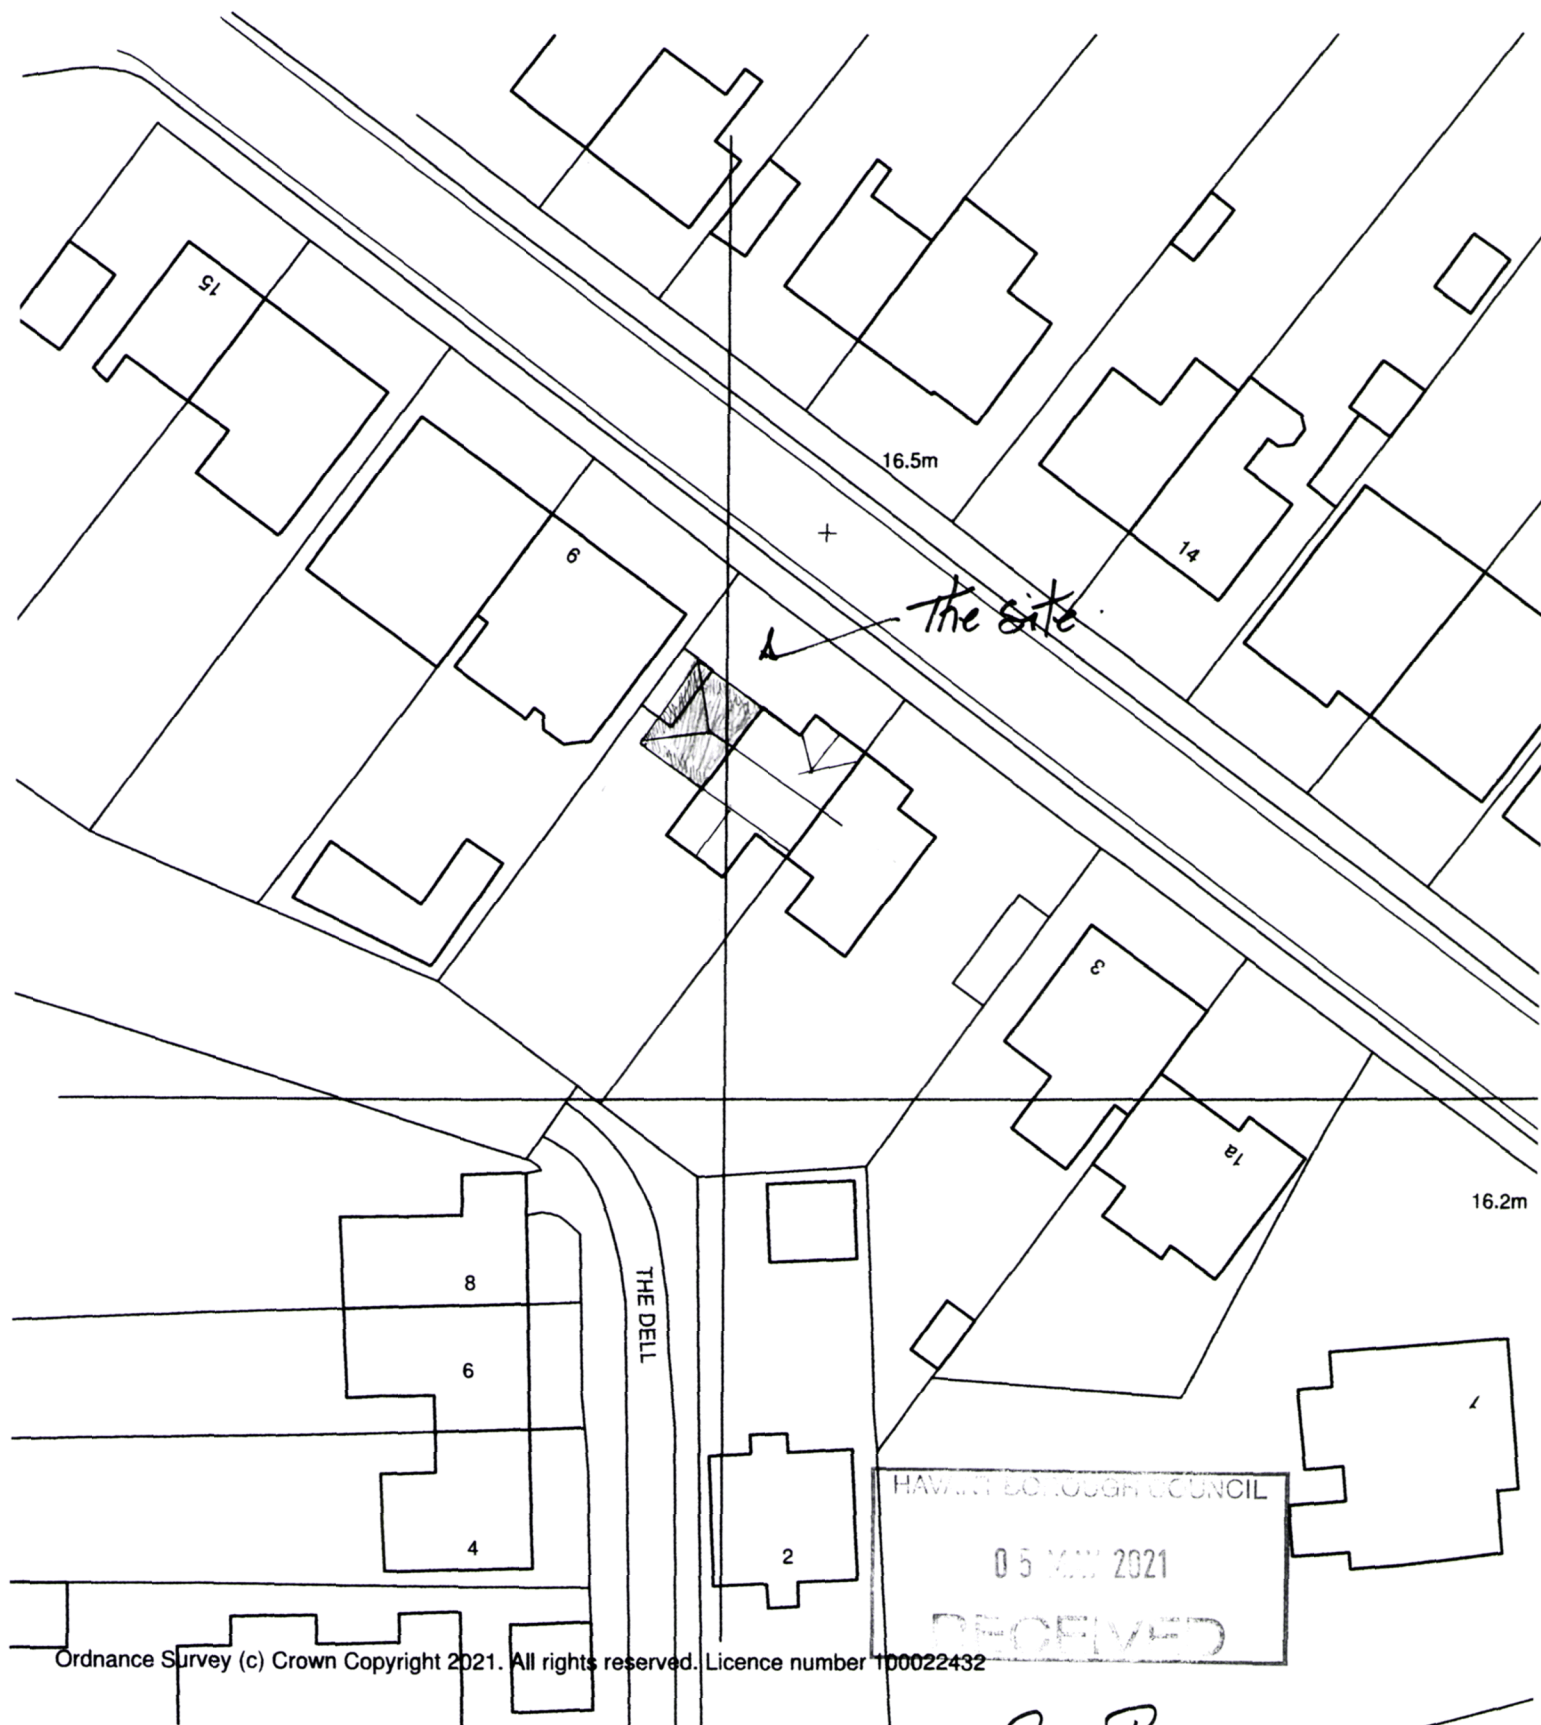

Site Plan 1:500 showing Roof Plan.

