




**1** Ground Floor Plan  
1 : 50

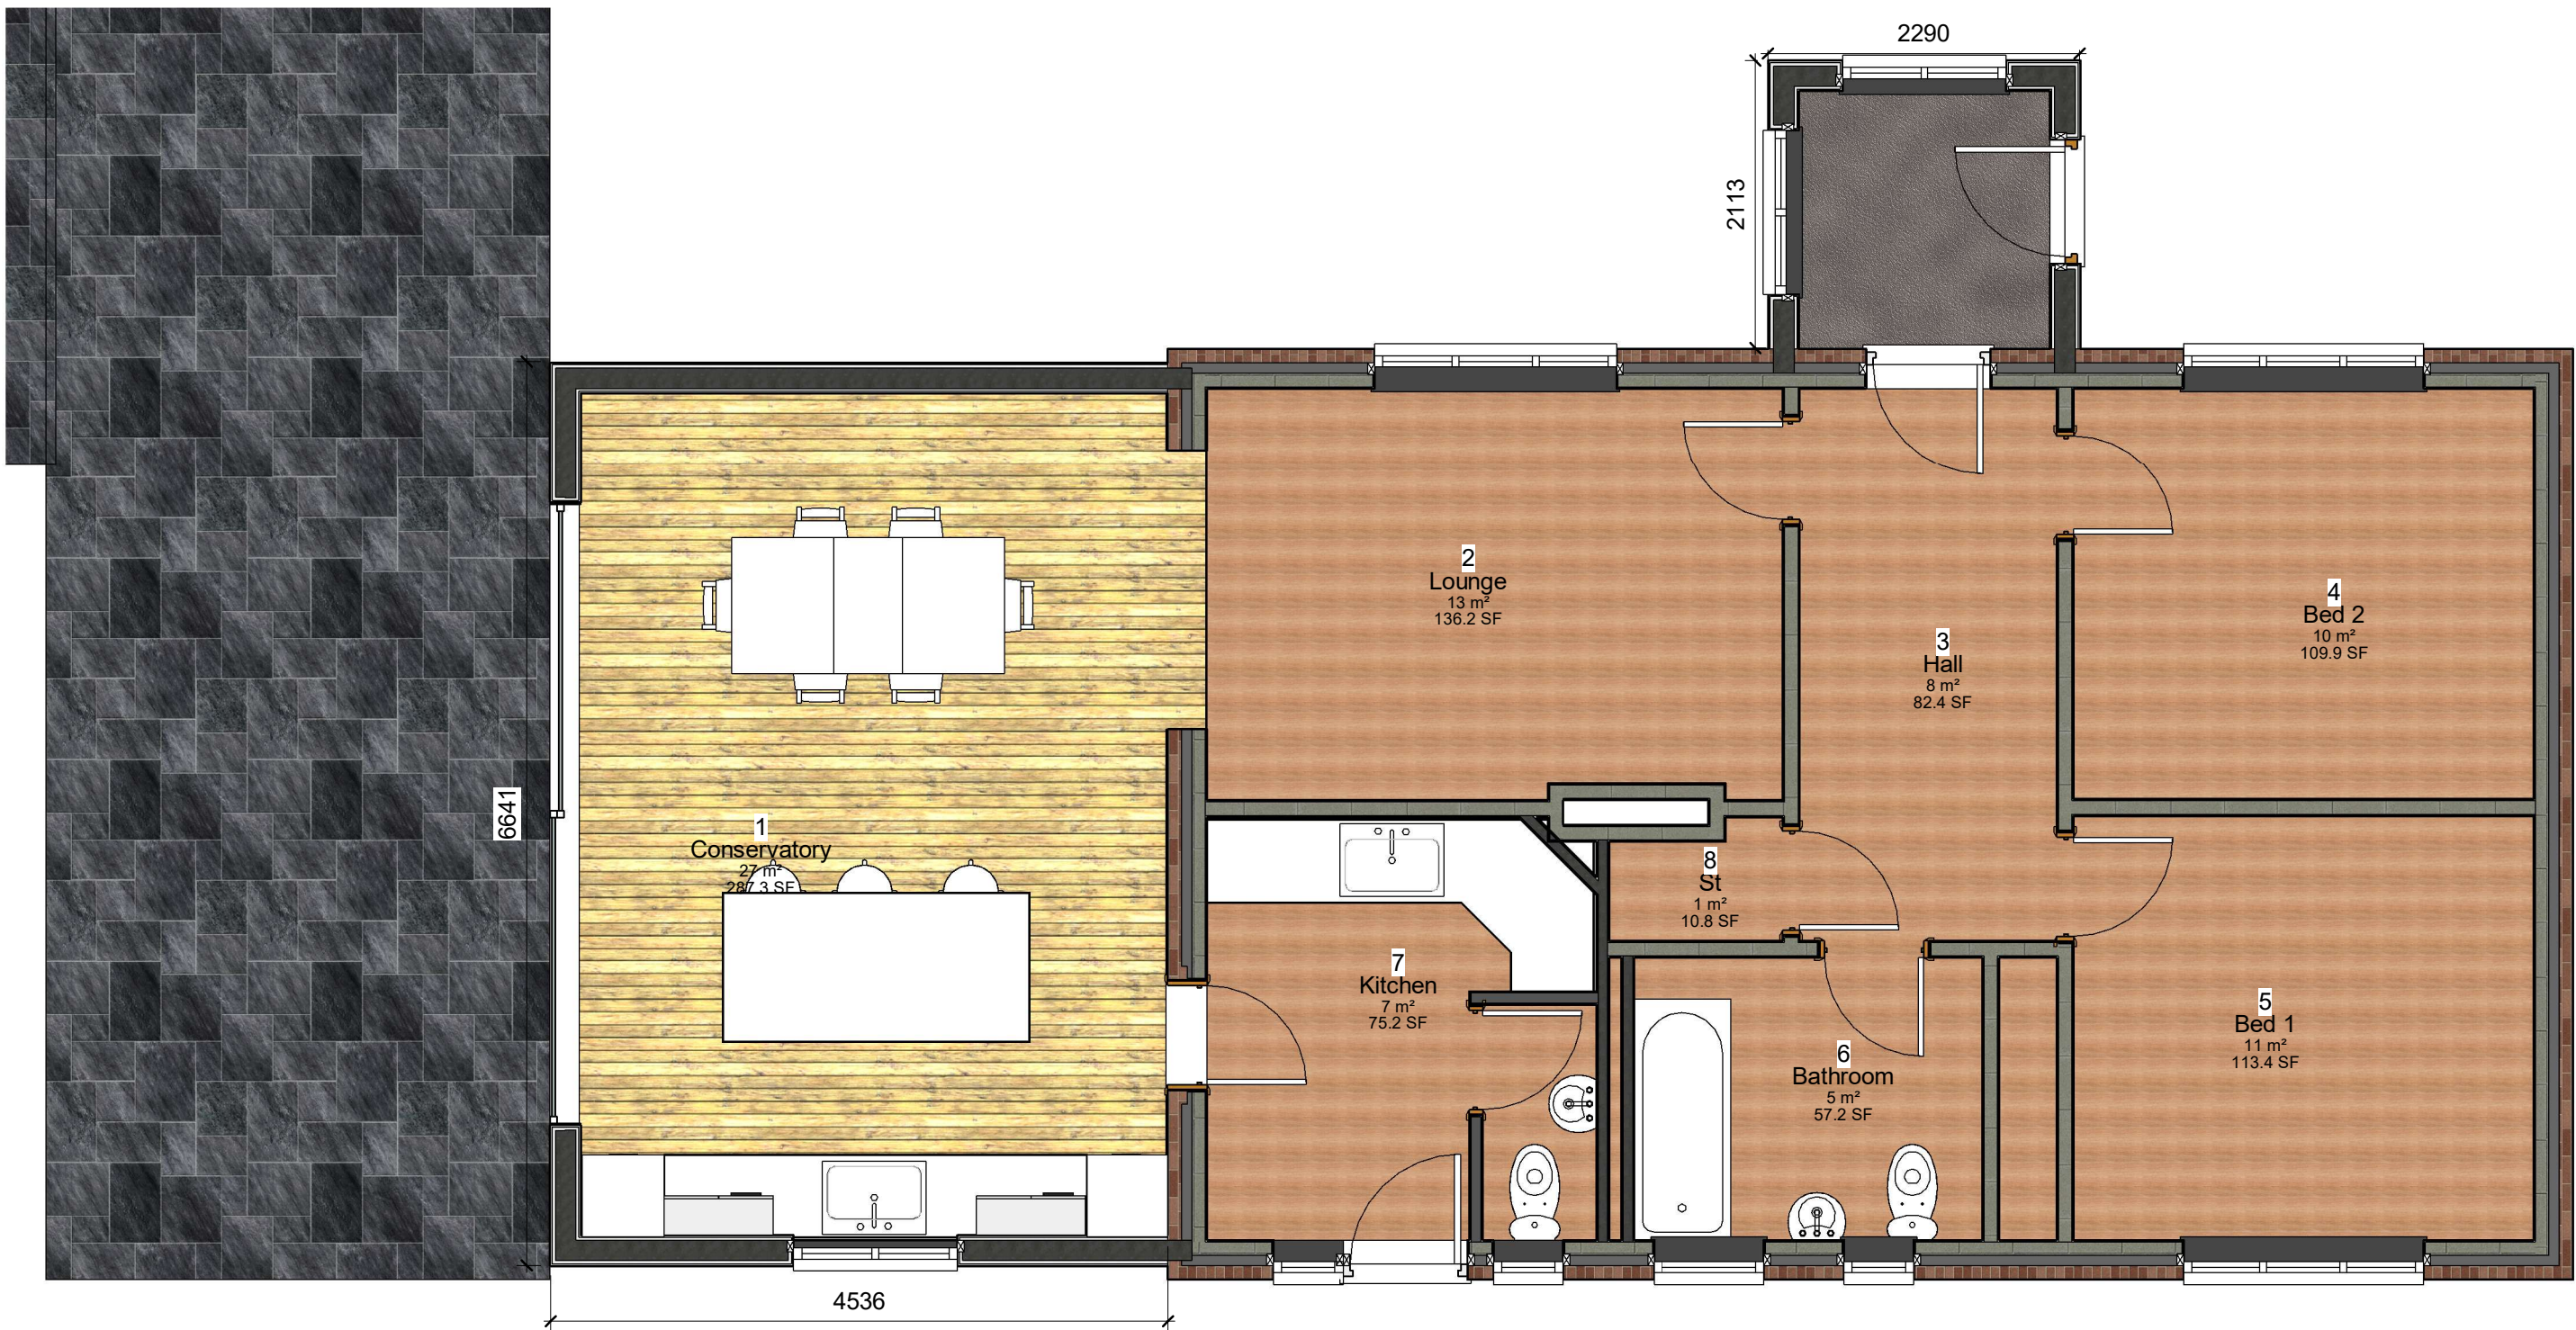